

**UPPER MORELAND TOWNSHIP**  
**Community Development Committee Meeting**  
**February 9, 2026 at 7:00 p.m.**  
**AGENDA ITEMS ARE SUBJECT TO CHANGE**

**INSTRUCTIONS TO JOIN:**

**Go to Zoom.us.** Click "Join a Meeting" Webinar ID: 917 5771 7982

Password: 182130

**Join by Phone:** Dial 1-929-205-6099 Webinar ID: 917 5771 7982

Password: 182130

*\*\*Residents requiring special accommodations:  
please call the Township during normal business hours at 215-659-3100 x1058 or x1057\*\**

---

**Community Development Committee Members:** Commissioner and Committee Chair Demond Mullen, Commissioner and Board President Kip McFatridge and Commissioner Sandra Richman; Township Staff Committee Members: Paul E. Purtell, Director of Code Enforcement and David Elsier, Director of Public Works.

- I. Call to Order**
- II. Presentations/Announcements**
- III. Roll Call**
- IV. Public Comments – Non-Agenda Items Only**
- V. Approval of Minutes – November 24, 2025 (attachment)**
- VI. Land Development/Subdivision**
  - A. Land Development Waiver Request - 601 Davisville Road Fred Beans (attachments)
  - B. Land Development Waiver Request – 3930 Commerce Avenue (attachments)
- VII. New Business:**
  - A. 300 N. York Road - Spotless Brands Car Wash Sketch Plan (attachments)
  - B. 35 N. York Road Proposed Redevelopment (attachments)
  - C. Authorization to Advertise Bids for 2026 Milling and 2026 Highway Materials (attachment)
- VIII. Old Business**
- IX. Redevelopment**
- X. Acceptance and Approval of the following monthly reports (attachments)**
  - A. Code Enforcement Department Reports
  - B. Public Works Department Report and Recycling Report
  - C. Engineer's Report and Landscape Architect's Report
  - D. Traffic Engineer's Report
  - E. Environmental Advisory Council
  - F. Historical Commission
- XI. Other**
- XII. Commissioner Comments**
- XIII. Adjournment**



**UPPER MORELAND TOWNSHIP**  
**Community Development Committee**  
**November 24, 2025 - Meeting Minutes**

**Community Development Committee Members** - Commissioner and Committee Chair Demond Mullen, Commissioner and Board President Kip McFatrige, and Commissioner Nicholas Scull. Township Staff Committee Members: Paul E. Purtell, Director of Code Enforcement and David Elsier, Director of Public Works.

- I. **Call to Order** - The meeting was called to order by Commissioner and Committee Chair Mullen.
- II. **Roll Call:** Commissioner and Committee Chair Mullen, Commissioners McFatrige and Scull, Mr. Purtell. Absent: Mr. Elsier. Also present: James Hersh, Gilmore & Associates, Patrick T. Stasio, Township Manager, and Sean Kilkenny, Township Solicitor.
- III. **Announcements/Presentations:**
  - A. Update on Walkability Audit by Claire Warner, Montgomery County Planning Commission: Reviewed walking conditions within Willow Grove in accordance with the Comprehensive Plan, which benefits economic development, community inclusiveness, and safety. Analysis provides recommendations for improvements to the subdivision and land development ordinance (SALDO) that would set standards for future developments and support grant funding.
    - Commissioner McFatrige commented about delays with the SEPTA train crossing and PennDOT intersections.
    - Commissioner Scull commented road safety concerns near the SEPTA train crossing.
- IV. **Public Comments – Non-Agenda Items Only** – Nothing to report.
- V. **Approval of Minutes** – October 20, 2025:  
The Committee unanimously approved the meeting minutes as submitted.
- VI. **Land Development/Subdivision:**
  - A. Land Development Application for the Upper Moreland Township Municipal Complex:
    - Kevin Godshall, Godshall Architects, gave a brief overview of the plans.
    - Mr. Hersh, Gilmore & Associates, reviewed plans of land development, and eight waivers regarding survey information, application as joint/preliminary final, replacement trees, a shade tree, curbing for ADA access, widening on Park Avenue, stormwater management, and impervious area.
    - Cathy Gilmore, Director of the Library, suggested locating parking spaces closer to the Library for people with mobility issues.
    - Dr. Lynnette Saunders, Chair of the Environmental Advisory Council, requested native vegetation for landscaping.
    - The Committee recommends the Board of Commissioners approve a resolution granting preliminary/final land development application to alter the existing Township Municipal building at the December 1, 2025 Regular Meeting.
- VII. **New Business:**
  - A. Authorization to Advertise Ordinance No. XXXX amending the International Property Maintenance Code – Mr. Purtell explained:
    - The Township currently follows the 2015 International Property Maintenance Code. The Pennsylvania Uniform Construction Code will adopt the January 1, 2021 ICC Code series. The Property Maintenance Code is not part of the Act 45 UCC, but there are similarities and this is a housekeeping item to align the Code in accordance with the State of Pennsylvania.



**UPPER MORELAND TOWNSHIP**  
**Community Development Committee**  
**November 24, 2025 - Meeting Minutes**

- The Committee recommends the Board of Commissioners approve an ordinance amending the International Property Maintenance Code at the February 2, 2026 Regular Meeting.
- B. Amusement Device License Application located at 425 W. Moreland Road – Mr. Purtell explained:
  - Applicant has filed an appeal on the denial of a license to install amusement devices within 300 feet proximity to a residential use or district.
  - The Applicant commented to respectfully work with the Township, the devices are skill-based machines, devices are not for gambling and are an important source of revenue, and requested a probationary period.
  - Commissioner Scull inquired about neighbors' concerns. The Applicant stated that there have been no complaints.
  - The Committee recommends the Board of Commissioners approve a resolution for a probationary period at the December 1, 2025 Regular Meeting.
- C. Consider the cancellation of the December 15, 2025 Community Development Committee Meeting:
  - The Committee canceled the December 15, 2025 Community Development Committee Meeting.

VIII. **Old Business** – Nothing to report.

IX. **Redevelopment** – Nothing to report.

X. **Acceptance and Approval of the following monthly reports:**

- A. Code Enforcement Department Report – Nothing further to add to the report.
- B. Public Works Department Report and Recycling Report – Nothing further to add to the report.
- C. Township Engineer and Landscape Architect Reports – Nothing further to add to the report.
- D. Traffic Engineer's Report – Nothing further to add to the report.
- E. Environmental Advisory Council (EAC) – Dr. Lynnette Saunders, Chair, discussed:
  - Planning with Parks and Recreation to host a Spring tree giveaway supplied by Octurora Native Plant Nursery.
  - With the help of volunteers, invasive vines were removed along the creek at the Dog Park and previously from the wetlands area.
  - Invasives were removed twice this year along the stream at Round Meadow Run in Veterans Memorial Park.
  - Planning for the Earth Day event to be held on April 25, 2026.
  - Inquired about a meadow ordinance. Mr. Stasio stated that the Committee did not move the item forward.
- F. Upper Moreland Historical Commission – Dr. Sue Worth-LaManna, Chair, discussed the following:
  - Jackie Cherpinsky, member, has worked on many events throughout the year and is planning a film festival in May 2026 at Farmstead Park.
  - Proposed future events include filming historical properties, a scavenger hunt, testing under the Farmstead buildings for buried objects, mural arts project with Pocket Percussion, and Revolutionary War House Tour project.
  - The Public Works Department will remove broken flag banners for winter, which will be replaced in Spring 2026.

XI. **Visitor Comments** – Nothing to report.

XII. **Other Items** – Nothing to report.



**UPPER MORELAND TOWNSHIP  
Community Development Committee  
November 24, 2025 - Meeting Minutes**

XIII. **Commissioner Comments** – Nothing to report.

XVI. **Adjournment** - There being no further business to discuss, the meeting was adjourned at 8:25 p.m.

Respectfully submitted by Kathleen Kristire.

# TOWNSHIP of UPPER MORELAND

Montgomery County, Pennsylvania

117 Park Avenue, Willow Grove, PA 19090-3215

Telephone (215) 659-3100 / Fax (215) 659-7363

## COMMISSIONERS

KIP McFATRIDGE

*President*

SUSAN WORTH-LAMANNA

*Vice President*

SARAH BYRNES

DEMOND MULLEN

BENJAMIN W. OLSZEWSKI

SANDRA RICHMAN

JAY SILVERMAN



## OFFICIALS

PATRICK T. STASIO

*Township Manager*

JOHN D. BATES

*Assistant Township Manager/*

*Director of Finance*

ALEX H. LEVY

*Township Treasurer*

SEAN P. KILKENNY, ESQ.

*Township Solicitor*

## Agenda Summary

### Community Development Committee Meeting – February 9, 2026

|                              |   |
|------------------------------|---|
| <b>Agenda Item:</b>          | <b>601 Davisville Road Land Development Waiver Request</b>   |
| <b>Prepared By:</b>          | Paul E. Purtell, Director of Code Enforcement   |
| <b>Attachments:</b>          | Request letter and plans   |
| <b>Background/Analysis:</b>  | Fred Beans, equitable owner of the referenced property, are proposing site improvements including stormwater management, parking lot expansion and landscaping for their proposed automobile service facility. Applicants received Conditional Use approval from the Board of Commissioners for the proposed use. Applicants are requesting a waiver of the formal land development process. |
| <b>Fiscal Impact/Source:</b> | Permit fees & business privilege tax   |
| <b>Alternatives:</b>         | Deny land development waiver request.   |
| <b>Staff Recommendation:</b> | Consider waiver request and direct applicants accordingly.   |

Equal Opportunity Employer

VISIT US ON THE WEB @ [www.uppermoreland.org](http://www.uppermoreland.org)



**Craig R. Lewis**  
Direct Dial: (610) 941-2584  
Direct Fax: (610) 684-2021  
Email: rlewis@kaplaw.com  
www.kaplaw.com

January 5, 2026

**VIA HAND DELIVERY AND EMAIL**

Paul Purtell  
Zoning Officer  
Upper Moreland Township  
117 Park Avenue  
Willow Grove, PA

**RE: FRED BEANS – 601 Davisville Road, Willow Grove, PA**  
**Application to the Upper Moreland Township Board of Commissioners**  
**Waiver of Land Development**  
**Our Reference Number 18746.002**

---

Dear Paul:

As you know, my firm represents Fred Beans, the equitable owner of the property located at 601 Davisville Road, Willow Grove, PA (Tax Parcel No. 59-00-04579-00-6) (“Property”). The Property is an approximately 6.18 (+/-) parcel of land that is improved with an approximately 79,000 s.f. one-story masonry building served by 144 off-street parking spaces. The Property has most recently been occupied by two principal users; Premier Environments (approx.. 50,000 s.f.) an office furniture manufacturer and dealer, and Y2K9 Dog Sports Club, Inc. (approx.. 20,000 s.f.). As we have discussed, Fred Beans proposes to repurpose the existing building for use as an automobile service facility, office space and an auto-parts warehouse (“**Proposed Use**”). On December 1, 2025, the Upper Moreland Township Board of Commissioners granted Conditional Use approval for the automobile service facility component of the Proposed Use. In conjunction with the Proposed Use, Fred Beans intends to make minor improvements to the Property including expanding the existing parking in the rear of the building, modifying the existing loading facilities, and adding stormwater management facilities (“**Proposed Improvements**”). The Proposed Improvements are depicted on plans prepared by Woodrow & Associates, entitled dated January 6, 2026 (“**Plans**”).

As we have discussed, the Proposed Improvements are relatively minor; the majority of the work being performed consists of internal fit-out of the existing building. In light of the minor nature of the improvements Fred Beans requests that the Board of Commissioners approve a waiver of the formal land development process. Therefore, on Fred Beans’ behalf I am hereby requesting consideration and approval of a request for Waiver of Land Development (“**Waiver Request**”). In support of the Waiver Request I am submitting herewith five (5) copies of the Plans as well

Paul Purtell, Zoning Officer  
January 5, 2026  
Page 2

---

as a stormwater management report. Electronic copies of these materials are being submitted simultaneously herewith. I was unable to determine if the Waiver Request requires the submission of an application fee and or Professional Services escrow. If one or both is required, please let me know and we will deliver the same promptly.

Please schedule consideration of the Waiver Request at the next available meetings date of the Board of Commissioners. Please provide copies of any review letters or memoranda prepared by the Township's staff and/or consultants with regard to the Waiver Request.

If you have any questions or require anything further, please contact me at your convenience.

Best Regards,

**KAPLIN STEWART MELOFF REITER & STEIN, P.C.**




Craig R. Lewis

Enclosures

cc: (via electronic mail)  
Fred Beans  
Tim Woodrow



 


| REQUIRED PARKING TABULATION: |                |                              |                                 |           |
|------------------------------|----------------|------------------------------|---------------------------------|-----------|
| USE:                         | SQ. FT.        | MINIMUM PARKING REQUIREMENT: |                                 | REQUIRED  |
| OFFICE SPACE:                | 8,594 SQ. Ft.  | 1 space per 300              | square feet of gross floor area | 29 Spaces |
| COLLISION CENTER:            | 17,013 SQ. Ft. | 1 space per 300              | square feet of gross floor area | 57 Spaces |
| PARTS WAREHOUSE:             | 32,560 SQ. Ft. | 0.5 space per 1,000          | square feet of gross floor area | 17 Spaces |
| K9 TENANT SPACE:             | 20,785 SQ. Ft. | 1 space per 500              | square feet of gross floor area | 42 Spaces |
| TOTAL REQUIRED SPACES:       | 145            |                              |                                 |           |
| TOTAL PROVIDED SPACES:       | 205            |                              |                                 |           |

## EXISTING FEATURES and SURVEY NOTES


- DEVELOPMENT NOTES:**
1. The contractor shall ensure that all necessary permits and approvals have been obtained prior to commencement of any site construction activities.
  2. Erosion and sedimentation control measures shall be in place and functional prior to any earth excavation or grading work.
  3. Nothing shall be permitted to be set on, placed or planted within, the area of any utility or storm water easement except lawns or suitable low ground cover.
  4. Construction materials and procedures shall follow Pennsylvania Department of Transportation Specifications and Standard Drawings (latest edition).
  5. Any/all storm water conveyance system(s) and detention facility(ies) shown on these plans are a basis for the structural plan and storm water management system for this Municipality, and as such, are to be protected, maintained and preserved in accordance with the approved plans. The Municipality shall retain the right to enter the site at any time to ensure that the storm water management system for the purpose of inspection of said storm water management system in order to determine that the structural design and integrity are being maintained.
  6. Each subsequent owner of record ("Owner") of each parcel of land in this development shown on these plans grants the Developer its necessary and exclusive right and authority (without obligation on the part of Developer) to: (1) amend, modify or supplement the stormwater, drainage, infiltration and/or retention or detention system shown on these plans and/or other documents, if necessary, for good operation or required by any governmental agency having jurisdiction and (2) execute any records showing the location of each parcel of land and the area of the stormwater management system to survive closing upon the transfer of each parcel of land in this development.

| ART. XIV. CC COMMERCIAL CORE DISTRICT      |                            |                                             |                                             |
|--------------------------------------------|----------------------------|---------------------------------------------|---------------------------------------------|
| Item                                       | Section                    | Requirement                                 | Plan Provided                               |
| Permitted Use                              | 350-83 (See Table of Uses) | B-3 Automobile Service (By Conditional Use) | B-3 Automobile Service (By Conditional Use) |
| <b>SITE DEVELOPMENT – LOT REQUIREMENTS</b> |                            |                                             |                                             |
| Min. Lot Area                              | 350-85                     | 10,000 Sq. Ft.                              | 269,253 Sq. Ft.                             |
| Min. Lot Width                             | 350-85                     | 50 Ft.                                      | 574 Ft. [1]                                 |
| Max. Impervious Coverage                   | 350-85                     | 80 %                                        | 63.19 %                                     |
| Min. Pedestrian Plaza                      | 350-85                     | 400 Sq. Ft. or 5% of Lot Area               | Existing                                    |
| <b>BUILD-TO LINE REQUIREMENTS</b>          |                            |                                             |                                             |
| Min. From Street Line                      | 350-85                     | 20 Ft.                                      | 24.6 Ft.                                    |
| Max. From Street Line                      | 350-85                     | 35 Ft.                                      | 24.6 Ft.                                    |
| <b>SETBACKS</b>                            |                            |                                             |                                             |
| Min. Rear Setback                          | 350-85                     | 20 Ft.                                      | 253.9 Ft.                                   |
| Min. Side Setback                          | 350-85                     | 10 Ft.                                      | 26.8 Ft./49.0                               |
| Min. Setback from abutting Residential     | 350-85                     | 30 Ft.                                      | 253.9 Ft.                                   |
| <b>MINIMUM PARKING SETBACKS</b>            |                            |                                             |                                             |
| From property line                         | 350-85                     | 15 Ft.                                      | 5.79 Ft. [1]                                |
| From Residential                           | 350-85                     | 15 Ft.                                      | 132.5 Ft.                                   |
| <b>BUILDING</b>                            |                            |                                             |                                             |
| Max. Building Height                       | 350-85                     | 45 Ft. or 4 Stories                         | Existing                                    |
| <b>LANDSCAPED PLANTING BUFFER</b>          |                            |                                             |                                             |
| Adjacent to Residential                    | 350-86.B                   | 15 Ft.                                      | Provided with Existing Vegetation           |

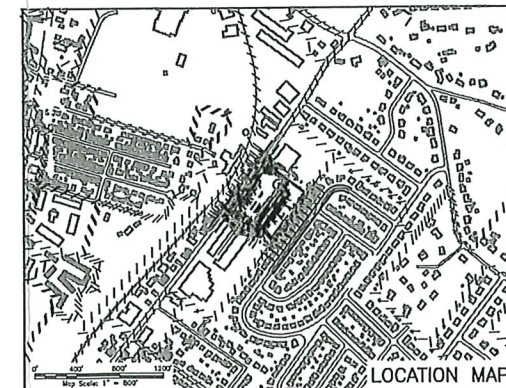

A circular diagram with four shaded lobes and the text "PLAN NORTH" in the center.

SEAL

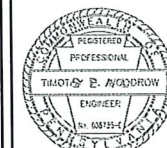

PROJECT SERIAL NUMBER FOR DESIGN  
2025 1693953 06/18/2

## Pennsylvania 81

Parcel Information:

N/F: KACHEL ASSOCIATES  
59-00-04579-00-6  
Block 7 Unit 3  
D.B.: 5843 Pg: 1179  
601 Davisville Road

|                  |                   |
|------------------|-------------------|
| Deed Area:       | 6.7745 Ac.        |
| Legal RW:        | 0.5933 Ac.        |
| Util. RW:        |                   |
| <b>NFT Area:</b> | <b>6.1812 Ac.</b> |

Applicant:  
**FRED BEANS**  
**AUTOMOTIVE GROUP**  
c/o Tony Geonnotti  
Director of Real Estate Hold  
3960 Airport Blvd  
Doylestown, PA 18902  
(215) 348-2901

15' 0' 3'

Scale in Feet (1" = 30')

© COPYRIGHT 2023  
WOODROW & ASSOCIATES, INC.  
ALL RIGHTS RESERVED

WAIVER  
DAD  
COUNTY - PENNSYLVANIA  
OCIATES, INC.  
ULTING ENGINEER

**RECORD PLANNING  
LAND DEVELOPMENT  
601 DAVISVILLE ROAD  
UPPER MORELAND TOWNSHIP - MONTGOMERY COUNTY**

**WOODROW & ASSOCIATES**  
MUNICIPAL / CIVIL CONSULTANTS

**W**

**Loyar Urta:**


Job No:

Plan Date:

Sheet No:

1 of 7



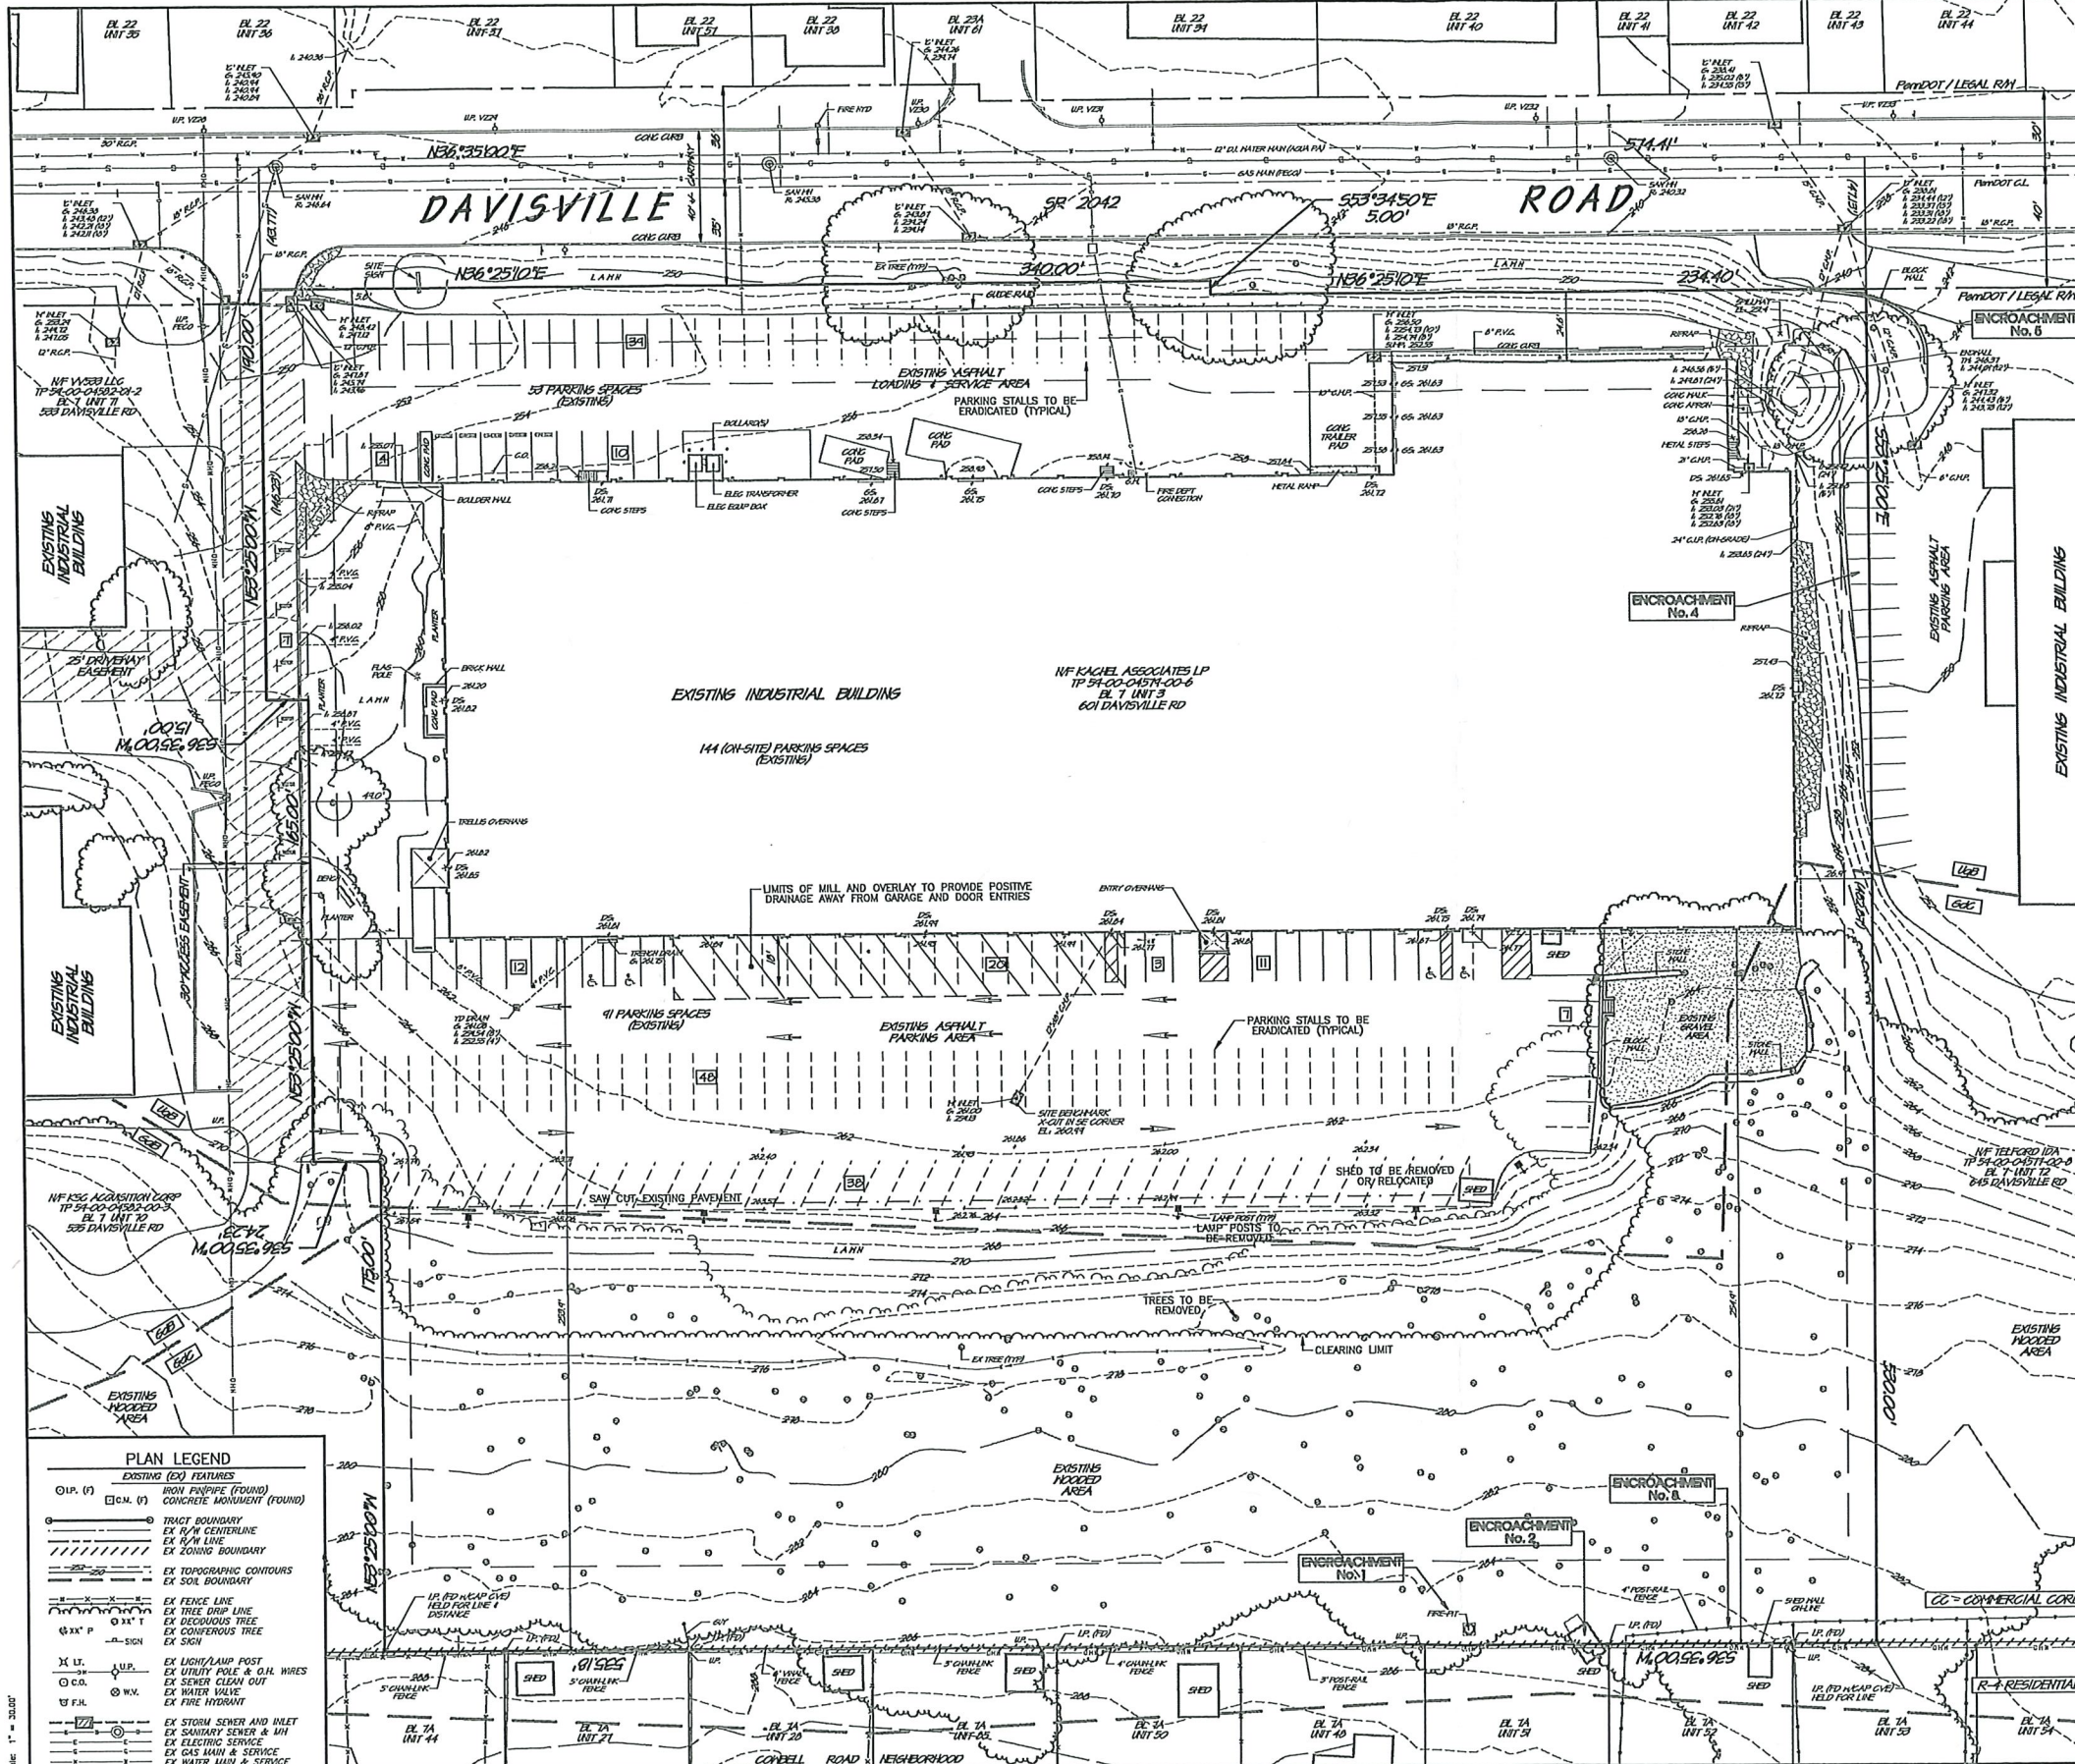


# GENERAL PLAN NOTES

## EXISTING FEATURES AND SURVEY NOTES:

1. A field notes and boundary survey was performed by Charles E. Shoemaker, Inc. under the supervision of Keith A. Houser, PLS, and plan prepared by Woodrow & Associates, Inc. Survey performed without the benefit of a full title report. Bearings shown reflect a rotation of -4 Deg 23 Min, 55 Sec from Dead Bearing Basis to match Pennsylvania (South) Zone 3102 State Plane Coordinate Bearing Basis. Survey prepared during the month of June 2025.
2. Horizontal datum based on NAD 1983, SPC 83 Pennsylvania (South), GEOID Model g200308 using Topcon Taped Live Virtual Network System.
3. A topographic and existing features survey was performed for this site by Charles E. Shoemaker, Inc. and plan prepared by Woodrow & Associates, Inc. below. Site Benchmark is an X-cut in the top of existing 'M' lot in the rear portion area of the site having an elevation of 250.93. Survey prepared during the month of June 2025.
4. Vertical datum references provided by the PA State Data Access System (PASDA). PAMP data is based on PA State Plane (South) NAD83 horizontal, NAVD83 vertical datum. Site Vertical Datum using Topcon Taped Live Virtual Network System.
5. This plan was prepared utilizing the following references:
  - a. Tax maps and deeds of record as obtained from the Recorder of Deeds online resources.
  - b. Existing Spill classifications and mapping has been plotted from maps obtained from the USDA Web Soil Survey website (<http://websoilsurvey.sc.egov.usda.gov/>) unless otherwise noted.
  - c. Aerial imagery used for base plan reference provided by NearMap, Inc. Imagery from flight dated June 19, 2024 updated Feb 22, 2024.
  - d. Plan entitled Plan of Property prepared for Alfred Angelo, Inc. by Charles E. Shoemaker, Inc. dated Aug. 17, 1982, last revised April 11, 1983. Deg #UP-Mort-4-1915
  - e. Plan entitled Amended Plan of Huntington Dales Section No. 3 by Charles E. Shoemaker, Inc. dated Nov. 18, 1955; Deg #UP-Mort-4-1915. Recorded in the Office of the Montgomery County Recorder of Deeds book A-2 page --, dated Jan. 14, 1956.
  - f. Plan entitled Plan of Property prepared for Mos Henry Housh, ET UX, ET AL by Charles E. Shoemaker, Inc. dated Jan. 2, 1973, last revised Feb. 12, 1973. Deg #UP-Mort-1325. Recorded in the Office of the Montgomery County Recorder of Deeds book A-21 page 15, dated May 7, 1973.
  - g. Plan entitled Plan of Property prepared for Mos Henry Housh, ET UX, ET AL by Charles E. Shoemaker, Inc. dated June 21, 1973, last revised May 6, 1974. Deg #UP-Mort-1360.
  - h. Plan entitled Plan of Property prepared for Mos Henry Housh, ET UX, ET AL by Charles E. Shoemaker, Inc. dated April 2, 1974. Deg #UP-Mort-4-1904. Recorded in the Office of the Montgomery County Recorder of Deeds book A-73 page 79, dated Dec. 9, 1974.
  - i. Plan entitled Drawings for Construction and Condemnation of Right of Way L.R. No. 46094 Section No. 3 in Montgomery County prepared for Commonwealth of Pennsylvania Department of Highways by Brown Engineering Co. Consulting Engineers dated Aug. 17, 1962.
6. There has been NO field investigation performed to verify any existence of any wetlands, waters of the U.S. or Commonwealth or Alluvial Soils at the time of the site survey.
7. This site is located within Flood Plain Zone 'X' (areas determined to be outside the 0.2% annual chance floodplain) as illustrated on Community Panel Number 42091-C-0313-C, effective date March 2, 2016 as prepared by the Federal Emergency Management Agency. No computational floodplain study has been performed for this plan.
8. All persons digging on this site shall comply with the requirements of Section 5 of PA Act 287 as amended by PA Act 181. State law requires a three (3) business day notice prior to any digging (does not include state holidays or weekends). Dial 8-1-1 or go to [www.pconecol.org](http://www.pconecol.org).
9. Existing subsurface utility information illustrated on these plans were based upon visual field locations obtained as part of site survey operations. The information provided is representative of subsurface conditions only at locations and depths where such information was available. There is no expressed or implied agreement that subsurface utility conditions exist between explored locations. Accordingly, utility information shown should not be relied upon for construction purposes. It is incumbent upon the contractor to verify subsurface utilities prior to excavation.
10. Legal right(s)-of-way width are per deed reference, recorded plan, and PennDOT Highway data. Ultimate right(s)-of-way width are derived from Municipal Ordinances.
11. Subject property is zoned 'CC - Commercial Core' as noted on the official Zoning Map.
12. This project shall be served by public water service(s) by Aqua Pennsylvania, Inc.
13. This project shall be served by public sanitary sewer service(s) by Upper Merion-Hatboro Joint Sewer Authority.

## FOUND ENCROACHMENTS:

- Encroachment No. 1:  
FIRE PIT BEHIND PROPERTY IDENTIFIED AS BLOCK 7A UNIT 51.
- Encroachment No. 2:  
FRAME SHED BEHIND PROPERTY IDENTIFIED AS BLOCK 7A UNIT 51.
- Encroachment No. 3:  
TIMBER POST & RAIL FENCE BEHIND PROPERTIES IDENTIFIED AS BLOCK 7A UNIT 52 AND UNIT 53.
- Encroachment No. 4:  
ASPHALT PARKING AREA ALONG THE NORTHERN PROPERTY BOUNDARY WITH PROPERTY IDENTIFIED AS BLOCK 7 UNIT 72.
- Encroachment No. 5:  
BLOCK RETAINING WALL AND ASPHALT PAVING AT THE NORTH-EASTERN CORNER WITH PROPERTY IDENTIFIED AS BLOCK 7 UNIT 72.

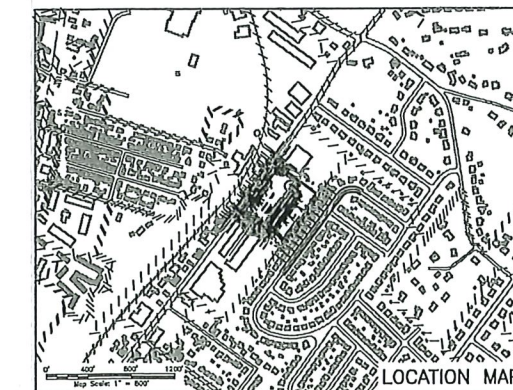

## PLAN LEGEND

- EXISTING (EX) FEATURES
- I.P. (I) IRON PIPE (FOUND)
  - CM. (I) CONCRETE MONUMENT (FOUND)
  - TRACT BOUNDARY
  - EX R/W CENTERLINE
  - EX R/W LINE
  - EX ZONING BOUNDARY
  - EX TOPOGRAPHIC CONTOURS
  - EX SOIL BOUNDARY
  - EX FENCE LINE
  - EX TREE DUMP LINE
  - EX DECIDUOUS TREE
  - EX CONIFEROUS TREE
  - EX SIGN
  - EX LIGHT/LAMP POST
  - EX UTILITY POLE & C/W WIRES
  - EX SEWER CLEAN OUT
  - EX WATER VALVE
  - EX FIRE HYDRANT
  - EX STORM SEWER AND INLET
  - EX SANITARY SEWER & MH
  - EX ELECTRIC SERVICE
  - EX GAS MAIN & SERVICE
  - EX WATER MAIN & SERVICE

## PROJECT SOILS DATA

| Soils Type:                      | Slopes:            | Depth to Restrictive Feature: | Depth to Water Table: | Hydrologic Soil Group: |
|----------------------------------|--------------------|-------------------------------|-----------------------|------------------------|
| GdB<br>Gleadowe<br>gravelly loam | 3 to 8<br>percent  | 60-80" to 10" to 10" to 10"   | None<br>None          | B                      |
| GdC<br>Gleadowe<br>gravelly loam | 8 to 15<br>percent | 65-67" to 10" to 10"          | None<br>None          | B                      |
| UgB<br>Urban land                | 0 to 8<br>percent  | None specified                | None<br>None          | None specified         |

## IMPERVIOUS SCHEDULE:

Based on NET Tract Area of: 269,254.99 Sq. Ft.

EXISTING SITE:

BUILDING: 83,133 Sq. Ft. 30.88 %

CONCRETE: 3,550 Sq. Ft.

ASPHALT PAVING: 67,694 Sq. Ft.

STONE AREAS: 5,463 Sq. Ft.

SITE TOTAL: 156,280 Sq. Ft. 58.36 %

## REVISIONS



PROJECT SERIAL NUMBER FOR DESIGN:  
2025 1693953 06/16/25

**Pennsylvania 811**  
A Division of the Department of Transportation

Parcel Information:  
N/R: KACHEL ASSOCIATES LP  
59-00-04579-00-6  
Block 7 Unit 3  
D.B.: 5843 For 1179  
601 Davisville Road

Deed Area: 6.7745 Ac.  
Legal RW: 0.5933 Ac.  
UL RW: --  
NET Area: 6.1812 Ac.

Applicant:  
**FRED BEANS  
AUTOMOTIVE GROUP**  
c/o Tony Georatti  
Director of Real Estate Holdings  
3960 Airport Blvd  
Dayton, OH 45424  
(937) 233-2801

Scale in Feet (1" = 30')  
WOODROW & ASSOCIATES, INC.  
ALL RIGHTS RESERVED

EXISTING FEATURES AND  
DEMOLITION PLAN  
607 DAVISVILLE ROAD  
UPPER MERION TOWNSHIP - MONTGOMERY COUNTY - PENNSYLVANIA

**WOODROW & ASSOCIATES, INC.**  
MUNICIPAL / CIVIL CONSULTING ENGINEERS  
1108 North Bethlehem Pike, Suite 6 - Lower Merion - PA 19002  
Phone: (215) 245-5645 Fax: (215) 245-5646 Web: [www.woodrowinc.com](http://www.woodrowinc.com)


Layer List:  
SH02\_ExFea

Job No.: 25-0507 D

Plan Date: January 5, 2026

Sheet No.: 2 of 7



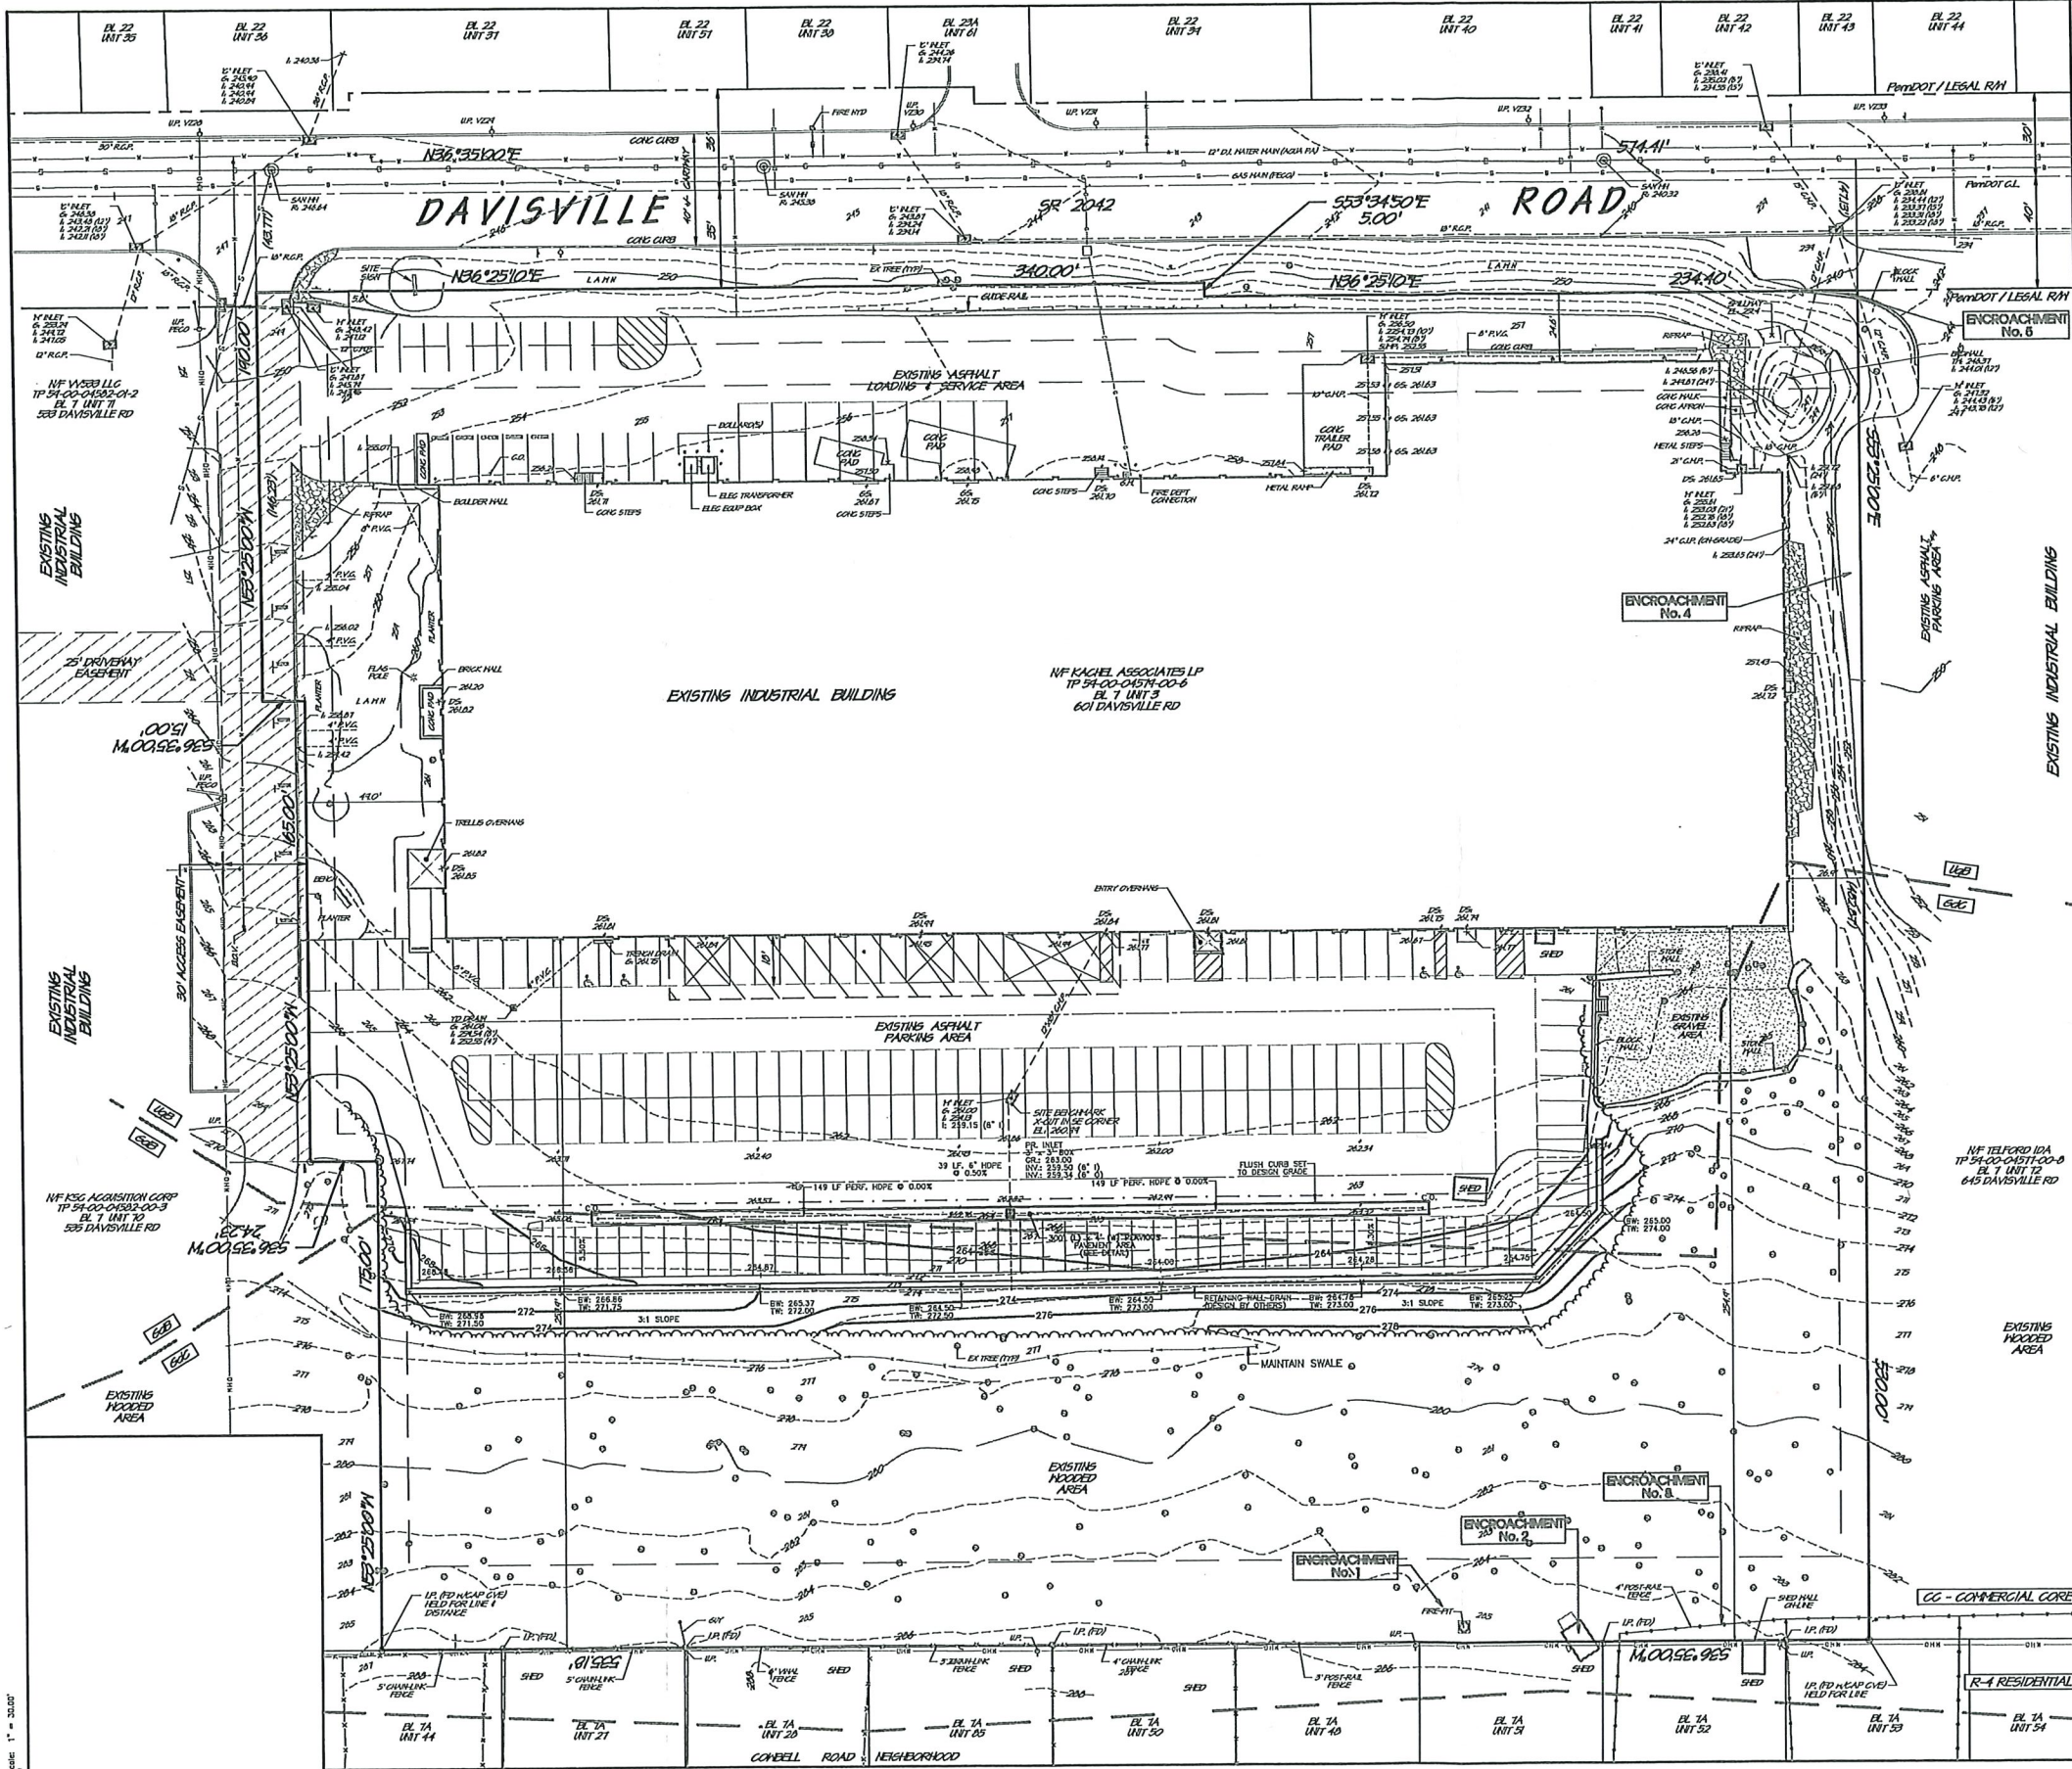


# GENERAL PLAN NOTES

Refer to the Record Plan (Sheet 1) for "BASE EXISTING FEATURES AND SURVEY NOTES" and "BASE DEVELOPMENT NOTES"


## BASE CONSTRUCTION DESIGN NOTES:

1. All contractors working on this project shall comply with the requirements of P.L. 852, No. 287, December 10, 1974, as amended on December 12, 1988 P.L. 1274, No. 172. Contractors must notify PA One Call System, Inc. three (3) days prior to the start of any construction. 1-(800)-242-1776.
2. Contractors shall not encroach onto adjoining properties unless a temporary grading easement has been obtained from the owner. All property lines must be clearly and adequately marked and any area that proposed grading encroaches within five (5) feet of the property line the contractor shall install temporary Orange Construction Fence to prevent encroachment onto adjoining properties.
3. All contractors working on this project shall ensure that all construction performed is in accordance with all applicable OSHA (Occupational Safety and Health Administration) standards and specifications.
4. The contractor shall ensure that all necessary permits and approvals have been obtained prior to commencement of any site construction activities.
5. Erosion and sedimentation control measures shall be in place and functional prior to any earth disturbance or grading work within the laboratory area.
6. Burying of trees, tree stumps and construction debris is prohibited. All debris shall be removed and disposed of in strict accordance with all Federal, State and Local Municipality standards and specifications. Tree stumps may be ground or chipped and spread on site.
7. Nothing shall be permitted to be set on, placed or planted within, the area of any utility or storm water easement except lawns or suitable low ground cover.
8. All construction requirements, methods, materials and specifications shall be in accordance with all Municipal Authority Standards, Municipality Standards and PennDOT Form 408 (Latest Edition). Where in the case of conflict the more stringent requirement shall apply.
9. All storm sewer piping shall be class HDPE pipe unless noted otherwise.
10. All precast storm sewer structures such as inlets, storm manholes, endwalls, etc. shall conform to the Commonwealth of Pennsylvania Department of Transportation Publication #72 (latest edition). Shop Drawings shall be submitted to the Township Engineers Office for review and approval prior to fabrication.
11. All utility installation must be in accordance with the requirements of the Pennsylvania Uniform Construction Code, as adopted by the Municipality.
12. All slopes with grades three (3) foot horizontal to one (1) foot vertical (3:1) shall be stabilized with a North American Green or approved equal Erosion Control Blanket installed in strict accordance with manufacturers standards and specifications. See Erosion Control Plans for location and details.
13. The minimum slope in graded areas shall not be less than 2% and the minimum in paved areas shall not be less than 1%.
14. Site grading shall be performed in accordance with these plans. The contractor shall be responsible for removing and replacing all soil, yielding or unsuitable materials and replacing with suitable materials. An excavated or filled area shall be compacted to 95% of modified proctor minimum density per ASTM Test D-1557, moisture content at time of placement shall be no more than 2% above nor 2% below optimum; contractor shall submit a compaction report prepared by a qualified soils engineer, registered within the state where the work is performed, verifying that all filled areas and subgrade areas within the building pad area and areas to be paved have been compacted in accordance with these plans.
15. Any/all storm water conveyance system(s) and detention facilities shown on these plans are a basic and perpetual part of the storm water management system for this Township, and as such, are to be protected, maintained and preserved in accordance with the approved final plans. The Township and/or its agents may reserve the right and privilege to enter upon such lands from time to time for the purpose of inspection of said storm water management system in order to determine that the structural design and integrity are being maintained.
16. A minimum of six (6) inches of clean topsoil shall be provided on all lawn and planting areas.
17. Subbase material for sidewalks, curb, or asphalt shall be free of organics and other unsuitable materials. Should subbase be deemed unsuitable, subbase is to be removed and filled with approved fill material compacted to 95% optimum density (as determined by modified proctor methods).
18. All storm sewer inlets must be identified with a storm drain marker. Storm drain markers shall be stainless steel affixed to the inlet hood with adhesive, rivets, or bolts. (Markers may be bolted to the grate in off road locations. Markers shall have a minimum diameter of 3 1/2 inches and shall include "No Dumping - Drains to Waterway" and a fish symbol.

## REVISIONS

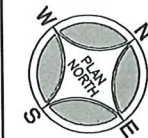

SEAL

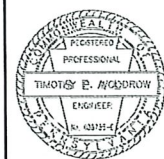

PROJECT SERIAL NUMBER FOR DESIGN: 2025 169353 06/18/25

Pennsylvania 811

## Parcel Information:

N/F: KACHEL ASSOCIATES LP  
59-00-04579-00-6  
Block 7 Unit 3  
D.B. 5543 Pg. 1179  
601 DAVISVILLE RD  
Deed Area: 6.7745 Ac.  
Legal R/R: 0.5933 Ac.  
UL R/R:  
NET Area: 6.1812 Ac.


## Applicant:

FRED BEANS  
AUTOMOTIVE GROUP  
c/o Tony Genovelli  
Director of Real Estate Holdings  
3950 Airport Blvd.  
Doylesville, PA 18902  
(215) 346-2901

Scale in Feet (1" = 30')  
© copyright 2025  
WOODROW & ASSOCIATES, INC.  
ALL RIGHTS RESERVED

**SITE IMPROVEMENTS PLAN**  
601 DAVISVILLE ROAD  
UPPER MERION TOWNSHIP - MONTGOMERY COUNTY - PENNSYLVANIA  
**WOODROW & ASSOCIATES, INC.**  
MUNICIPAL / CIVIL CONSULTING ENGINEERS  
1108 North Merion Road, Suite 200  
Drexel Hill, PA 19026  
Phone: (215) 872-5648  
Fax: (215) 872-5648  
Website: www.woodrowinc.com

Layer List: Sht03\_Grading  
Job No: 25-0507 D  
Plan Date: January 5, 2026  
Sheet No: 3 of 7

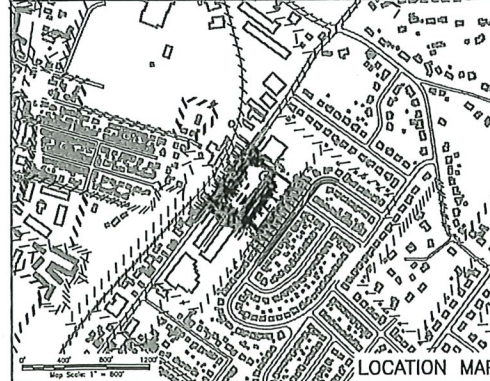







## EROSION AND SEDIMENTATION CONTROL PLAN NOTES

- All earth disturbances, including clearing and grubbing as well as cuts and fills shall be done in accordance with the approved EAS plan. A copy of the approved drawings (stamped, signed and dated) shall be provided to the reviewing agency. The reviewing agency must be notified of any changes to the approved plan prior to implementation of those changes. The reviewing agency may require a written submittal of those changes for review and approval of its discretion.
- At least 7 days prior to starting any earth disturbance activities, including clearing and grubbing, the owner and/or operator shall invite all contractors, the landowner, appropriate municipal officials, the EAS plan preparer, the PCSM plan preparer, the licensed professional responsible for oversight of critical steps of implementation of the PCSM plan, and a representative from the local conservation district to an on-site preconstruction meeting.
- At least 3 days prior to starting any earth disturbance activities, or expanding into an area previously unexcavated, the Pennsylvania One Call System, Inc. shall be notified at 1-800-242-1776 or 811 for the location of existing underground utilities.
- All earth disturbance activities shall proceed in accordance with the sequence provided on the plan drawings. Deviation from that sequence must be approved in writing from the local conservation district or by the Department prior to implementation.
- Areas to be filled are to be cleared, grubbed, and stripped of topsoil to remove trees, vegetation, roots and other objectionable material.
- Clearing, grubbing, and topsoil stripping shall be limited to those areas described in each stage of the construction sequence. General site clearing, grubbing and topsoil stripping may not commence in any stage or phase of the project until the EAS BMPs specified by the BMP sequence for that stage or phase have been installed and are functioning as described in the EAS plan.
- At no time shall construction vehicles be allowed to enter areas outside the limit of disturbance boundaries shown on the plan maps. These areas must be clearly marked and fenced off before clearing and grubbing operations begin.
- Topsoil required for the establishment of vegetation shall be stockpiled at the location(s) shown on the plan map(s) in the amount necessary to complete the final grading of all exposed areas that are to be stabilized by vegetation. Each stockpile shall be protected in the manner shown on the plan drawings. Stockpile heights shall not exceed 35 feet. Stockpile slopes shall be 2H:1V or flatter.
- Immediately upon discovering unforeseen circumstances posing the potential for accelerated erosion and/or sediment pollution, the contractor shall implement emergency measures to reduce the risk of erosion and sediment pollution and notify the local conservation district and/or the regional office of the Department.
- All building materials and supplies shall be removed from the site and recycled or disposed of in accordance with the Department's Solid Waste Management Regulations at 25Pa.C.S. Code 260.1 et seq., 271.1, and 280.1 et seq. No building materials or wastes or unused building materials shall be burned, buried, dumped, or otherwise discharged at the site.
- All off-site waste and borrow areas must have an EAS plan approved by the local conservation district or the Department fully implemented prior to being activated.
- The contractor is responsible for ensuring that any material brought on site is clean fill. Form 17-001 must be retained by the property owner for any fill material affected by a spill or release of a regulated substance but qualifying as clean fill due to analytical testing.
- All pumping of water from any work area shall be done according to the procedure described in this plan, over undisturbed vegetated areas.
- Until the site is stabilized, all erosion and sediment BMPs shall be maintained properly. Maintenance shall include inspections of all erosion and sediment BMPs after each runoff event on a weekly basis. All preventive and remedial maintenance work, including clean out, repair, replacement, regrading, reseed, reestablishing and reestablishing must be performed immediately. If the EAS BMPs fail to perform as expected, replacement BMPs, or modifications of those installed will be required.

- A log showing dates that EAS BMPs were inspected as well as any deficiencies found and the date they were corrected shall be maintained on the site and made available to regulatory agency officials at the time of inspection. All inspections shall be logged onto DEP form 3150-FM-BEN0083 dated 2/2012 and kept on site at all times.
- Sediment located along any public roadway or sidewalk shall be returned to the construction site by the end of each work day and disposed in the manner described in this plan. In no case shall the sediment be washed, shoveled, or swept into any roadside ditch, storm sewer, or surface water body.
- All sediment removed from BMPs shall be disposed of in the manner described on the plan drawings.
- Areas which are to be topsoiled shall be scarified to a minimum depth of 3 to 5 inches - 6 to 12 inches on compacted soils prior to placement of topsoil. Areas to be vegetated shall have a minimum 6 inches of topsoil in place prior to seeding and mulching. Fill outcrops shall have a minimum of 2 inches of topsoil.
- All fills shall be compacted as required to reduce erosion, slippage, settlement, subsidence or other related problems. Fill intended to support buildings, structures and conduits, etc. shall be compacted in accordance with local requirements or codes.
- All earthen fills shall be placed in compacted layers not to exceed 8 inches in thickness.
- Fill materials shall be free of frozen particles, brush, rock, soil, or other foreign or objectionable materials that would interfere with or prevent construction of satisfactory fills.
- Frozen materials or soil, mucky, or highly compressible materials shall not be incorporated into fills.
- Fill shall not be placed on saturated or frozen surfaces.
- Steps or springs encountered during construction shall be handled in accordance with the standard and specification for subsurface drain or other approved method.
- All graded areas shall be permanently stabilized immediately upon reaching finished grade. Cut slopes in competent bedrock shall be stabilized prior to placement of topsoil. Areas to be stabilized immediately, in order to ensure rapid revegetation of disturbed areas, such removal/conversions are to be done only during the germinating season.
- Immediately after earth disturbance activities cease in any area or portion of the project, the operator shall stabilize all disturbed areas. During non-seeding months, mulch or protective blanketing shall be applied as described in the plan. Areas not at finished grade, which will be revegetated within 1 year, may be stabilized in accordance with the temporary stabilization specifications. Those areas which will not be revegetated within 1 year shall be stabilized in accordance with the permanent stabilization specifications.

- Permanent stabilization is defined as a minimum uniform, perennial 70% vegetative cover or other permanent non-vegetative cover with a density sufficient to resist accelerated erosion. Cut and fill slopes shall be capable of resisting failure due to erosion or other movement.
- EAS BMPs shall remain functional as such until all erosion liability to them are permanently stabilized or until they are replaced by another BMP approved by the local conservation district of the Department.
- Upon completion of all earth disturbance activities and permanent stabilization of all disturbed areas, the owner and/or operator shall contact the local conservation district for an inspection prior to removal/conversion of the EAS BMPs.
- After final site stabilization has been achieved, temporary erosion and sediment BMPs must be removed or converted to a permanent post construction stormwater management BMPs. Areas disturbed during removal/conversion of the BMPs shall be stabilized immediately, in order to ensure rapid revegetation of disturbed areas, such removal/conversions are to be done only during the germinating season.
- Completion of all earth disturbance activities and permanent stabilization of all disturbed areas, the owner and/or operator shall contact the local conservation district to schedule a final inspection.
- Concrete wash water shall be handled in the manner described on the plan drawings. In no case shall it be allowed to enter any surface waters or groundwater.
- All channels shall be kept free of obstructions including but not limited to fill, rocks, leaves, woody debris, accumulated sediment, excess vegetation, and construction material/wastes.
- Underground utilities cutting through any active channel shall be immediately backfilled and the channel restored to original condition and flow within the channel pending future earth disturbance activities. The channel shall be conveyed past the work area in the manner described in this plan until such restoration is complete.

- RECEIVING WATERSHED:**  
The receiving watershed for this development is an unnamed tributary to Pennypack Creek, located in Pennypack Creek Watershed. The Chapter 93 classification for this receiving watershed is 1B & 1C.
- SURFACE STABILIZATION MATERIAL:**  
All disturbed soil surfaces including soil stockpiles that are subject to erosion shall be stabilized immediately, either temporarily or permanently. Grubbed soil on pavement subgrade is considered adequate protection. Disturbed areas which are not at finished grade and which will be restabilized within one (1) year may be stabilized with a quick growing, temporary seeding mixture and mulch. During non-germinating periods, mulch shall be applied at recommended rates. Termination period shall be from April 1st to June 15th and August 15th to October 15th, during non-germinating periods mulched areas shall be fertilized, seeded and reseeded immediately.

- Contractor/Applicant shall assume responsibility for the maintenance and operation of all erosion and sediment control facilities.
- Silt fence must be installed parallel to existing contours and constructed in level alignments. The ends of the fence must be extended a minimum of eight (8) feet up slope and at forty-five (45) degrees to the main fence alignment.
- If any of the measures contained within this plan prove inadequate at removing sediment from flows prior to discharge or stabilizing of the surfaces involved, additional measures must be immediately implemented by the Contractor/Applicant to eliminate all such problems. Said measures shall be approved by the local soil conservation district.
- A reserve supply of crushed stone, silt fence, temporary seed and hay bales shall be maintained on site for emergency replacement of any failing erosion and sediment control measures.

## III. EROSION CONTROL DEVICES / MAINTENANCE PROGRAM:

- PUMPED WATER FILTER BAGS:**  
Pumped Water Filter Bags shall be installed per Ch. 102 Standard Construction Detail #3-16 and the details provided with this plan set. Filter Bags shall be inspected daily. If any problem is detected, pumping shall cease immediately and not resume until the problem is corrected.
- COMPOST SOCK CONCRETE WASHOUT AREA:**  
Compost Sock Concrete Washout Areas shall be installed per Ch. 102 Figure 3.18 and the details provided with this plan set. Washout Areas shall be inspected daily. Damaged or leaking washouts shall be decontaminated and repaired or replaced immediately. Accumulated materials shall be removed when they reach 75% capacity. Plastic liners should be replaced with each cleaning of the washout facility.

## COMPOST FILTER SOCKS:

- Compost Socks shall be installed per Ch. 102 Standard Construction Details #4-1 and the details provided with this plan set. Socks shall be inspected weekly and after each runoff event. Damaged socks shall be repaired according to manufacturer's specifications or replaced within 24 hours of inspection.

## SEDIMENT DISPOSAL:

- Silt removed from temporary erosion and sediment control devices shall be disposed of on-site in landscaped areas located outside the 100 year flood plain, wetlands, steep slopes and other areas requiring immediate stabilization. Areas of sediment disposal shall be considered a critical vegetation area requiring immediate stabilization.

- Each drainage sub-area will require separate and unique erosion and sediment control measures. The Contractor shall follow the specific construction sequence deemed appropriate by the local soil conservation district.
- All BMP EAS above require inspection weekly and after each runoff event. All required repairs and/or replacement of BMP's must be done immediately.

## IV. UTILITY TRENCH EXCAVATION:

### GENERAL REQUIREMENTS:

Exposed trench excavations have high potential for accelerated erosion and sediment pollution. Since these excavations are usually located at lower elevation along or across earth disturbance sites, open trenches serve to concentrate sediment laden runoff and contribute to site erosion and sediment pollution. The most important erosion and sediment pollution control consideration for trench construction is the timing and specific scheduling of work activities.

### CONSTRUCTION REQUIREMENTS:

Limit advance clearing and grubbing operations to a distance equal to two times the length of pipe installation that can be completed in one day.

Work crews and equipment for trenching, placement of pipe, plug construction and backfilling will be self contained and separate from clearing and work crews and site restoration and stabilization operations.

All soils excavated from the trench shall be placed on uphill side of the trench.

Limit daily trench excavation to the length of pipe placement, plug installation and backfilling that can be completed the same day.

Water which accumulates in the open trench will be completely removed by pumping before pipe placement and/or backfilling begins. Water removed from the trench shall be pumped through a filtration device.

On the day following pipe placement and trench backfilling, the disturbed area will be graded to final contours and immediately stabilized.

Soils excavated from the existing surface layer should be stockpiled separately and returned as final surface layer following trench backfilling.

## V. FERTILIZATION, SEEDING AND MULCHING:

### TEMPORARY COVER ON DISTURBED AREAS:

Disturbed areas not at finished grade which will be restabilized within one (1) year may be seeded and mulched with a temporary seed cover.

### PERMANENT COVER ON DISTURBED AREAS:

Disturbed areas which are either at final grade or will mature within a within one (1) year period shall be seeded and mulched with a permanent seed.

All disturbed areas shall be stabilized immediately with a temporary seed and mulch mixture applied at the recommended rates. Site preparation of mulch and maintenance shall be performed in accordance with the Penn State University's Erosion Control & Conservation Planning on Nonseeding manual and Pennsylvania Department of Transportation publication form 408 specifications (latest edition). During nonseeding periods, mulch must be applied at the recommended rates.

Graded areas shall be scarified or otherwise loosened to a depth of 3" to 5" prior to topsoil placement to permit the bonding of new topsoil.

**MULCHING:**  
All seeded areas should be mulched or blanketed to minimize the potential for failure to establish adequate vegetated cover. Mulching may also be used as a temporary stabilization of disturbed areas in conjunction with seeding. Mulch should be applied immediately after seeding or at the termination of grading operations during non-seeding seasons.

Straw and hay mulch should be anchored or tacked immediately after application to prevent being blown away. A tractor-drawn implement may be used to "comb" the straw or hay into the soil about 3 inches deep. This method should be limited to slopes no steeper than 3H:1V. The machinery shall be operated on the contour.

Palmer's and other mulch products may be applied according to manufacturer's recommendations may be used to tack mulch. Avoid application during rain and on windy days. A 24 hour curing period and a soil temperature of 45 degrees Fahrenheit or higher is required. Application should generally be heavier at the edges of seeded areas and at crests of ridges and banks to prevent loss. The remainder of the area that has been seeded or mulched should be covered with a light layer of mulch to prevent erosion.

Synthetic biodegradable, or chemical binders, may be used as recommended by the manufacturer to anchor mulch provided that sufficient documentation is provided to show they are non-toxic to native plant and animal species.

Shredded paper hydramulch should not be used on slopes steeper than 3X. Wood fiber hydramulch may be applied on steeper slopes provided a toiler is used. The application for any hydramulch should be 2000 lbs/cv or at a minimum.

## MULCH APPLICATION RATES

| Mulch Type: | Application Rate (lb/ft <sup>2</sup> )  | Notes:                                                                 |
|-------------|-----------------------------------------|------------------------------------------------------------------------|
| Straw       | Per Acre: Per 1,000 S.F. Per 1,000 S.Y. |                                                                        |
| Straw       | 3 tons 140 lbs. 1,240 lbs.              | Either wheat or oat straw, free of weeds, not chipped or finely baled. |
| Hay         | 3 tons 140 lbs. 1,240 lbs.              | Timothy, clover and timothy or other active forage grasses.            |
| Wood Chips  | 4-6 tons 185-275 lbs. 1,650-2500 lbs.   | May prevent germination of grasses and legumes.                        |
| Hydramulch  | 1 ton 47 lbs. 415                       | See limitations above.                                                 |

## VI. SEEDING SCHEDULE:

- Seeding to conform to specifications outlined in Section 804 - Seeding and Soil Supplements of PA DOT Standard Specifications 2003 (latest revision).
- A soil test should be performed in order to determine actual lime and fertilizer needs of the project site instead of using the generic application rates listed below.

## TEMPORARY SEEDING SPECIFICATION - FORMULA E:

100% ANNUAL RYEGRASS (LOUJUN MULTIFLORUM): 10.0 lbs./1,000 sq. yd.

## PERMANENT SEEDING SPECIFICATION - FORMULA B:

70% Top Fescue (Festuca Arvenensis var., Kentucky 31): 15.0 lbs./1,000 sq. yd.  
30% Creeping Red Fescue or Chewings Fescue: 8.0 lbs./1,000 sq. yd.

## SEEDING RATES FOR THE ABOVE MIXTURES:

Spread seeds where indicated and at the rates specified above (Table A, Part 408, Section 804). Spread seeds within the following dates, or as otherwise specified or directed:

- Formula B: March 15 to June 01
- Formula E: August 01 to October 15
- Formula E: March 15 to October 15

Extend seeding dates where project conditions warrant. Apply full treatment or apply only 50% of the permanent seeding and soil supplements and apply the remaining 50% within the seeding dates.

Place mulch, hay or straw immediately after seeding or within 48 hours after seeding is completed. Use hay or straw uniformly in a continuous blanket until seeding is completed. If directed, increase the rate of application, depending upon the material used, season, soil conditions or method of application.

## SOIL SUPPLEMENTS:

Pulverized agricultural limestone and commercial fertilizer shall be applied to all disturbed areas which are to be seeded in both temporary and permanent conditions at the following rates:

|                                                |                             |
|------------------------------------------------|-----------------------------|
| Pulverized Agricultural Limestone:             | 800 lbs./1,000 sq. yd.      |
| 10-20-20 Analysis Commercial Fertilizer        | 140 lbs./1,000 sq. yd.      |
| 30-0-0 Ureiform Fertilizer                     | 50 lbs./1,000 sq. yd.       |
| OR -                                           |                             |
| 32-0-0 to 38-0-0 Sulfur Coated Urea Fertilizer | 59 to 50 lbs./1,000 sq. yd. |
| OR -                                           |                             |
| 31-0-0 IBDU Fertilizer                         | 61 lbs./1,000 sq. yd.       |

## VII. SOILS RESOLUTIONS:

**Winter Grading:**  
Contractor to ensure proper stabilization. Methods to include, seeding and mulching at the recommended rates and where necessary, the placement of an approved erosion control blanket.

## Soil Fill:

Contractor to ensure all fill used for roadway construction is placed and compacted in appropriate lifts. Should material not be suitable for roadway construction the contractor may import suitable material from an area within the permitted area.

Contractor to ensure proper stabilization. Methods to include, seeding and mulching at the recommended rates and where necessary, the placement of an approved erosion control blanket.

Contractor shall consider soils testing to ensure topsoil is suitable to produce and sustain proper growth. Should the topsoil be lacking the nutrients to produce growth the contractor shall import suitable topsoil from an area within the permitted area.

Topsoil may be imported from an area within the permitted area proven to be suitable.

Fonds, Dikes and Levee Embankments

Contractor to ensure all fill used for basin embankment construction is placed and compacted in appropriate lifts. Should material not be suitable for basin construction the contractor may import suitable material from an area within the permitted area.

Contractor to ensure proper stabilization. Methods to include, seeding and mulching



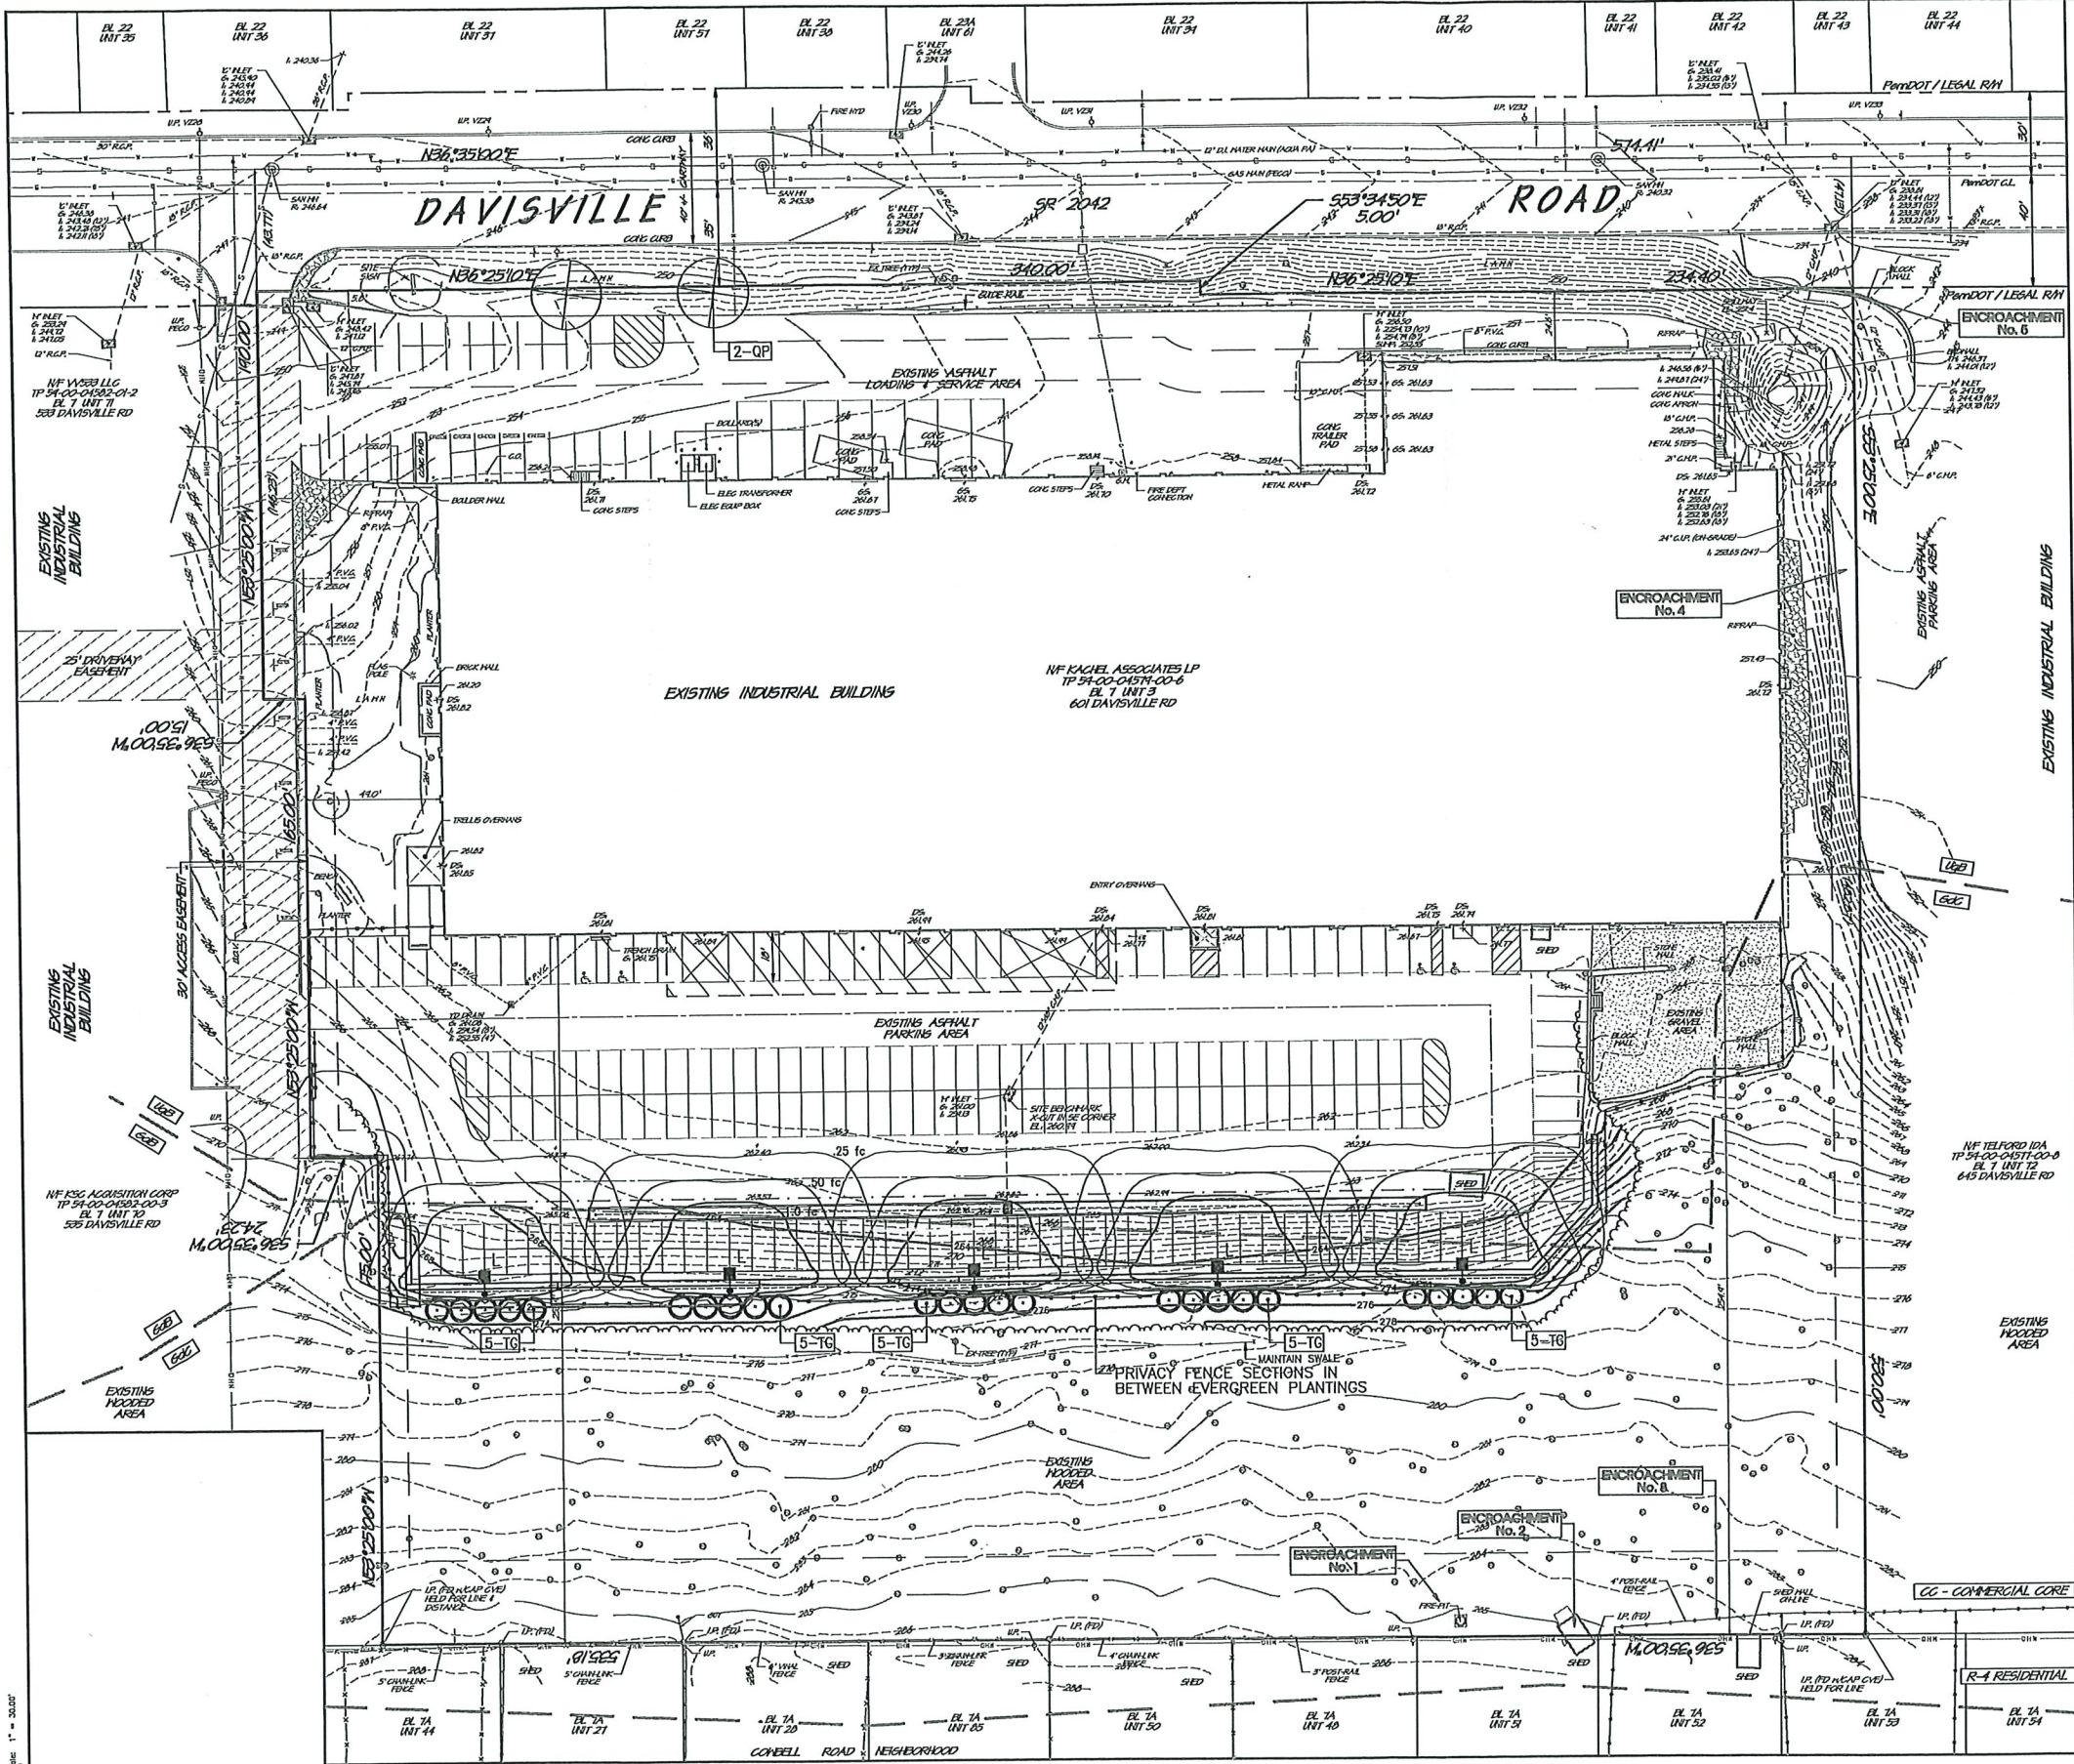


### GENERAL PLAN NOTES

Refer to the Record Plan (Sheet 1) for 'BASE EXISTING FEATURES AND SURVEY NOTES' and 'BASE DEVELOPMENT NOTES'

#### SITE LANDSCAPING NOTES:

1. All topsoil shall be a minimum of 6" in all seed/sod areas and 8" in all tree, shrub and ground-cover beds including parking lot island beds.
2. Planting behind perpendicular parking shall be located 2' behind the curb line.
3. All landscape and grass areas are to be hand raked and left clear of all stones, rock, construction debris and any undesirable materials.
4. Landscape contractor shall verify location of all utilities prior to any excavation and planting installation.
5. All areas to be landscaped must be treated with a pre-emergent herbicide (trifluralin, dithol or approved equal) in accordance with applicable federal, state regulations and per manufacturer's instructions.
6. All proposed plant material is to be nursery grown, typical of their species or variety. Plant material shall have normal, vigorous root systems, free from defects and infections and in accordance with ANSI Z60.1.
7. All proposed plant material shall be installed per standards of the "American Association of Nurserymen" and state nursery/landscape associations with regard to planting, pit size, backfill mixture, staking and guying.
8. All planting containers and baskets shall be removed during plant material installation. All plants shall be set plumb and positioned so that the top of the root collar matches, or is no more than 2" above finished grade. Replace amended backfill in 6-inch layers and compact backfill to simulate voids. Contractor shall water newly planted vegetation prior to matching planting pit. All voids shall be filled and tamping mitigated as necessary.
9. After initial watering and prior to mulching, contractor shall apply herbicides and pre-emergent herbicides as required to eliminate any weed seeds or plants present on the root ball.
10. All planting beds and individual tree pits shall be mulched with double-ground hardwood mulch at a depth of 2-3". If provided, any rain garden plug areas shall be mulched with 3" depth of shredded hardwood mulch (no substitutes permitted).
11. Landscape contractor to supply and install a previous weed barrier (Dexell, DuPont or approved equal) in accordance with manufacturer's installation within all defined landscape areas; including stone and mulch beds. All weed barrier will be overlapped a minimum of 6" at all seams. All plant locations, barrier should be cut in an "X" pattern so to accommodate root ball and replaced after plant has been installed.
12. Seedbed Preparation:
  - a. Apply limestone and fertilizer according to soil tests of fertilizer may be applied at the rate of 200 pounds per acre or 8 pounds per 1,000 square feet using 10-20-10 ratio or equivalent. In addition, 500 pounds 4-1-2 ratio per acre (or equivalent) of slow release nitrogen may be used in lieu of top dressing.
  - b. Work lime and fertilizer into the soil as practical to a depth of 4 inches with a disc, spring tooth harrow or other suitable equipment. The final harrowing or disking operation should be parallel to the general contour. Continue tillage until a reasonably uniform, fine seedbed is prepared. All bit clay or silty soils and coarse sands should be rolled to firm the seedbed wherever feasible.
  - c. Inspect seedbed just before seeding. If traffic has left the soil compacted, the area must be retiled and firmed as outlined above.
  - d. For grass seeding mixture and application rate, refer to Erosion and Sediment Control Plan.
  - e. In areas designated as sod, fescue sod is to be installed on minimum 4" topsoil. Areas to be seeded are to be prepared as noted above for seeded areas.
13. All landscape and lawn areas are to be irrigated by automatic sprinkler system.
14. Plant material shall be guaranteed for eighteen (18) months from the date of substantial completeness. The contractor shall replace any dead, unhealthy, dying or damaged plants, through loss of branches and/or foliage. Plants that are not in good condition at the end of the guarantee period shall be replaced until a good lawn results.
15. It is understood that the owner shall assume responsibility for watering all plant material and lawn area beginning with the date of substantial completeness.

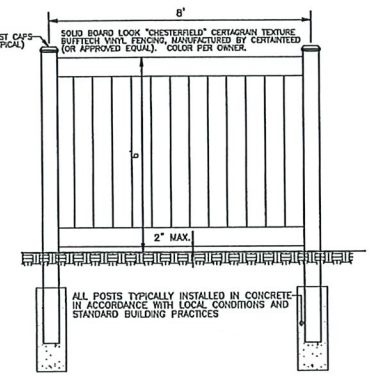

6 FOOT HIGH VINYL FENCE DETAIL  
NOT TO SCALE

#### EXISTING FEATURES LEGEND

|     |                          |     |                         |
|-----|--------------------------|-----|-------------------------|
| --- | Tract Boundary Line      | --- | Storm Sewer Piping      |
| --- | Right-of-Way Line        | --- | Sanitary Main / Lateral |
| --- | Right-of-Way Centerline  | --- | Gas Main / Service      |
| --- | Municipal Boundary Line  | --- | Water Main / Service    |
| --- | Zoning District Boundary | --- | Overhead Wires          |
| --- | Topographic Contour      | --- | Fence Line              |
| --- | Soil Series Limits       | --- | Wooded Driftline        |
| --- | Mapped Wetlands Limit    |     |                         |


#### LIGHTING INFORMATION

| Luminaire Schedule: Cooper Lighting - Preval fixture |     |                |           |                   |         |                               |
|------------------------------------------------------|-----|----------------|-----------|-------------------|---------|-------------------------------|
| Symbol                                               | Qty | Catalog Number | IES File  | Color Temperature | Wattage | Mounting Height               |
| +                                                    | 1   | PRV-101A-720-1 | U-14W-105 | 3000K             | 54.0    | 10' (above parking lot grade) |



\* Light to be installed above 8' wall therefore 8' pole shall be utilized to achieve 10' above parking lot grade.

#### PLANTING SCHEDULE

| Plant Symbol | Quantity | Botanical Name               | Common Name              | Minimum Planting Calendar | Planting Spread | Minimum Planting Height | Remarks |
|--------------|----------|------------------------------|--------------------------|---------------------------|-----------------|-------------------------|---------|
| GP           | 2        | Quercus palustris 'Majestic' | Pink Oak                 | 3"                        | 6'-6"           | 12'-14'                 | DAB     |
| TD           | 25       | Thuja 'Green Giant'          | 'Green Giant' Arborvitae | 3"                        | 6'-6"           | 12'-14'                 | DAB     |

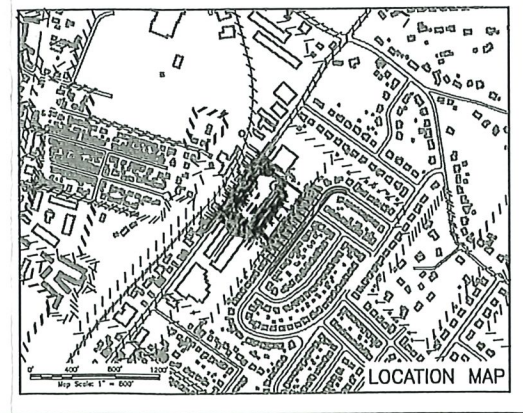

### REVISIONS

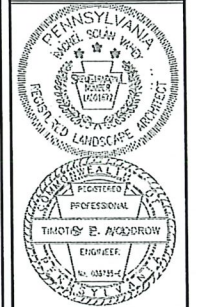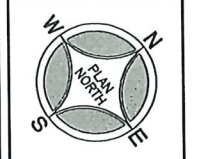

PROJECT SERIAL NUMBER FOR DESIGN:  
2025 1693953 06/18/25

**Pennsylvania 811**  
A Home Based Utility Marking Corporation

Parcel Information:  
N/F: KACHEL ASSOCIATES LP  
59-00-04579-00-6  
Block 7 Unit 5  
D.B.: 5843 Pg. 1179  
601 Davisville Road

Dred Area: 6,7745 Ac.  
Legal RM: 0.5933 Ac.  
UTL RM:  
NET Area: 6,1812 Ac.

Applicant:  
**FRED BEANS  
AUTOMOTIVE GROUP**  
c/o Tony Geronzi  
Director of Real Estate Holdings  
3960 Airport Blvd  
Doylesburg, PA 17802  
(215) 348-2901

Scale in Feet (1" = 30')  
© copyright 2025  
WOODROW & ASSOCIATES, INC.  
ALL RIGHTS RESERVED

**SITE LANDSCAPING DESIGN PLAN**  
**601 DAVISVILLE ROAD**  
UPPER MORELAND TOWNSHIP - MONROVIA COUNTY - PENNSYLVANIA

**WOODROW & ASSOCIATES, INC.**  
MUNICIPAL / CIVIL CONSULTING ENGINEERS  
1103 North Bethlehem Pike / Suite 5 - Lower Gwynedd - PA 19002  
Phone: (215) 542-5648 Web: www.woodrowinc.com

Layer List:  
Sht06\_Land

Job No:  
25-0507 D

Plan Date:  
January 5, 2026

Sheet No:  
**6** of **7**








# 601 DAVISVILLE ROAD RETAINING WALL

UPPER MORELAND TOWNSHIP, MONTGOMERY COUNTY, PENNSYLVANIA

PREPARED FOR:  
FRED BEANS AUTOMOTIVE GROUP  
876 NORTH EASTON ROAD  
DOYLESTOWN, PENNSYLVANIA 18902

PRODUCT:  
REDI-ROCK PRECAST 5° BATTER MODULAR BLOCKS

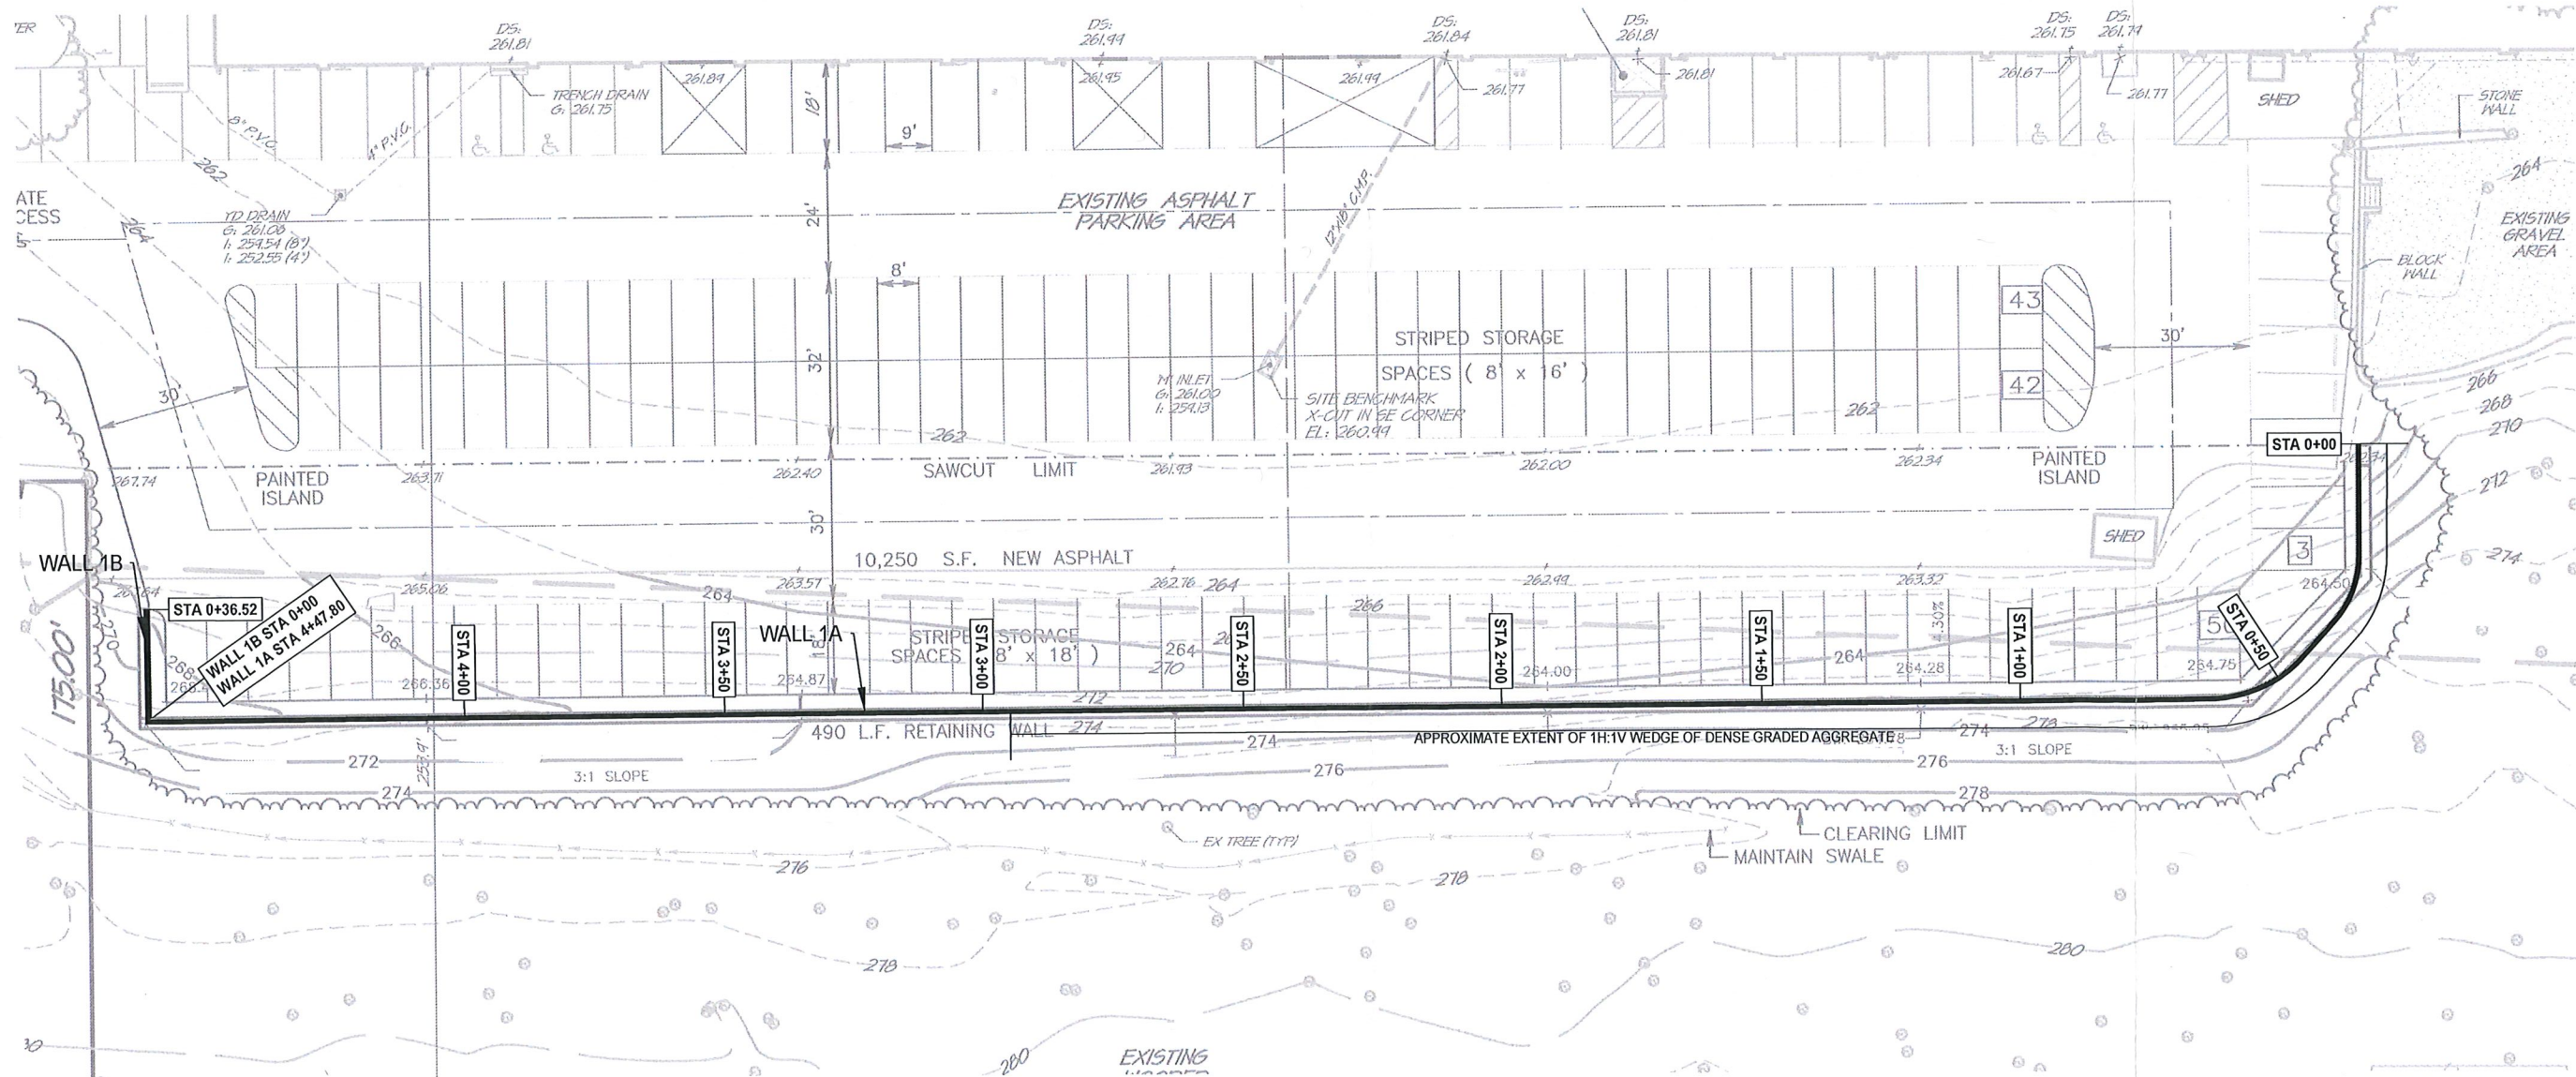


SITE LOCATION WAS ADOPTED FROM THE CONCEPT LAYOUT "B" PROPOSED PARKING IMPROVEMENTS, PREPARED BY WOODROW & ASSOCIATES, INC., DATED 6/20/2025, RECIEVED 12/16/2025

## SITE LOCATION

SCALE: NTS

|            |            |      |           |
|------------|------------|------|-----------|
| JOB NO.:   | 31253260   | DATE | REVISIONS |
| SCALE:     | NTS        |      |           |
| DATE:      | 12/19/2025 |      |           |
| DRAWN BY:  | TMP        |      |           |
| DESIGN BY: | TMP        |      |           |
| REVIEW BY: | MWD        |      |           |

**GEO-TECHNOLOGY  
ASSOCIATES, INC.**  
GEOTECHNICAL AND ENVIRONMENTAL  
CONSULTANTS  
2405 JOHN FRIES HIGHWAY  
QUAKERTOWN, PENNSYLVANIA 18951  
(215) 558-8363  
WWW.GTAENG.COM

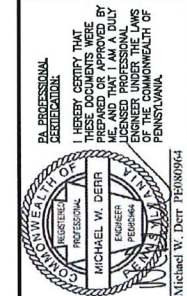


TITLE PAGE

601 DAVISVILLE ROAD  
RETAINING WALL

UPPER MORELAND TOWNSHIP, MONTGOMERY COUNTY, PENNSYLVANIA

|        |             |
|--------|-------------|
| SHEET: | <b>RW-1</b> |
| SHEET: | 1 OF 5      |



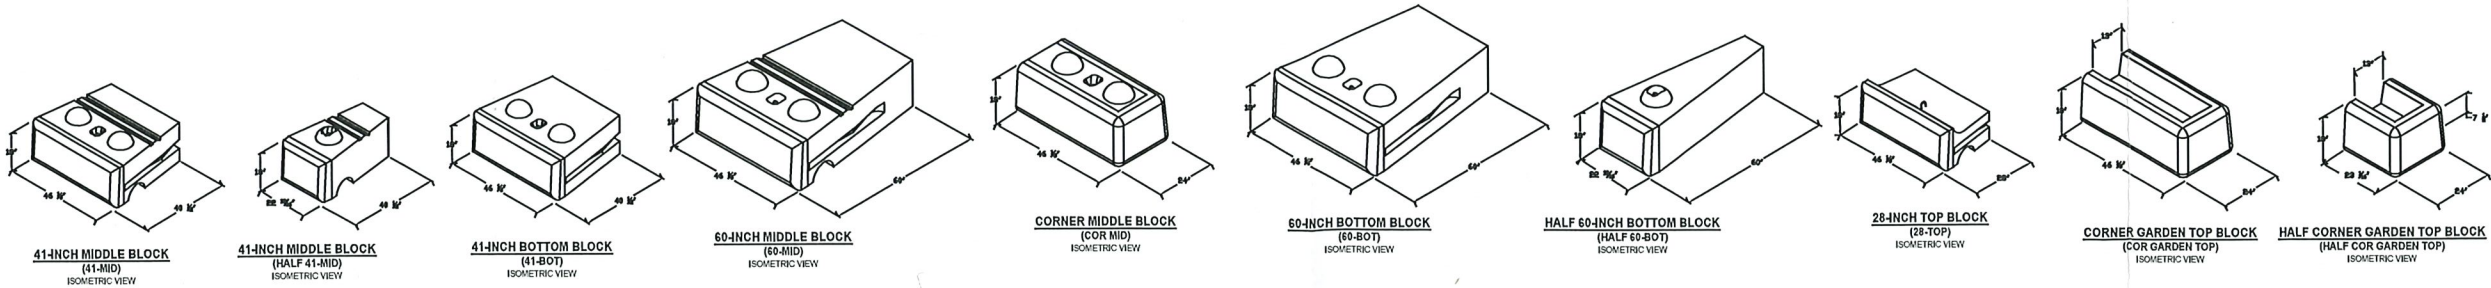

PRECAST MODULAR BLOCK BLOCK RETAINING WALL SPECIFICATIONS

PART 1 - GENERAL

- 1.01 DESCRIPTION
- A. WORK INCLUDES FURNISHING AND INSTALLING PRECAST MODULAR BLOCKS (PMB) TO THE LINES AND GRADES SHOWN ON THE PLANS AND AS SPECIFIED HEREIN. ALSO INCLUDED IS FURNISHING AND INSTALLING APPURTENANT MATERIALS REQUIRED FOR CONSTRUCTION OF THE COMPLETE SYSTEM.
- B. THE CONTRACTOR IS SOLELY RESPONSIBLE FOR SAFETY. THE ARCHITECT/ENGINEER AND OWNER SHALL NOT BE RESPONSIBLE FOR MEANS OR METHODS OF CONSTRUCTION OR FOR SAFETY OF WORKERS OR OF THE PUBLIC.
- C. GTA WAS PROVIDED WITH PLANS TITLED CONCEPT LAYOUT "B" PROPOSED PARKING IMPROVEMENTS, PREPARED BY WOODROW & ASSOCIATES, INC., DATED 6/20/2025, RECEIVED 12/16/2025. THESE PLANS SHALL BE INCORPORATED AND REFERENCED THROUGHOUT WALL CONSTRUCTION.
- D. DESIGN SOIL PARAMETERS WERE ESTABLISHED FROM PUBLISHED GEOLOGY. LABORATORY TESTING SHALL BE PERFORMED PRIOR TO CONSTRUCTION. IF DESIGN SOIL PARAMETERS DIFFER FROM LABORATORY RESULTS THE WALL DESIGN ENGINEER SHOULD BE CONTACTED IMMEDIATELY. FAILURE TO DO SO MAY RESULT IN THE FAILURE OF THE WALL SYSTEM.
- 1.02 REFERENCES
- A. ACI 301 - SPECIFICATIONS FOR STRUCTURAL CONCRETE
- B. ACI 318 - BUILDING CODE REQUIREMENTS FOR STRUCTURAL CONCRETE
- C. ASTM A497 - STANDARD SPECIFICATION FOR STEEL WELDED WIRE REINFORCEMENT, DEFORMED, FOR CONCRETE
- D. ASTM A615 - STANDARD SPECIFICATION FOR DEFORMED AND PLAIN CARBON-STEEL BARS FOR CONCRETE REINFORCEMENT
- E. ASTM A767 - STANDARD SPECIFICATION FOR ZINC-COATED STEEL BARS FOR CONCRETE REINFORCEMENT
- F. ASTM C94 - STANDARD SPECIFICATION FOR READY-MIXED CONCRETE
- G. ASTM C1776 - STANDARD SPECIFICATIONS FOR WET-CAST PRECAST MODULAR RETAINING WALL UNITS
- H. ASTM C136 - STANDARD TEST METHOD FOR SIEVE ANALYSIS OF FINE AND COARSE AGGREGATE
- I. ASTM D4318 - STANDARD TEST METHOD FOR LIQUID LIMIT, PLASTIC LIMIT, AND PLASTICITY INDEX OF SOILS
- J. ASTM D698 - STANDARD TEST METHOD FOR LABORATORY COMPACTION CHARACTERISTICS OF SOIL USING STANDARD EFFORT
- K. ASTM D4595 - STANDARD TEST METHOD FOR TENSILE PROPERTIES OF GEOTEXTILES BY THE WIDE-WIDTH STRIP METHOD
- L. ASTM D5262 - STANDARD TEST METHOD FOR EVALUATING THE UNCONFINED CREEP BEHAVIOR OF GEOSYNTHETICS
- M. ASTM D4632 - STANDARD TEST METHOD FOR GRAB BREAKING LOAD AND ELONGATION OF GEOTEXTILES
- N. ASTM D6637 - STANDARD TEST METHOD FOR DETERMINING CONNECTION STRENGTH BETWEEN GEOSYNTHETIC REINFORCEMENT AND SEGMENTAL CONCRETE UNITS (MODULAR CONCRETE BLOCKS)
- O. NCMA TEST METHOD SRWU-2 - DETERMINATION OF SHEAR STRENGTH BETWEEN SEGMENTAL CONCRETE UNITS
- 1.03 DELIVERY, STORAGE, AND HANDLING
- A. CONTRACTOR SHALL CHECK THE MATERIALS UPON DELIVERY TO ASSURE THAT PROPER MATERIALS HAVE BEEN RECEIVED.
- B. CONTRACTOR SHALL PROTECT THE MATERIALS FROM DAMAGE. DAMAGED MATERIAL SHALL NOT BE INCORPORATED INTO THE WALL OR THE REINFORCED SOIL EMBANKMENTS IF ANY.
- C. CONTRACTOR SHALL PREVENT EXCESSIVE MUD, CONCRETE, ADHESIVES AND OTHER SUBSTANCES THAT MAY ADHERE FROM COMING IN CONTACT WITH THE MATERIALS.
- D. EXPOSED FACES OF SEGMENTAL UNITS SHALL BE REASONABLY FREE OF CHIPS, CRACKS, OR STAINS.

PART 2 - MATERIALS

- 2.01 WALL UNITS
- A. PRECAST MODULAR BLOCK (PMB) WALL UNITS SHALL BE REDI-ROCK STANDARD 1.625 INCH (5 DEGREE) SETBACK UNITS MANUFACTURED UNDER LICENSE FROM REDI-ROCK INTERNATIONAL.
- B. UNITS SHALL BE MANUFACTURED IN ACCORDANCE WITH ASTM C1776.
- C. CONCRETE FOR PMB UNITS SHALL HAVE A MINIMUM 28-DAY COMPRESSIVE STRENGTH OF 3,000 PSI. COMPRESSIVE STRENGTH MAY BE DETERMINED FROM CYLINDERS CAST PERIODICALLY FROM BATCH CONCRETE RATHER THAN BY TESTING FULL-SIZE UNITS. CONCRETE BATCH DESIGN SHALL BE PROPORTIONED AND PRODUCED IN ACCORDANCE WITH ACI 318 AND ACI 301. MIX AND DELIVER IN ACCORDANCE WITH ASTM C94. ENTRAINED AIR CONTENT SHALL BE BETWEEN 5 AND 7%.
- D. REINFORCING STEEL SHALL CONFORM TO THE REQUIREMENTS OF ASTM A615, GRADE 60. WELDED WIRE FABRIC SHALL CONFORM TO THE REQUIREMENTS OF ASTM A497.
- E. GALVANIZED REINFORCING AND WELDED WIRE FABRIC SHALL BE HOT-DIPPED AND CONFORM TO THE REQUIREMENTS OF ASTM A767
- F. MINIMUM CLEAR COVER TO REINFORCEMENT SHALL BE 1 1/2 INCHES.
- G. THE FACE PATTERN SHALL BE SELECTED FROM THE MANUFACTURE'S STANDARD MOLDS. THE COLOR OF THE UNITS SHALL BE SELECTED BY THE OWNER. A CONCRETE STAIN MAY BE FIELD APPLIED TO COLOR THE UNITS IF SPECIFIED BY THE ARCHITECT/ENGINEER OR OWNER.
- 2.02 LEVELING PAD
- A. LEVELING PAD SHALL CONSIST OF COARSE AGGREGATE SUCH AS DENSE GRADED AGGREGATE MEETING THE GRADATION OF PENNDOT TYPE 2A.
- B. THE DIMENSIONS OF THE LEVELING PAD SHALL BE A MINIMUM OF 12 INCHES THICK AND A WIDTH THAT EXTENDS A MINIMUM OF 6 INCHES IN FRONT OF AND 6 INCHES BEHIND THE BOTTOM BLOCK UNITS
- 2.03 DRAIN PIPE
- A. THE DRAIN PIPE BEHIND THE BLOCK SHOULD BE A 4-INCH DIAMETER PERFORATED PIPE. A SOLID DRAIN PIPE SHOULD BE CAST IN THE PMB UNITS IN ORDER TO OUTLET THROUGH THE WALL FACE ABOVE GRADE OR THROUGH THE LEVELING PAD AND DAYLIGHT AT A LOW POINT BELOW THE WALL AT MAXIMUM SPACING OF 40 FEET ON-CENTER. THE DRAIN PIPE SHOULD ALSO BE CONNECTED TO THE BACKDRAIN (IF NECESSARY).
- 2.04 GEOTEXTILE (IF REQUIRED)
- A. THE GEOTEXTILE SHOULD BE A NON-WOVEN GEOTEXTILE (AASHTO M288 CLASS 3) OR APPROVED EQUIVALENT.
- 2.05 DRAINAGE STONE
- A. AASHTO #57 OPEN GRADED STONE TO BE PLACED WITHIN THE VOIDS OF THE RETAINING WALL UNITS AND A MINIMUM OF 12 INCHES BEHIND THE UNITS. WHERE REAR DRAINS ARE REQUIRED, PERFORATED DRAINAGE PIPES SHOULD BE ENCASED IN A MINIMUM OF 12 INCHES OF DRAINAGE STONE.

- 2.06 BACKFILL
- A. BACKFILL SHALL BE A LOW TO NON-PLASTICITY CONTROLLED FILL WITH A PLASTICITY INDEX LESS THAN 10, A LIQUID LIMIT LESS THAN 25 AND A MAXIMUM OF 45% PASSING THE #200 SIEVE.
- B. BETWEEN STA 0+00 AND 2+92.13 BACKFILL SHALL CONSIST OF A NON PLASTIC CONTROLLED FILL MEETING THE GRADATION OF PENNDOT TYPE 2A MODIFIED STONE.

PART 3 - EXECUTION

- 3.01 STRUCTURAL FILL
- A. ALL STRUCTURAL FILL SHALL BE PLACED TO PROPOSED GRADES INCLUDING BOTTOM OF WALL ELEVATIONS. STRUCTURAL FILL SHALL BE PLACED IN NO MORE THAN 9-INCH LIFTS AND COMPACTED WITH VIBRATORY COMPACTION EQUIPMENT TO A MINIMUM OF 95 PERCENT OF THE STANDARD PROCTOR (ASTM D698) MAXIMUM DRY DENSITY OR 92 PERCENT OF THE MODIFIED PROCTOR (ASTM D1557) MAXIMUM DRY DENSITY. WHEN #57 OPEN GRADED STONE IS USED IT SHALL BE PLACED IN MAXIMUM 18 INCHES LIFTS AND CONSOLIDATED WITH A VIBRATORY PLATE TAMPER.
- 3.02 EXCAVATION
- A. THE OWNER, CIVIL ENGINEER, GEOTECHNICAL ENGINEER, AND WALL DESIGNER ARE NOT RESPONSIBLE FOR EXCAVATION SUPPORT AND SAFETY.
- B. EXCAVATE AS REQUIRED FOR INSTALLATION OF THE RETAINING WALL SYSTEM. EXCAVATE TO THE LEVELING PAD SUBGRADE ELEVATION AND A SUFFICIENT DISTANCE BEHIND THE FACE TO PERMIT INSTALLATION OF THE LEVELING PAD, DRAINAGE STONE AND/OR GEOGRID.
- C. SLOPE OR SHORE EXCAVATION AS NECESSARY FOR SAFETY AND FOR CONFORMANCE WITH APPLICABLE OSHA REQUIREMENTS. CONTRACTOR IS RESPONSIBLE FOR EXCAVATION AND/OR SHORING DESIGN.
- 3.03 LEVELING PAD / FOUNDATION SUBGRADE PREPARATION
- A. THE SURFICIAL SOILS SHALL BE REMOVED TO LEVELING PAD SUBGRADE ELEVATION.
- B. FILL REQUIRED TO ESTABLISH LEVELING PAD ELEVATION SHALL BE PLACED AS STRUCTURAL FILL AND COMPACTED IN 9-INCH LIFTS COMPACTED TO A MINIMUM OF 95 PERCENT OF THE STANDARD PROCTOR (ASTM D698) MAXIMUM DRY DENSITY. WHEN #57 OPEN GRADED STONE IS USED IT SHALL BE PLACED IN MAXIMUM 18 INCHES LIFTS AND CONSOLIDATED WITH A VIBRATORY PLATE TAMPER.
- C. FOUNDATION SOILS SHALL BE EXCAVATED TO THE DIMENSIONS SHOWN ON THE PLANS. THE EXPOSED SUBGRADE BELOW THE WALL AND LEVELING PAD/FOOTING SHALL BE THOROUGHLY EVALUATED BY THE GEOTECHNICAL ENGINEER IN THE FIELD TO CONFIRM THAT THE BEARING SOILS ARE SIMILAR TO THE DESIGN CONDITIONS OR ASSUMPTIONS. THE REQUIRED TEST PROCEDURE SHALL BE THE DYNAMIC CONE PENETROMETER (DCP) TEST. UNSTABLE AREAS AND EXISTING FILL MATERIALS SHALL BE UNDERCUT AS DIRECTED BY THE GEOTECHNICAL ENGINEER.
- D. CONSTRUCT THE CLEAN STONE LEVELING PAD TO THE DIMENSIONS SHOWN ON THE PLANS.
- 3.04 UNIT INSTALLATION
- A. PLACE THE FIRST COURSE OF UNITS DIRECTLY ON THE WALL BASE. CHECK UNITS FOR LEVEL AND ALIGNMENT. ADJACENT UNITS SHOULD BE IN CONTACT. IF POSSIBLE, BEGIN PLACING UNITS AT THE LOWEST SECTION OF THE WALL.
- B. INSTALL DRAIN PIPE BEHIND BLOCKS.
- C. FILL ALL VOIDS BETWEEN THE BLOCKS WITH DRAINAGE STONE. EXTEND DRAINAGE STONE BACK A MINIMUM OF 12 INCHES BEHIND WALL UNITS OR TO THE EXTENTS INDICATED ON THE TYPICAL CROSS SECTIONS SHOWN ON THE PROJECT PLAN SET.
- D. PLACE THE DRAINAGE STONE IN MAXIMUM LOOSE LIFTS OF 18 INCHES. BACKFILL SHALL BE COMPACTED TO A MINIMUM OF 95 PERCENT OF THE STANDARD PROCTOR (ASTM D698) MAXIMUM DRY DENSITY OR 92 PERCENT OF THE MODIFIED PROCTOR (ASTM D1557) MAXIMUM DRY DENSITY.
- E. REMOVE ALL EXCESS AGGREGATE AND OTHER MATERIALS FROM THE TOP OF THE UNITS BEFORE PLACING UP THE NEXT COURSE.
- F. PLACE THE NEXT COURSE OF PMB UNITS IN RUNNING BOND WITH THE PREVIOUS COURSE. PLACE THE WEB NOTCH OVER THE KNOBS PROTRUDING FROM THE UNITS BELOW, AND PULL THE UNIT FORWARD TO CONTACT THE KNOB.
- G. CONTINUE PLACING SUCCESSIVE COURSES TO THE ELEVATIONS SHOWN ON THE PLANS. CONSTRUCT WALL IN LEVEL STAGES, PLACING THE UNITS AT EACH COURSE FOR THE ENTIRE LENGTH OF THE WALL, IF POSSIBLE. DRAINAGE STONE AND RETAINED BACKFILL SHOULD BE PLACED TO THE LEVEL OF THE TOP OF THE FACING UNIT BEFORE PLACING THE NEXT COURSE.
- H. FREESTANDING GARDEN CORNER BLOCKS SHALL BE INSTALLED ALONG THE TOP OF THE WALL AS INDICATED ON THE WALL PROFILES.
- I. PROVIDE TEMPORARY SWALES, CONCRETE WASTE BLOCKS, AND/OR SANDBAGS TO DIVERT RUNOFF AWAY FROM WALL EXCAVATION AND AWAY FROM EXPOSED FACE DURING PERIODS OF ANTICIPATED PRECIPITATION.
- J. FINAL GRADE ABOVE AND BELOW THE RETAINING WALL SHALL PROVIDE FOR POSITIVE DRAINAGE AND PREVENT PONDING. PROTECT COMPLETED WALL FROM OTHER CONSTRUCTION.
- K. DO NOT STORE MATERIALS WITHIN 20 FEET OF THE WALL.
- L. TYPICAL REDI-ROCK GUIDE RAIL AND FENCE APPURTENANCE DETAILS SHOULD BE UTILIZED FOR GUIDE RAIL FENCE INSTALLATION. GUIDE RAIL AND FENCE DESIGN IS NOT A PART OF GTA'S SCOPE OF SERVICES FOR THIS WALL DESIGN.
- 3.05 FILL PLACEMENT
- A. BACKFILL IN FRONT OF THE RETAINING WALL SHALL BE PLACED IN NO MORE THAN 9-INCH LIFTS AND COMPACTED WITH VIBRATORY COMPACTION EQUIPMENT TO A MINIMUM OF 95 PERCENT OF THE STANDARD PROCTOR (ASTM D698) MAXIMUM DRY DENSITY OR 92 PERCENT OF THE MODIFIED PROCTOR (ASTM D1557) MAXIMUM DRY DENSITY. BACKFILL SHALL CONSIST OF DENSE GRADED AGGREGATE
- B. RETAINED BACKFILL MATERIAL SHALL BE PLACED IN NO MORE THAN 9-INCH LIFTS AND COMPACTED WITH VIBRATORY COMPACTION EQUIPMENT TO A MINIMUM OF 95 PERCENT OF THE STANDARD PROCTOR (ASTM D698) MAXIMUM DRY DENSITY OR 92 PERCENT OF THE MODIFIED PROCTOR (ASTM D1557) MAXIMUM DRY DENSITY.
- C. ONLY HAND-OPERATED COMPACTION EQUIPMENT SHALL BE ALLOWED WITHIN 4 FEET OF WALL FACE.
- D. ALL OPERATIONS SHALL BE OBSERVED ON A FULL-TIME BASIS BY A QUALIFIED SOIL TECHNICIAN UNDER THE DIRECTION OF THE GEOTECHNICAL ENGINEER TO DETERMINE IF MINIMUM COMPACTION REQUIREMENTS ARE BEING MET AND THAT MATERIALS MEETING OR EXCEEDING THE SPECIFICATION REQUIREMENTS ARE USED.
- E. SUBSURFACE UTILITIES, GUIDE RAIL, AND ANY OTHER BURIED STRUCTURES ADJACENT TO THE RETAINING WALL SHALL BE INSTALLED COORDINATED WITH THE RETAINING WALL AND BACKFILL PLACEMENT.
- 3.06 DRAINAGE
- A. DRAINAGE STONE SHOULD BE PLACED BEHIND THE WALL TO THE LIMITS SHOWN ON THE CROSS-SECTION CONCURRENTLY WITH ANY BACKFILL PLACEMENT. THE DRAINAGE STONE SHOULD MEET THE REQUIREMENTS OF AASHTO #57 STONE AND SHOULD BE A MINIMUM OF 12 INCHES THICK OR TO THE LIMITS SHOWN ON THE CROSS-SECTIONS.
- B. INSTALL THE PERFORATED DRAINAGE PIPES AND LATERAL DRAINAGE PIPES INCREMENTALLY ALONG WITH THE INSTALLATION OF CONCRETE UNITS AND PLACEMENT OF FILL.

- C. OUTLET DRAIN PIPES THROUGH BLOCKS OR THE LEVELING PAD. PIPES SHOULD BE SPACED AT A MAXIMUM OF 40 FEET ON-CENTER AND SHOULD TIE INTO ANY BACKDRAINS THAT ARE REQUIRED.

PART 4 - CONSTRUCTION OBSERVATION AND TESTING

- A. RETAINING WALLS SHALL BE CONSTRUCTED UNDER THE OBSERVATION OF A LICENSED GEOTECHNICAL ENGINEER OR THEIR QUALIFIED REPRESENTATIVE. GTA'S PARTICIPATION WILL FACILITATE COMPLIANCE WITH GTA'S DESIGN AND ALLOW CHANGES TO BE MADE IN THE EVENT THAT SUBSURFACE CONDITIONS ARE FOUND TO VARY FROM THOSE ANTICIPATED DURING THIS DESIGN. GTA WILL NOT BE RESPONSIBLE FOR PROBLEMS RELATED TO THE CONSTRUCTION OR FINAL PERFORMANCE OF THIS WALL IF A LICENSED GEOTECHNICAL ENGINEER IS NOT RETAINED FOR CONSTRUCTION OBSERVATION.
- B. CONSTRUCTION OF THE RETAINING WALL SHALL BE OBSERVED FOR COMPLIANCE WITH THE DESIGN DRAWINGS INCLUDING LEVELING PAD CONSTRUCTION; PLACEMENT OF CONCRETE UNITS; PLACEMENT OF UNIT CORE / DRAINAGE MATERIALS; AND THE PLACEMENT AND COMPACTION OF RETAINED BACKFILL.
- C. LABORATORY TESTING OF THE ONSITE SOILS SHALL BE PERFORMED PRIOR TO USE TO VERIFY THE MATERIALS MEET OR EXCEED THE DESIGN SOIL PARAMETERS INDICATED BELOW. LABORATORY TESTING SHALL CONSIST OF MOISTURE-DENSITY RELATIONSHIP TESTING, GRAIN SIZE DISTRIBUTION, ATTERBERG LIMITS, AND SHEAR STRENGTH TESTING FOR EACH SOIL USED AS BACKFILL. ADDITIONAL TESTING MAY BE REQUIRED DEPENDING ON SOURCE OF MATERIALS OR VOLUMES TO BE USED. THE ONSITE SOILS TECHNICIAN AND/OR GEOTECHNICAL ENGINEER SHALL ALSO COMPARE THE LABORATORY TEST RESULTS TO THE FILL MATERIALS TO CONFIRM THAT THE CORRECT MATERIALS ARE BEING USED AS REINFORCED BACKFILL.
- D. BACKFILL PLACEMENT SHALL BE OBSERVED BY A SOILS TECHNICIAN TO VERIFY SOIL TYPE, LIFT THICKNESS, AND COMPACTIVE EFFORT. IN-PLACE DENSITY TESTING SHALL BE PERFORMED ON EACH LIFT OF REINFORCED BACKFILL WITH A MINIMUM OF 1 TEST PER LINEAR 50 FEET OF WALL LENGTH. IN-PLACE DENSITY SHALL BE A MINIMUM OF 95 PERCENT OF A MAXIMUM DRY DENSITY AS DETERMINED BY THE STANDARD PROCTOR (ASTM D698)
- E. A FINAL REPORT, SIGNED AND SEALED BY A PROFESSIONAL ENGINEER LICENSED IN THE COMMONWEALTH OF PENNSYLVANIA, SUMMARIZING THE RETAINING WALL CONSTRUCTION OBSERVATION AND TESTING PERFORMED DURING CONSTRUCTION SHALL BE PROVIDED TO THE OWNER AND LOCAL JURISDICTION INDICATING THAT THE RETAINING WALL CONSTRUCTION HAS BEEN PERFORMED IN ACCORDANCE WITH THE DESIGN DRAWINGS AND SPECIFICATIONS. ALL TESTING, FIELD AND LABORATORY, SHALL BE INCLUDED.

PART 5 - DESIGN CRITERIA

- A. THE STRUCTURAL DESIGN OF THE FENCE ITSELF IS TO BE PERFORMED BY OTHERS PER LOCAL CODE. THE WALL DESIGN HAS ACCOUNTED FOR THE INFLUENCE OF THE FENCE LOADING ON THE WALL.
- B. STOCKPILES OR STORAGE OF MATERIALS SHALL NOT BE PLACED ON TOP OF ANY RETAINING WALL WITHIN 20 FEET OF THE WALL FACE ANY TIME. MATERIALS INCLUDE, BUT ARE NOT LIMITED TO SOIL, SNOW, LANDSCAPING MATERIAL, CONSTRUCTION MATERIALS, EQUIPMENT, ETC.
- C. THE WALL HAS NOT BEEN DESIGNED TO ACT AS A BARRIER FOR ACCIDENTAL VEHICULAR LOADS. ACCIDENTAL IMPACT MAY CAUSE BLOCKS TO SHIFT OR DISLodge AND MAY REQUIRE RESETTING.
- D. FACTOR OF SAFETY
- |                                               |      |
|-----------------------------------------------|------|
| MINIMUM FACTOR OF SAFETY FOR SLIDING          | 1.50 |
| MINIMUM FACTOR OF SAFETY FOR OVERTURNING      | 1.50 |
| MINIMUM FACTOR OF SAFETY FOR GLOBAL STABILITY | 1.30 |
| MINIMUM FACTOR OF SAFETY FOR BEARING CAPACITY | 2.00 |
| MINIMUM FACTOR OF SAFETY FOR PULLOUT          | 1.50 |

PART 6 - DESIGN PARAMETERS


|                                          |             |
|------------------------------------------|-------------|
| 1. WALL GEOMETRY                         | WALL 1      |
| MAXIMUM EXPOSED WALL HEIGHT (FEET)       | 7.60        |
| ANGLE OF FACE (DEGREES)                  | 5.00        |
| EMBEDMENT (FEET)                         | SEE PROFILE |
| MAXIMUM BACKFILL SLOPE ANGLE (DEGREES)   | 18.53       |
| MAXIMUM TOE SLOPE ANGLE (DEGREE)         | FLAT        |
| 2. BACKFILL ZONE (SMD/GA)                |             |
| BULK UNIT WEIGHT (PCF)                   | 125/135     |
| INTERNAL ANGLE OF FRICTION (φ) (DEGREES) | 28/38       |
| COHESION (PSF)                           | 0           |
| 3. FOUNDATION ZONE                       |             |
| BULK UNIT WEIGHT (PCF)                   | 125         |
| INTERNAL ANGLE OF FRICTION (φ) (DEGREES) | 28          |
| COHESION (PSF)                           | 0           |
| LEVELING PAD MATERIAL                    | AASHTO #57  |
| MAXIMUM APPLIED BEARING PRESSURE (PSF)   | 3,000       |
| 4. BLOCK DATA                            |             |
| BLOCK                                    | REDI-ROCK   |
| CAP BLOCK                                | N/A         |
| UNIT FILL                                | AASHTO #57  |

REVISIONS

| DATE       | DESCRIPTION |
|------------|-------------|
| 3/25/2026  | NTS         |
| 12/19/2025 | TMP         |
|            | TMP         |
|            | MWD         |

**GEO-TECHNOLOGY ASSOCIATES, INC.**  
GEOTECHNICAL AND ENVIRONMENTAL  
2403 CONNELLY DRIVE  
QUAKERTOWN, PENNSYLVANIA 18951  
(215) 592-8583  
WWW.GTAENG.COM

Copyright 2025 Geo-Technology Associates, Inc.

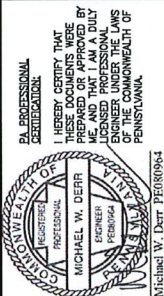


GENERAL NOTES




601 DAVISVILLE ROAD  
RETAINING WALL

UPPER MORELAND TOWNSHIP, MONTGOMERY COUNTY, PENNSYLVANIA



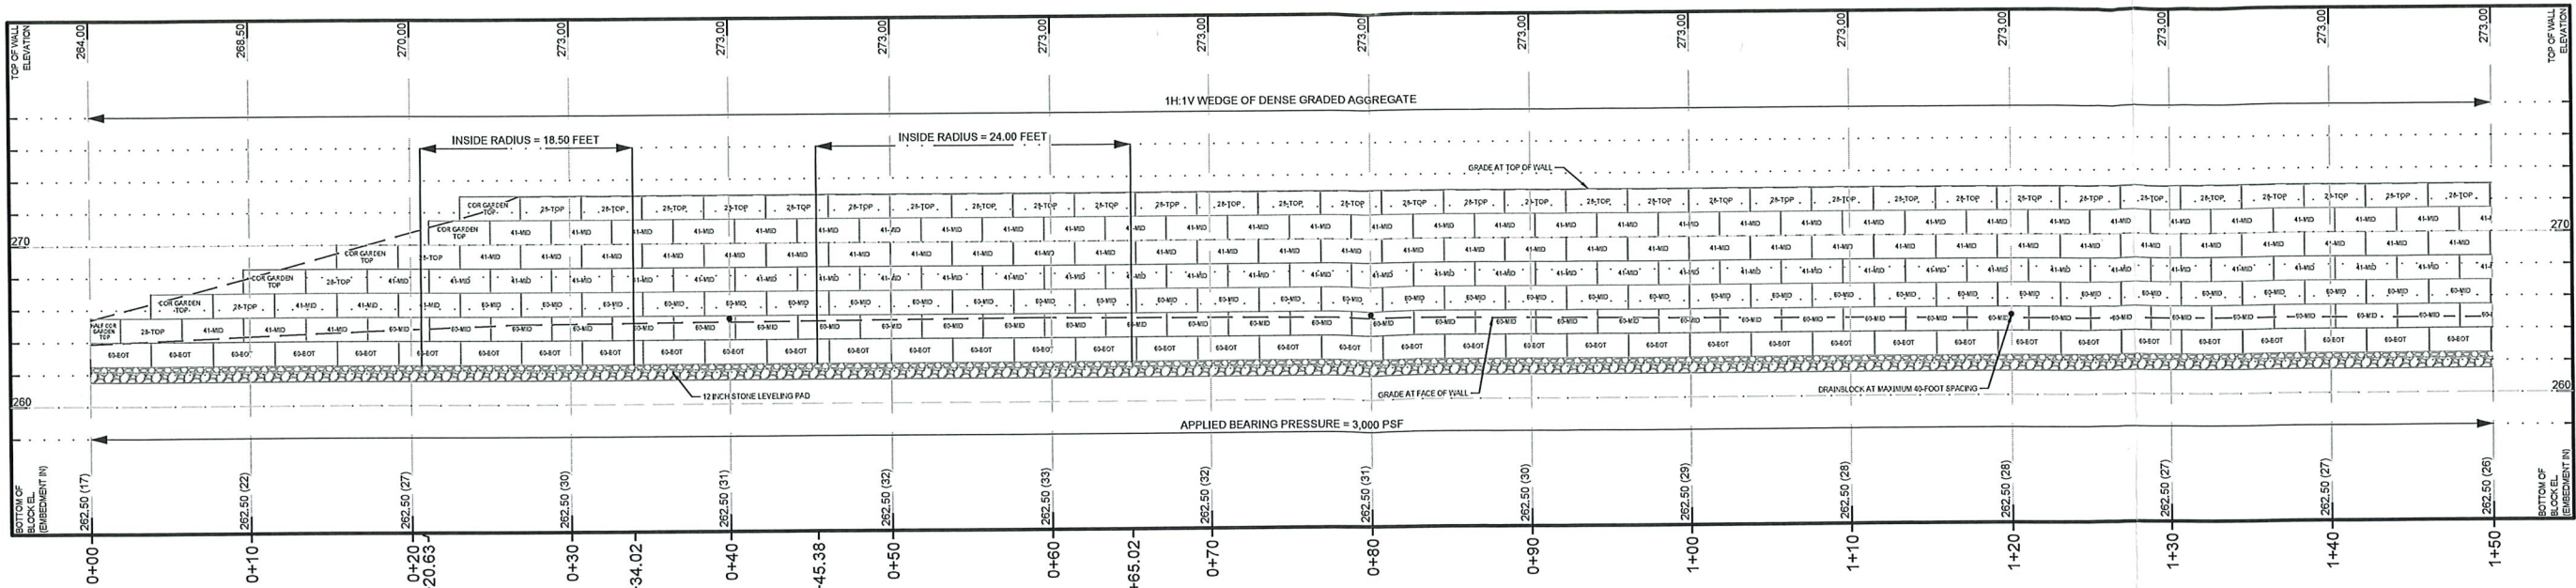

WALL 1A PROFILE STA 0+00 TO 1+50

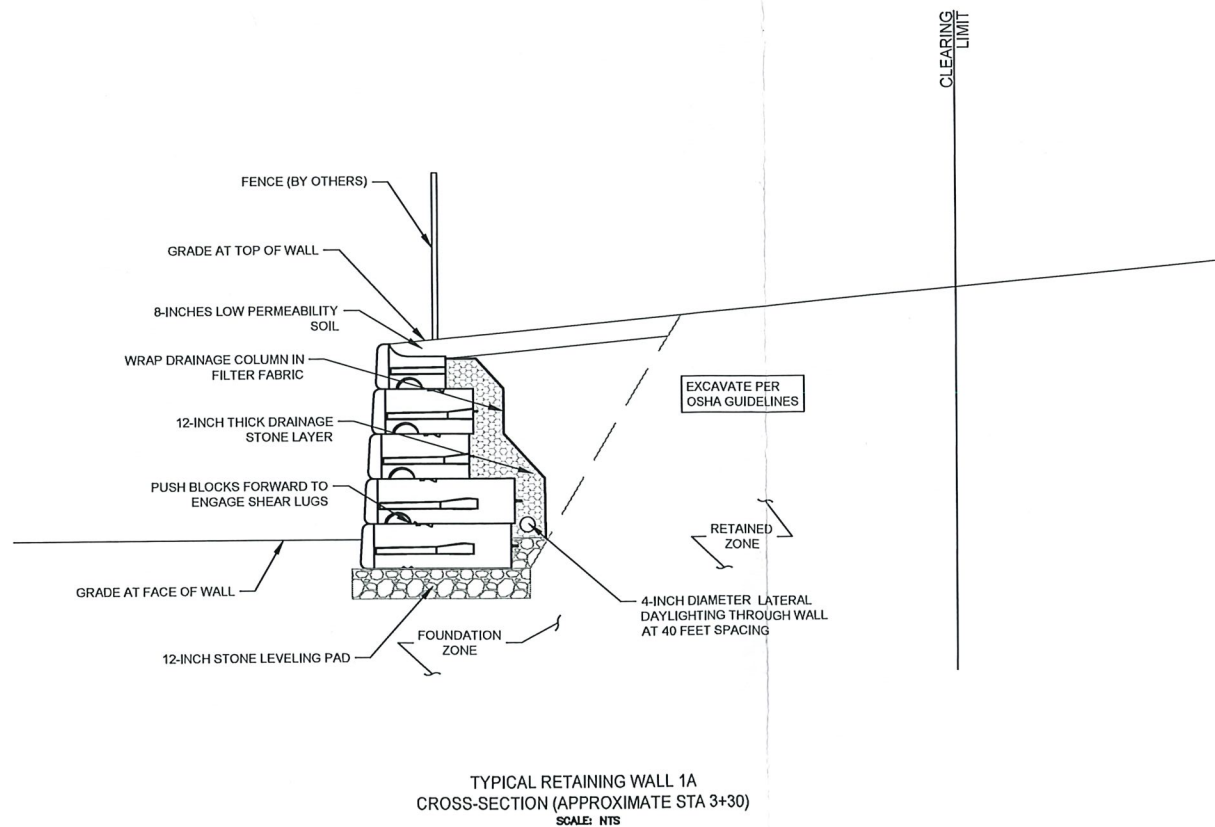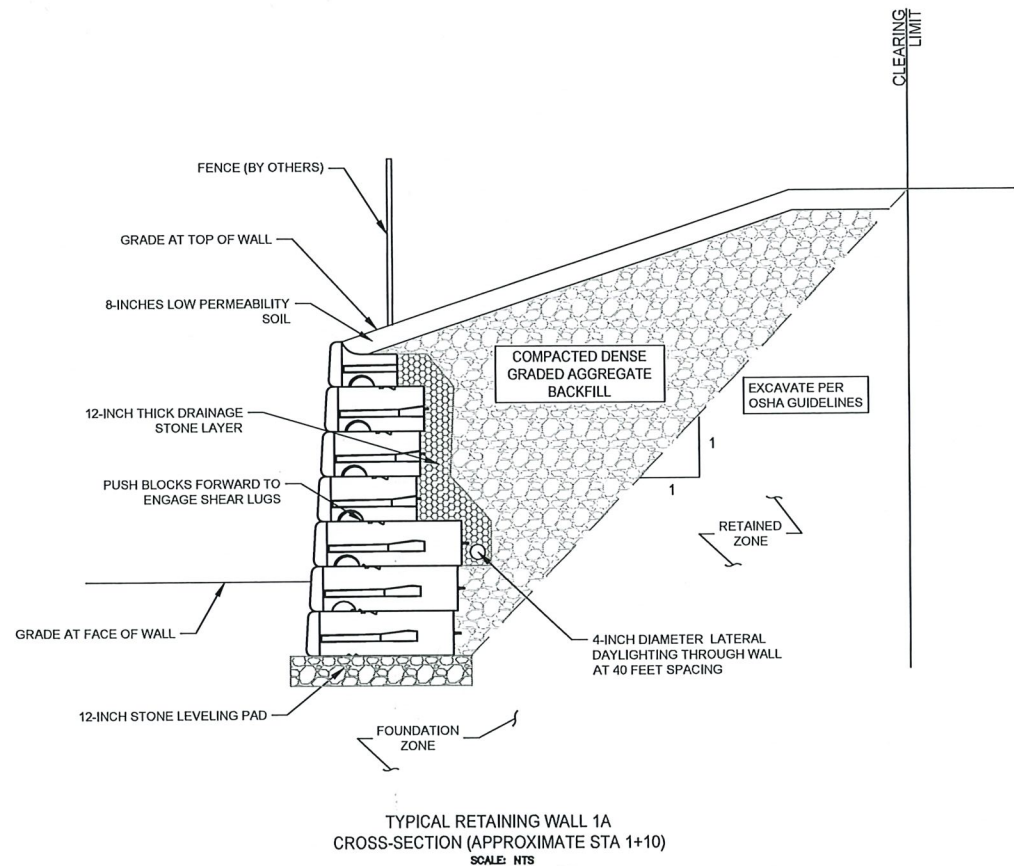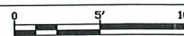

RETAINING WALLS SHALL BE CONSTRUCTED UNDER THE OBSERVATION OF A QUALIFIED GEOTECHNICAL ENGINEER LICENSED IN THE COMMONWEALTH OF PENNSYLVANIA OR THEIR QUALIFIED REPRESENTATIVE. GTA'S PARTICIPATION WILL FACILITATE COMPLIANCE WITH GTA'S DESIGN AND ALLOW CHANGES TO BE MADE IN THE EVENT THAT EXISTING SITE CONDITIONS ARE FOUND TO VARY FROM THOSE ANTICIPATED DURING THE DESIGN. GTA WILL NOT BE RESPONSIBLE FOR PROBLEMS RELATED TO THE DESIGN OR CONSTRUCTION OF THIS WALL. GTA IS NOT RETAINED FOR CONSTRUCTION OBSERVATIONS. CONSTRUCTION OF THE RETAINING WALL SHALL BE OBSERVED FOR COMPLIANCE WITH THE DESIGN DRAWINGS INCLUDING LEVELING PAD CONSTRUCTION, PLACEMENT OF CONCRETE UNITS, PLACEMENT OF DRAINAGE MATERIALS, THE PLACEMENT AND COMPACTION OF RETAINED SOILS, AND VERIFICATION OF SOIL TYPES. A FINAL REPORT SIGNED AND SEALED BY AN ENGINEER LICENSED IN THE COMMONWEALTH OF PENNSYLVANIA, SUMMARIZING THE RETAINING WALL CONSTRUCTION AND TESTING SHALL BE PROVIDED TO THE OWNER OF THE PROPERTY/RETAINING WALL. FAILURE TO FOLLOW ALL SPECIFICATIONS CONTAINED HEREIN RELIEVES GTA OF ANY AND ALL RESPONSIBILITY OR LIABILITY FOR THE PERFORMANCE OF THE WALL SHOWN.

| JOB NO.:   | DATE     | REVISIONS |
|------------|----------|-----------|
| 31253280   | AS NOTED |           |
| SCALE:     | DATE:    |           |
| 12/19/2025 |          |           |
| DRAWN BY:  | TMP      |           |
| DESIGN BY: | TMP      |           |
| REVIEW BY: | MWD      |           |

**GEO-TECHNOLOGY ASSOCIATES, INC.**  
 GEOTECHNICAL AND ENVIRONMENTAL  
 2405 JOHN FRIES HIGHWAY  
 QUAKERTOWN, PENNSYLVANIA 18951  
 (215) 538-8363  
 WWW.GTAENG.COM  
 Copyright 2025 Geo-Technology Associates, Inc.






PA PROFESSIONAL CERTIFICATION  
 I HEREBY CERTIFY THAT THE DESIGN AND CONSTRUCTION OF THIS WALL WAS PREPARED OR SUPERVISED BY ME, AND THAT I AM A DULY LICENSED ENGINEER UNDER THE LAWS OF THE COMMONWEALTH OF PENNSYLVANIA.  
 MICHAEL W. DEER  
 ENGINEER  
 PENNSYLVANIA  
 MICHAEL W. DEER PE0810914

WALL 1 PROFILE STA 0+00 TO 1+50 & CROSS-SECTIONS

601 DAVISVILLE ROAD  
 RETAINING WALL

UPPER MORELAND TOWNSHIP, MONTGOMERY COUNTY, PENNSYLVANIA



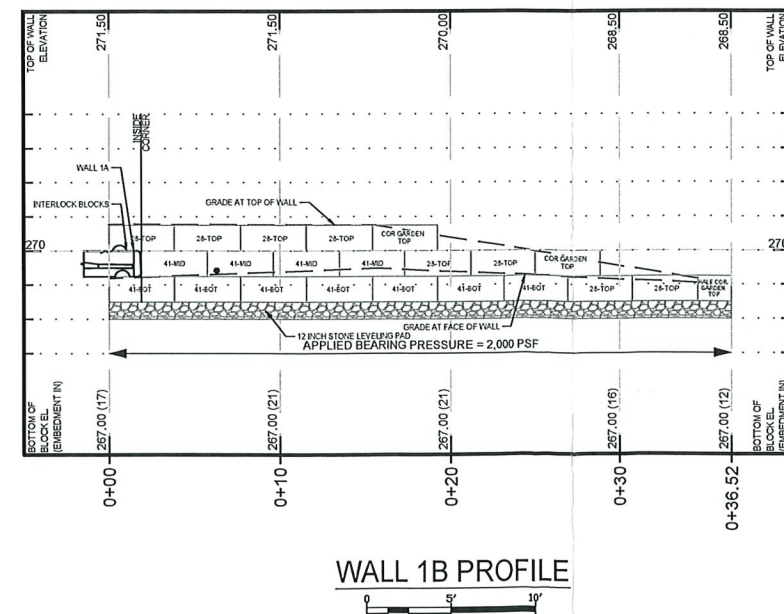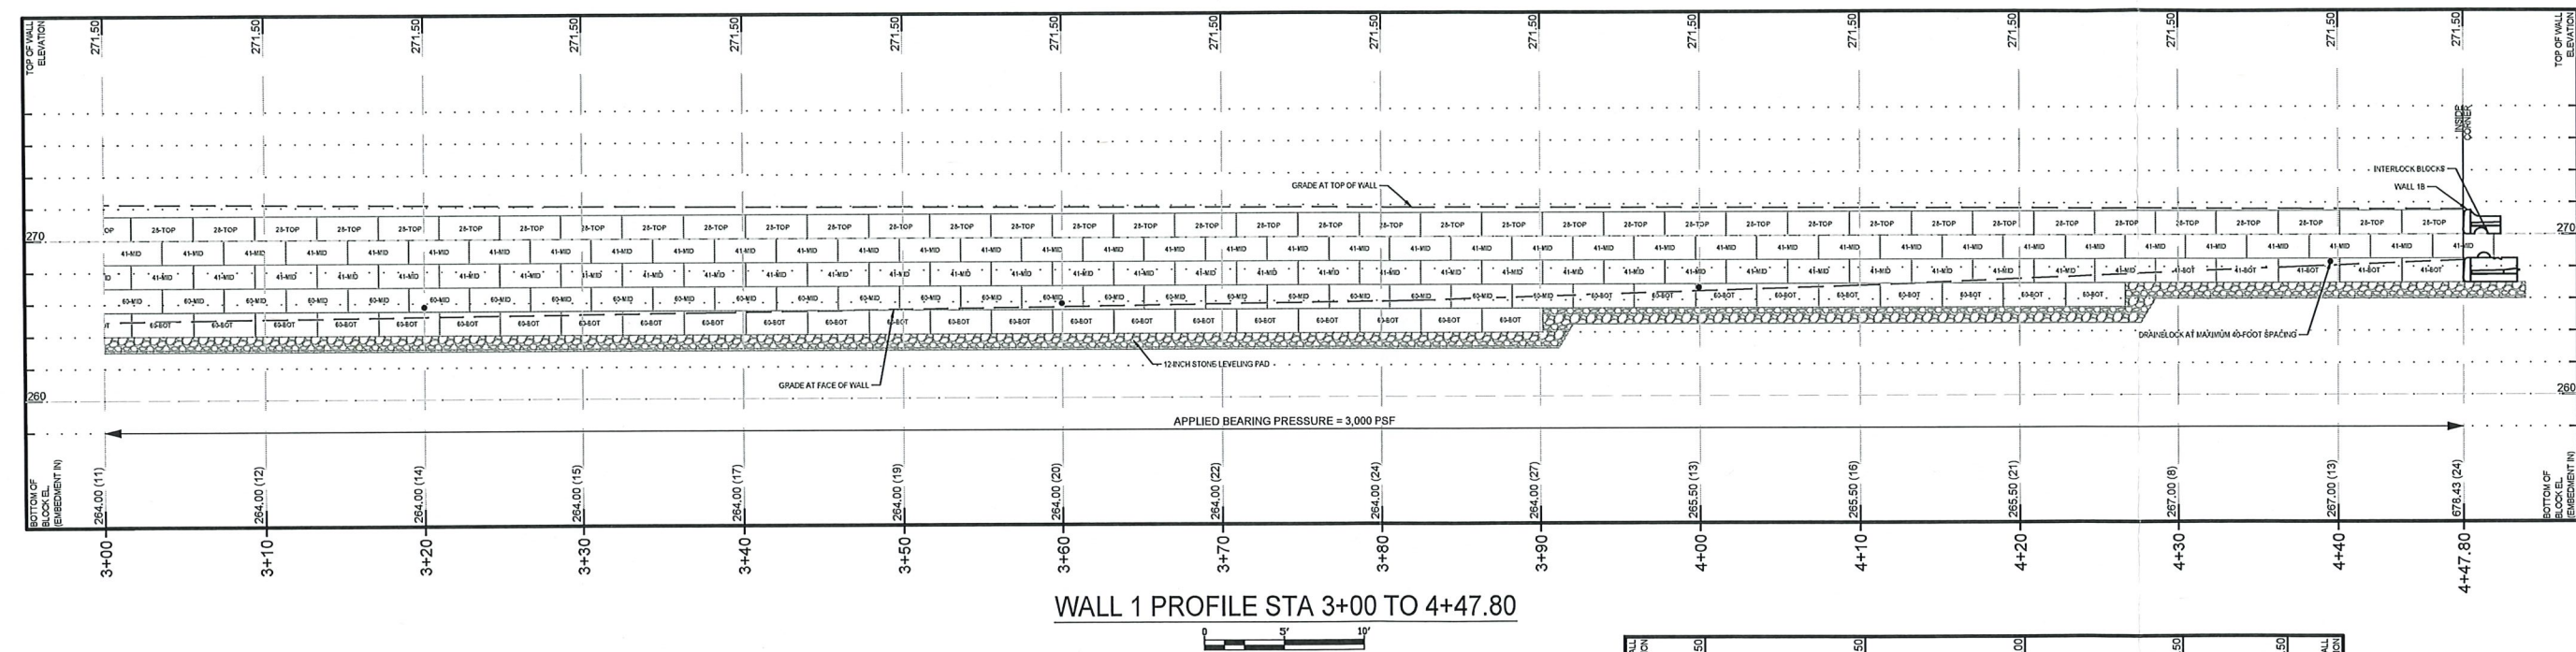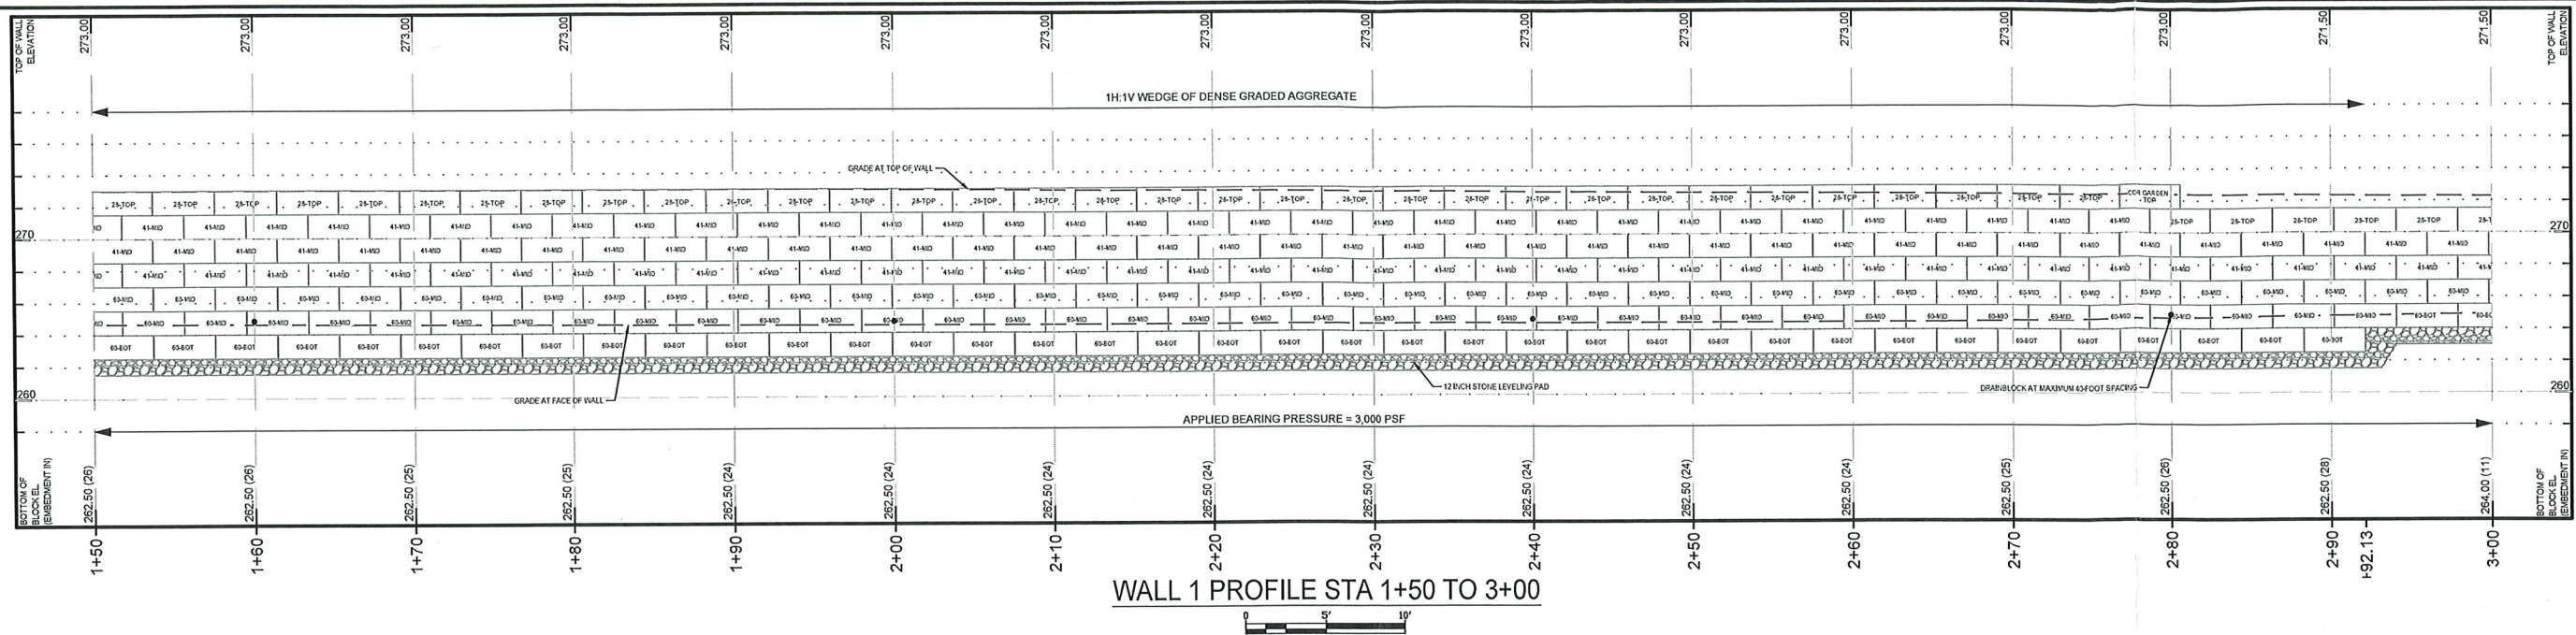

RETAINING WALLS SHALL BE CONSTRUCTED UNDER THE OBSERVATION OF A QUALIFIED GEOTECHNICAL ENGINEER LICENSED IN THE COMMONWEALTH OF PENNSYLVANIA OR THEIR QUALIFIED REPRESENTATIVE. GTA'S PARTICIPATION WILL FACILITATE COMPLIANCE WITH GTA'S DESIGN AND ALLOW CHANGES TO BE MADE IN THE EVENT THAT EXISTING SITE CONDITIONS ARE FOUND TO VARY FROM THOSE ANTICIPATED DURING THE DESIGN. GTA WILL NOT BE RESPONSIBLE FOR PROBLEMS RELATED TO THE DESIGN OR CONSTRUCTION OF THIS WALL IS GTA IS NOT RETAINED FOR CONSTRUCTION OBSERVATIONS. CONSTRUCTION OF THE RETAINING WALL SHALL BE OBSERVED FOR COMPLIANCE WITH THE DESIGN DRAWINGS INCLUDING LEVELING PAD CONSTRUCTION, PLACEMENT OF CONCRETE UNITS, PLACEMENT OF DRAINAGE MATERIALS, THE PLACEMENT AND COMPACTION OF RETAINED SOILS, AND VERIFICATION OF SOIL TYPES. A FINAL REPORT SIGNED AND SEALED BY AN ENGINEER LICENSED IN THE COMMONWEALTH OF PENNSYLVANIA, SUMMARIZING THE RETAINING WALL CONSTRUCTION AND TESTING SHALL BE PROVIDED TO THE OWNER OF THE PROPERTY/RETAINING WALL. FAILURE TO FOLLOW ALL SPECIFICATIONS CONTAINED HEREIN RELIEVES GTA OF ANY AND ALL RESPONSIBILITY OR LIABILITY FOR THE PERFORMANCE OF THE WALL SHOWN.

|            |            |      |           |
|------------|------------|------|-----------|
| NOB NO.:   | 31253260   | DATE | REVISIONS |
| SCALE:     | AS NOTED   |      |           |
| DATE:      | 12/19/2025 |      |           |
| DRAWN BY:  | TMP        |      |           |
| DESIGN BY: | TMP        |      |           |
| REVIEW BY: | MWD        |      |           |

**GEO-TECHNOLOGY  
ASSOCIATES, INC.**  
GEO-TECHNICAL AND ENVIRONMENTAL  
CONSULTANTS  
2405 JOHN FRIES HIGHWAY  
QUAKERTOWN, PENNSYLVANIA 18951  
(215) 558-8363  
WWW.GTAENG.COM



PA PROFESSIONAL  
CERTIFICATION

I HEREBY CERTIFY THAT  
THESE DOCUMENTS WERE  
PREPARED OR APPROVED BY  
ME, AND THAT I AM A DULY  
LICENSED PROFESSIONAL  
ENGINEER UNDER THE LAWS  
OF THE COMMONWEALTH OF  
PENNSYLVANIA.

COMMONWEALTH OF PENNSYLVANIA  
PROFESSIONAL ENGINEER  
MICHAEL W. DERR  
FE0181964

Michael W. Derr FE0181964



WALL 1A PROFILE STA 1+50 TO 4+47.80  
& WALL 1B PROFILE

601 DAVISVILLE ROAD  
RETAINING WALL


MORELAND TOWNSHIP, MONTGOMERY COUNTY, PENNSYLVANIA

|        |             |
|--------|-------------|
| SHEET: | <b>RW-4</b> |
| SHEET: | 4 OF 5      |




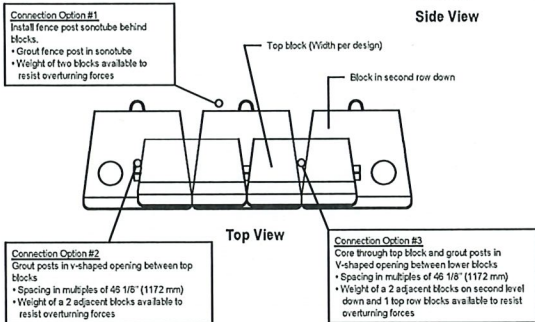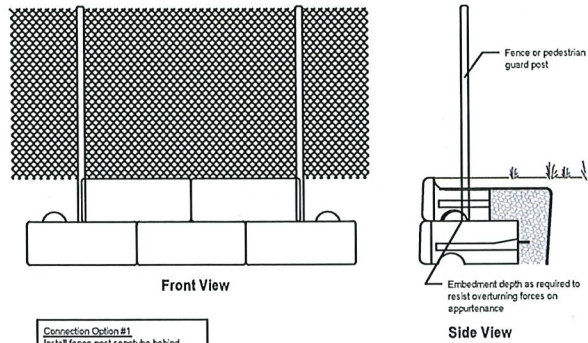


TYPICAL FENCE DETAIL  
SCALE: NTS

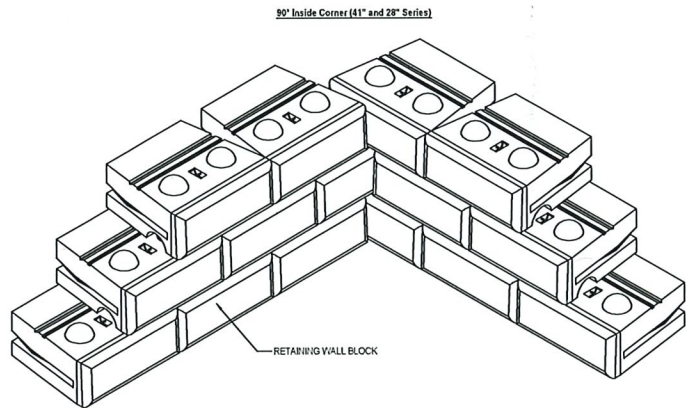

TYPICAL 90° CORNER OPTION  
(N.T.S.)

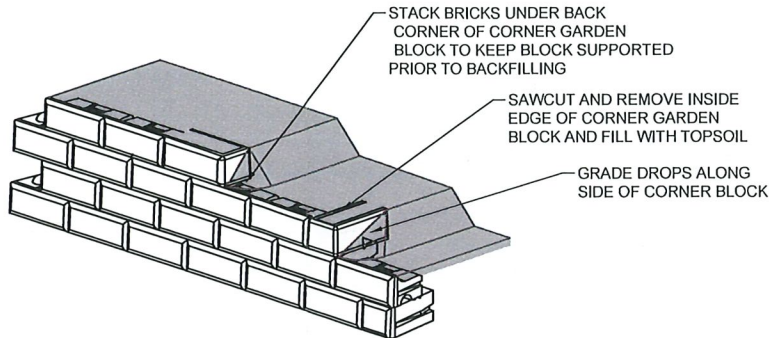


TOP OF WALL STEP OPTIONS TYPICAL DETAIL  
SCALE: NTS

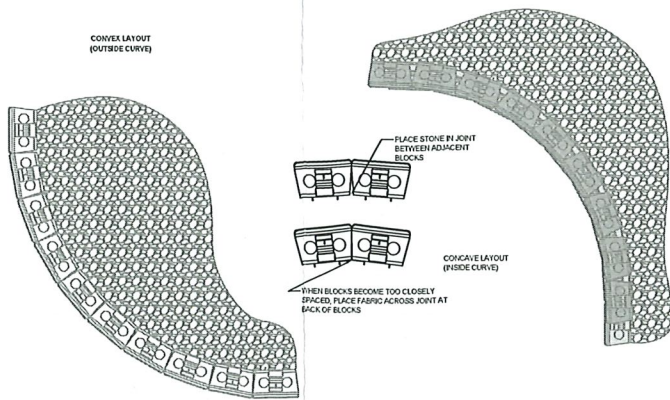


| MINIMUM RADIUS FOR BOTTOM ROW |                |                           |                          |
|-------------------------------|----------------|---------------------------|--------------------------|
| NUMBER OF COURSES             | HEIGHT OF WALL | RADIUS FROM FACE OF BLOCK | DISTANCE BETWEEN BLOCKS* |
| 1                             | 1'-4"          | 14'-4"                    | 0.13"                    |
| 2                             | 3'-0"          | 14'-4"                    | 0.21"                    |
| 3                             | 4'-6"          | 14'-10"                   | 0.28"                    |
| 4                             | 6'-0"          | 15'-0"                    | 0.36"                    |
| 5                             | 7'-6"          | 15'-2"                    | 0.43"                    |
| 6                             | 9'-0"          | 15'-4"                    | 0.50"                    |
| 7                             | 10'-6"         | 15'-6"                    | 0.57"                    |
| 8                             | 12'-0"         | 15'-8"                    | 0.63"                    |
| 9                             | 13'-4"         | 15'-10"                   | 0.70"                    |
| 10                            | 15'-0"         | 16'-0"                    | 0.76"                    |
| 11                            | 16'-4"         | 16'-2"                    | 0.83"                    |
| 12                            | 17'-8"         | 16'-4"                    | 0.89"                    |
| 13                            | 19'-2"         | 16'-6"                    | 0.95"                    |
| 14                            | 21'-0"         | 16'-8"                    | 1.01"                    |


\*14'-4" IS THE MINIMUM RADIUS FOR RECK-ROCK BLOCKS. IT OCCURS WHEN ALL THE BLOCKS ARE PLACED TIGHT TOGETHER. A LARGER RADIUS IS REQUIRED ON THE BOTTOM ROW OF A RECK-ROCK WALL TO ACCOUNT FOR THE BATTER BETWEEN COURSES OF BLOCKS AND STILL PROVIDE ENOUGH SPACE TO CONSTRUCT THE TOP ROW OF BLOCKS.

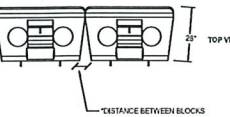


LAYOUT FOR CONVEX CURVES AND RADIAL CORNERS  
(N.T.S.)

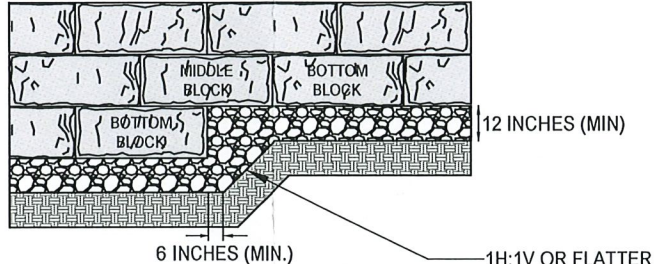


WALL STEP TYPICAL DETAIL  
SCALE: NTS

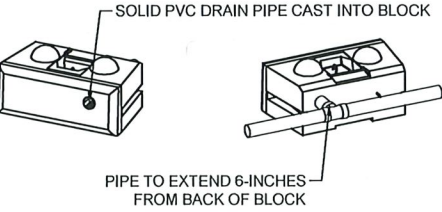

DRAIN BLOCK TYPICAL DETAIL  
SCALE: NTS

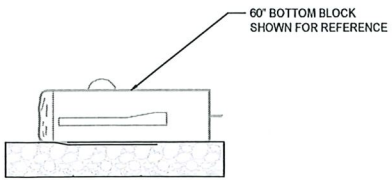

LEVELING PAD  
SCALE: NTS

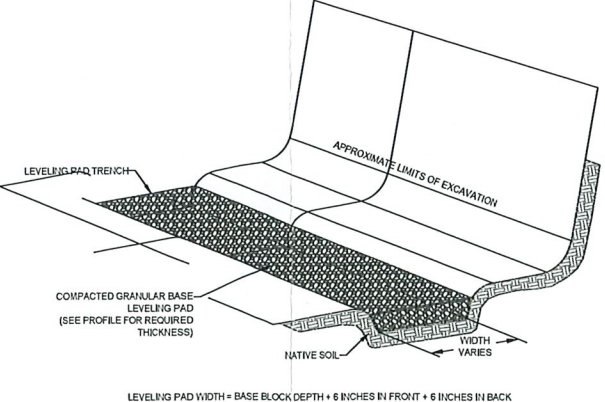

TYPICAL LEVELING PAD DETAIL  
SCALE: NTS

RETAINING WALLS SHALL BE CONSTRUCTED UNDER THE OBSERVATION OF A QUALIFIED GEOTECHNICAL ENGINEER LICENSED IN THE COMMONWEALTH OF PENNSYLVANIA OR THEIR QUALIFIED REPRESENTATIVE. GTA'S PARTICIPATION WILL FACILITATE COMPLIANCE WITH GTA'S DESIGN AND ALLOW CHANGES TO BE MADE IN THE EVENT THAT EXISTING SITE CONDITIONS ARE FOUND TO VARY FROM THOSE ANTICIPATED DURING THE DESIGN. GTA WILL NOT BE RESPONSIBLE FOR PROBLEMS RELATED TO THE DESIGN OR CONSTRUCTION OF THIS WALL IS GTA IS NOT RETAINED FOR CONSTRUCTION OBSERVATIONS. CONSTRUCTION OF THE RETAINING WALL SHALL BE OBSERVED FOR COMPLIANCE WITH THE DESIGN DRAWINGS INCLUDING LEVELING PAD CONSTRUCTION, PLACEMENT OF CONCRETE UNITS, PLACEMENT OF DRAINAGE MATERIALS, THE PLACEMENT AND COMPACTION OF RETAINED SOILS, AND VERIFICATION OF SOIL TYPES. A FINAL REPORT SIGNED AND SEALED BY AN ENGINEER LICENSED IN THE COMMONWEALTH OF PENNSYLVANIA, SUMMARIZING THE RETAINING WALL CONSTRUCTION AND TESTING SHALL BE PROVIDED TO THE OWNER OF THE PROPERTY/RETAINING WALL. FAILURE TO FOLLOW ALL SPECIFICATIONS CONTAINED HEREIN RELIEVES GTA OF ANY AND ALL RESPONSIBILITY OR LIABILITY FOR THE PERFORMANCE OF THE WALL SHOWN.

| REVISIONS |             | DATE | JOB NO.: | SCALE: | DATE:      | DRAWN BY: | DESIGN BY: | REVIEW BY: |
|-----------|-------------|------|----------|--------|------------|-----------|------------|------------|
| NO.       | DESCRIPTION |      |          |        |            |           |            |            |
| 1         |             |      | 31253260 | NTS    | 12/19/2025 | TMP       | TMP        | MWD        |

**GEO-TECHNOLOGY ASSOCIATES, INC.**  
GEOTECHNICAL AND ENVIRONMENTAL  
2405 JOHN FRIES HIGHWAY  
QUAKERTOWN, PENNSYLVANIA 18851  
(215) 535-8383  
WWW.GTAENG.COM



PA PROFESSIONAL  
CERTIFICATION  
I HEREBY CERTIFY THAT  
THIS DESIGN WAS PREPARED  
OR APPROVED BY  
ME AND THAT I AM A DULY  
LICENSED PROFESSIONAL  
ENGINEER UNDER THE LAWS  
OF THE COMMONWEALTH OF  
PENNSYLVANIA.  
MICHAEL W. DERR  
P.E.  
P.E. 0001904

TYPICAL DETAILS  
601 DAVISVILLE ROAD  
RETAINING WALL  
UPPER MORELAND TOWNSHIP, MONTGOMERY COUNTY, PENNSYLVANIA  
SHEET: 5 OF 5



# ***601 DAVISVILLE ROAD***

---

## ***POST-CONSTRUCTION STORMWATER MANAGEMENT REPORT***

***PREPARED FOR:***


***Fred Beans Automotive  
Group***

*3960 Airport Boulevard  
Doylestown, PA 18902*

***PREPARED BY:***

***Woodrow & Associates, Inc.***

*1108 North Bethlehem Pike, Suite 5  
Lower Gwynedd, PA 19002  
Phone: (215) 542-5648*

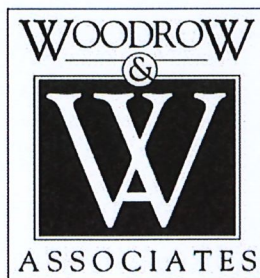

***PROJECT No. 25-0507D***

***DATE: DECEMBER 2025***







# ***Post-Construction Stormwater Management Report***

## ***Table of Contents***

|                          |                                                                        |
|--------------------------|------------------------------------------------------------------------|
| <b><i>Section A:</i></b> | <b><i>Project Information and Site Data</i></b>                        |
|                          | <b><i>a. Project Narrative</i></b>                                     |
|                          | <b><i>b. Aerial Photograph &amp; Soils Map/Report of Site</i></b>      |
|                          | <b><i>c. NOAA Rainfall Tables &amp; TR-55 Runoff Coefficients</i></b>  |
| <b><i>Section B:</i></b> | <b><i>Summary of Runoff Reductions</i></b>                             |
| <b><i>Section C:</i></b> | <b><i>Weighted Runoff &amp; Time of Concentration Calculations</i></b> |
|                          | <b><i>a. Predevelopment</i></b>                                        |
|                          | <b><i>b. Post-development</i></b>                                      |
| <b><i>Section D:</i></b> | <b><i>Stormwater Management Design</i></b>                             |
|                          | <b><i>a. Underground Basin Volume Calculations</i></b>                 |
|                          | <b><i>b. 2 thru 100-year Storm Design</i></b>                          |
| <b><i>Section E:</i></b> | <b><i>Operation and Maintenance Notes</i></b>                          |







***Section A:***  
***Project Information and Site Data:***







***a. Project Narrative:***







## POST-CONSTRUCTION STORMWATER MANAGEMENT REPORT NARRATIVE

### **Project Description**

The applicant, Fred Beans Automotive Group is proposing the renovation of an existing warehouse facility located at 601 Davisville Road in Upper Moreland Township for the purposes of a Collision Repair Center, office and parts warehouse. The Existing warehouse is also occupied by the Y2K9s Dog Sports Club which will remain. In addition to the renovation, construction will include a parking lot expansion for cars under repair.

Given the net increase of impervious surface of 10,307 square feet, construction will also include a small underground detention facility to capture, retain and release flows to the existing storm sewer collections system that is currently located within the existing parking area. This inlet traverses under the existing warehouse and was recently televised and determined to be in satisfactory condition. As shown on the proposed plans, a variable height retaining wall is being constructed in conjunction with the proposed improvements.

### **Existing Conditions**

As noted above, this proposal calls for the renovation of the existing warehouse and parking area. Topographically, the site falls from rear portion of the lot to an existing by-pass swale constructed at the top of the embankment. This swale captures flows from the Cowbell Road residential community and diverts it around the existing improvements. This swale is to remain as part of the proposed improvement and the proposed increase in impervious surface will have no impact on the existing swale.

The remaining runoff from the improved area is captured by an existing inlet located in the center of the existing parking area. This inlet captures flows and conveys them under the existing building as mentioned above.

There are no naturally occurring geological conditions on-site that could potentially cause pollution. Sediment-laden runoff is an anticipated construction waste but due to the implementation of the proposed Erosion Control devices around the project site, there are no anticipated project wastes other than clean water runoff once the site is stabilized and complete.

### **Soils within the analyzed watershed area**

Watershed soils consist of the following:

|     |                         |                        |
|-----|-------------------------|------------------------|
| GdB | Gladstone gravelly loam | 3 to 8 percent slopes  |
| GdC | Gladstone gravelly loam | 8 to 15 percent slopes |
| UgB | Urban land              | 0 to 8 percent slopes  |

On-site soils indicated above are taken from the USDA NRCS Web Soil Survey conducted in June of 2025.



## **Soils Resolutions**

**Winter Grading** – Contractor to ensure proper stabilization. Methods to include, seeding and mulching at the recommended rates and where necessary the placement of an approved erosion control blanket.

**Road Fill** – Contractor to ensure all fill used for roadway construction is placed and compacted in appropriate lifts. Should material not be suitable for roadway construction the contractor may import suitable material from an area within the permitted area.

**Topsoil** – Contractor to ensure proper stabilization. Methods to include, seeding and mulching at the recommended rates and where necessary the placement of an approved erosion control blanket.

Contractor shall consider soils testing to ensure topsoil is suitable to produce and sustain proper growth. Should the topsoil be lacking the nutrients to produce growth the contractor shall consider applying lime and/or fertilizers at the rates recommended by the project landscape consultant and/or M.C.C.D.

Topsoil may be imported from an area within the permitted area proven to be suitable.

**Ponds, Dikes and Levees Embankments** – Contractor to ensure all fill used for basin embankment construction is placed and compacted in appropriate lifts. Should material not be suitable for basin construction the contractor may import suitable material from an area within the permitted area.

Contractor to ensure proper stabilization. Methods to include, seeding and mulching at the recommended rates and where necessary the placement of an approved erosion control blanket.

**Terraces, diversions and waterways** – Contractor to ensure all earthwork associated with swales, diversion berms and/or watercourses is adequately stabilized with an approved erosion and sediment control blanket and/or seeding and mulching applied at the recommended rates.

Should erosion continue the contractor should consult the design engineer, the M.C.C.D. and take appropriate measures to correct the problems. Corrective measures may include but are not limited to the following:

Additional seeding and mulching, the placement of sod, armoring the channel with a stronger stabilization blanket, or the placement of rip-rap.



### **Proposed Conditions**

As mentioned above, The applicant, Fred Beans Automotive Group is proposing the renovation of an existing warehouse facility located at 601 Davisville Road in Upper Moreland Township for the purposes of a Collision Repair Center, office and parts warehouse. The Existing warehouse is also occupied by the Y2K9s Dog Sports Club which will remain. In addition to the renovation, construction will include a parking lot expansion for cars under repair.

Given the net increase of impervious surface of 10,307 square feet, construction will also include a small underground detention facility to capture, retain and release flows to the existing storm sewer collections system that is currently located within the existing parking area. This inlet traverses under the existing warehouse and was recently televised and determined to be in satisfactory condition. As shown on the proposed plans, a variable height retaining wall is being constructed in conjunction with the proposed improvements.

Construction of the proposed underground basin will include an area of pervious pavement that will capture the area of the proposed parking area expansion. This pervious pavement will set to grade and surrounded by flush curb set at the parking lot grade to ensure maximum capture of the proposed parking area expansion. As shown in this Post Construction Stormwater Management Report, flows being generated by this expansion will be captured, and retained in accordance with the Upper Moreland Township Stormwater Management Ordinance, discharge rates are being reduced significantly to the existing inlet as shown in the Summary of Peak Flows.

Per Pennsylvania Department of Environmental Protection requirements, the proposed project shall:

- Preserve the integrity of stream channels and maintain and protect the physical, biological, and chemical qualities of the receiving stream reducing post-development runoff rates and volumes to the predesignated Design Points.
- Prevent an increase in the rate and volume of stormwater runoff to the greatest extent possible through the implementation of the proposed underground detention basin to capture, slow, cool, runoff before discharging runoff towards the predesignated Design Points but at lower flow rates and volumes when compared to predevelopment conditions.
- Minimize impervious areas to the greatest extent possible by limiting proposed impervious solely to the needs of the proposed development.
- Maximize the protection of existing drainage features and existing vegetation to the greatest extent possible by staking and flagging the Limit of Disturbance as the first step in the Construction Sequence to minimize any unnecessary disturbance.
- Minimize land clearing and grading to the greatest extent possible by staking and flagging the Limit of Disturbance as the first step in the Construction Sequence to prevent any unnecessary disturbance and/or land clearing.
- Through the use of the proposed BMPs, the project shall minimize the generation of increased stormwater runoff.



The use of the above outlined BMP's shall also help slow and cool runoff, decreasing the possibility of any adverse thermal impacts to offsite waters. There are no naturally occurring geologic conditions on-site that could potentially cause pollution. Sediment-laden runoff is an anticipated construction waste during earth disturbance that has been mitigated to the greatest extent possible through the use of the proposed Erosion Control measures.

### **Design Methodology**

The Post-Construction Stormwater Management Plan has been designed by the staff of Woodrow & Associates, Inc. under the direction of Timothy P. Woodrow, P.E.. Mr. Woodrow is a graduate of Penn State where he received a B.S. degree in Civil Engineering. This plan has been prepared in accordance with all applicable PA DEP BMP Manual requirements and specifications. Previous NPDES Permitted projects designed by Woodrow & Associates consist of PAG02004615010, PAG02004614035, & PAG02004614064.

The Upper Moreland Township Subdivision and Land Development Ordinance was reviewed for applicable sections for Storm Water Management. Through the review of the above mentioned Ordinance, it was determined that it would be necessary to control the 2 thru 100 year Storm events with reduced rates as required by the Township. The Storm Water Management Report for this project was prepared using the DeKalb Method within the Hydroflow2007 program.

### **Summary and Conclusions**

Hydrologic and hydraulic calculations and analysis were performed as required to ensure that the proposed development design is in conformance with Upper Moreland Township design criteria and standard engineering practice. The performed analysis appears in the following sections of this report; from which the following can be asserted:

1. The construction of the proposed stormwater management facilities will perform as required to meet and/or exceed both Township and DEP requirements for rate control.

In conclusion, from a Storm Water Management perspective, the proposed development can be constructed without any adverse impact to adjoining and downstream properties.



***b. Aerial Photograph & Soils Map/Report of Site:***









United States  
Department of  
Agriculture


**NRCS**

Natural  
Resources  
Conservation  
Service

A product of the National  
Cooperative Soil Survey,  
a joint effort of the United  
States Department of  
Agriculture and other  
Federal agencies, State  
agencies including the  
Agricultural Experiment  
Stations, and local  
participants

# Custom Soil Resource Report for **Montgomery County, Pennsylvania**

**25-0507D - 601 Davisville Rd**

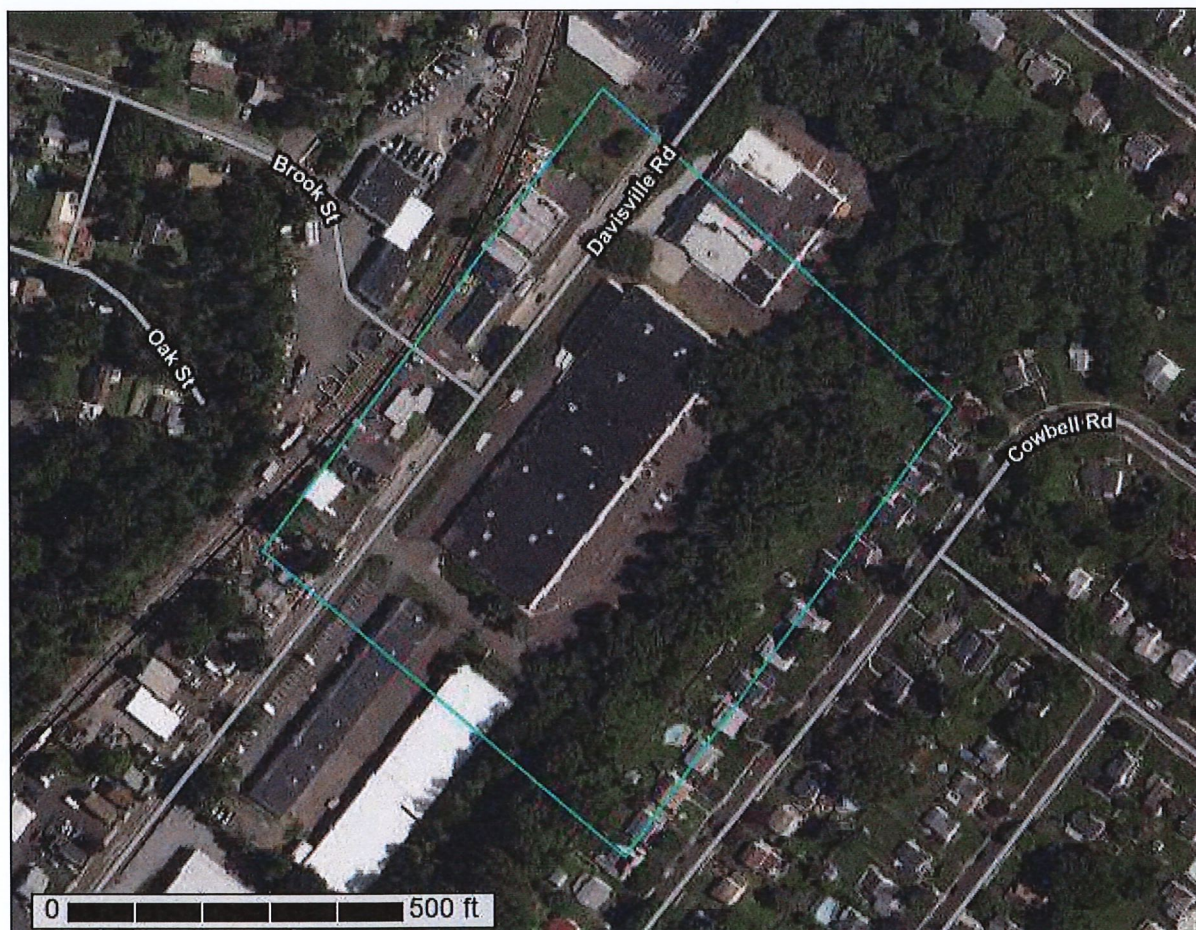



# Preface

---

Soil surveys contain information that affects land use planning in survey areas. They highlight soil limitations that affect various land uses and provide information about the properties of the soils in the survey areas. Soil surveys are designed for many different users, including farmers, ranchers, foresters, agronomists, urban planners, community officials, engineers, developers, builders, and home buyers. Also, conservationists, teachers, students, and specialists in recreation, waste disposal, and pollution control can use the surveys to help them understand, protect, or enhance the environment.

Various land use regulations of Federal, State, and local governments may impose special restrictions on land use or land treatment. Soil surveys identify soil properties that are used in making various land use or land treatment decisions. The information is intended to help the land users identify and reduce the effects of soil limitations on various land uses. The landowner or user is responsible for identifying and complying with existing laws and regulations.

Although soil survey information can be used for general farm, local, and wider area planning, onsite investigation is needed to supplement this information in some cases. Examples include soil quality assessments (<http://www.nrcs.usda.gov/wps/portal/nrcs/main/soils/health/>) and certain conservation and engineering applications. For more detailed information, contact your local USDA Service Center (<https://offices.sc.egov.usda.gov/locator/app?agency=nrcs>) or your NRCS State Soil Scientist ([http://www.nrcs.usda.gov/wps/portal/nrcs/detail/soils/contactus/?cid=nrcs142p2\\_053951](http://www.nrcs.usda.gov/wps/portal/nrcs/detail/soils/contactus/?cid=nrcs142p2_053951)).

Great differences in soil properties can occur within short distances. Some soils are seasonally wet or subject to flooding. Some are too unstable to be used as a foundation for buildings or roads. Clayey or wet soils are poorly suited to use as septic tank absorption fields. A high water table makes a soil poorly suited to basements or underground installations.

The National Cooperative Soil Survey is a joint effort of the United States Department of Agriculture and other Federal agencies, State agencies including the Agricultural Experiment Stations, and local agencies. The Natural Resources Conservation Service (NRCS) has leadership for the Federal part of the National Cooperative Soil Survey.

Information about soils is updated periodically. Updated information is available through the NRCS Web Soil Survey, the site for official soil survey information.

The U.S. Department of Agriculture (USDA) prohibits discrimination in all its programs and activities on the basis of race, color, national origin, age, disability, and where applicable, sex, marital status, familial status, parental status, religion, sexual orientation, genetic information, political beliefs, reprisal, or because all or a part of an individual's income is derived from any public assistance program. (Not all prohibited bases apply to all programs.) Persons with disabilities who require



alternative means for communication of program information (Braille, large print, audiotape, etc.) should contact USDA's TARGET Center at (202) 720-2600 (voice and TDD). To file a complaint of discrimination, write to USDA, Director, Office of Civil Rights, 1400 Independence Avenue, S.W., Washington, D.C. 20250-9410 or call (800) 795-3272 (voice) or (202) 720-6382 (TDD). USDA is an equal opportunity provider and employer.



# Contents

---

|                                                              |    |
|--------------------------------------------------------------|----|
| <b>Preface</b> .....                                         | 2  |
| <b>How Soil Surveys Are Made</b> .....                       | 5  |
| <b>Soil Map</b> .....                                        | 8  |
| Soil Map.....                                                | 9  |
| Legend.....                                                  | 10 |
| Map Unit Legend.....                                         | 11 |
| Map Unit Descriptions.....                                   | 11 |
| Montgomery County, Pennsylvania.....                         | 13 |
| GdB—Gladstone gravelly loam, 3 to 8 percent slopes.....      | 13 |
| GdC—Gladstone gravelly loam, 8 to 15 percent slopes.....     | 14 |
| UgB—Urban land, 0 to 8 percent slopes.....                   | 16 |
| UrkB—Urban land-Edgemont complex, 0 to 8 percent slopes..... | 16 |
| <b>References</b> .....                                      | 19 |



# How Soil Surveys Are Made

---

Soil surveys are made to provide information about the soils and miscellaneous areas in a specific area. They include a description of the soils and miscellaneous areas and their location on the landscape and tables that show soil properties and limitations affecting various uses. Soil scientists observed the steepness, length, and shape of the slopes; the general pattern of drainage; the kinds of crops and native plants; and the kinds of bedrock. They observed and described many soil profiles. A soil profile is the sequence of natural layers, or horizons, in a soil. The profile extends from the surface down into the unconsolidated material in which the soil formed or from the surface down to bedrock. The unconsolidated material is devoid of roots and other living organisms and has not been changed by other biological activity.

Currently, soils are mapped according to the boundaries of major land resource areas (MLRAs). MLRAs are geographically associated land resource units that share common characteristics related to physiography, geology, climate, water resources, soils, biological resources, and land uses (USDA, 2006). Soil survey areas typically consist of parts of one or more MLRA.

The soils and miscellaneous areas in a survey area occur in an orderly pattern that is related to the geology, landforms, relief, climate, and natural vegetation of the area. Each kind of soil and miscellaneous area is associated with a particular kind of landform or with a segment of the landform. By observing the soils and miscellaneous areas in the survey area and relating their position to specific segments of the landform, a soil scientist develops a concept, or model, of how they were formed. Thus, during mapping, this model enables the soil scientist to predict with a considerable degree of accuracy the kind of soil or miscellaneous area at a specific location on the landscape.

Commonly, individual soils on the landscape merge into one another as their characteristics gradually change. To construct an accurate soil map, however, soil scientists must determine the boundaries between the soils. They can observe only a limited number of soil profiles. Nevertheless, these observations, supplemented by an understanding of the soil-vegetation-landscape relationship, are sufficient to verify predictions of the kinds of soil in an area and to determine the boundaries.

Soil scientists recorded the characteristics of the soil profiles that they studied. They noted soil color, texture, size and shape of soil aggregates, kind and amount of rock fragments, distribution of plant roots, reaction, and other features that enable them to identify soils. After describing the soils in the survey area and determining their properties, the soil scientists assigned the soils to taxonomic classes (units). Taxonomic classes are concepts. Each taxonomic class has a set of soil characteristics with precisely defined limits. The classes are used as a basis for comparison to classify soils systematically. Soil taxonomy, the system of taxonomic classification used in the United States, is based mainly on the kind and character of soil properties and the arrangement of horizons within the profile. After the soil



scientists classified and named the soils in the survey area, they compared the individual soils with similar soils in the same taxonomic class in other areas so that they could confirm data and assemble additional data based on experience and research.

The objective of soil mapping is not to delineate pure map unit components; the objective is to separate the landscape into landforms or landform segments that have similar use and management requirements. Each map unit is defined by a unique combination of soil components and/or miscellaneous areas in predictable proportions. Some components may be highly contrasting to the other components of the map unit. The presence of minor components in a map unit in no way diminishes the usefulness or accuracy of the data. The delineation of such landforms and landform segments on the map provides sufficient information for the development of resource plans. If intensive use of small areas is planned, onsite investigation is needed to define and locate the soils and miscellaneous areas.

Soil scientists make many field observations in the process of producing a soil map. The frequency of observation is dependent upon several factors, including scale of mapping, intensity of mapping, design of map units, complexity of the landscape, and experience of the soil scientist. Observations are made to test and refine the soil-landscape model and predictions and to verify the classification of the soils at specific locations. Once the soil-landscape model is refined, a significantly smaller number of measurements of individual soil properties are made and recorded. These measurements may include field measurements, such as those for color, depth to bedrock, and texture, and laboratory measurements, such as those for content of sand, silt, clay, salt, and other components. Properties of each soil typically vary from one point to another across the landscape.

Observations for map unit components are aggregated to develop ranges of characteristics for the components. The aggregated values are presented. Direct measurements do not exist for every property presented for every map unit component. Values for some properties are estimated from combinations of other properties.

While a soil survey is in progress, samples of some of the soils in the area generally are collected for laboratory analyses and for engineering tests. Soil scientists interpret the data from these analyses and tests as well as the field-observed characteristics and the soil properties to determine the expected behavior of the soils under different uses. Interpretations for all of the soils are field tested through observation of the soils in different uses and under different levels of management. Some interpretations are modified to fit local conditions, and some new interpretations are developed to meet local needs. Data are assembled from other sources, such as research information, production records, and field experience of specialists. For example, data on crop yields under defined levels of management are assembled from farm records and from field or plot experiments on the same kinds of soil.

Predictions about soil behavior are based not only on soil properties but also on such variables as climate and biological activity. Soil conditions are predictable over long periods of time, but they are not predictable from year to year. For example, soil scientists can predict with a fairly high degree of accuracy that a given soil will have a high water table within certain depths in most years, but they cannot predict that a high water table will always be at a specific level in the soil on a specific date.

After soil scientists located and identified the significant natural bodies of soil in the survey area, they drew the boundaries of these bodies on aerial photographs and



## Custom Soil Resource Report

identified each as a specific map unit. Aerial photographs show trees, buildings, fields, roads, and rivers, all of which help in locating boundaries accurately.



# Soil Map

---

The soil map section includes the soil map for the defined area of interest, a list of soil map units on the map and extent of each map unit, and cartographic symbols displayed on the map. Also presented are various metadata about data used to produce the map, and a description of each soil map unit.



# Custom Soil Resource Report Soil Map





## MAP LEGEND

### Area of Interest (AOI)

 Area of Interest (AOI)

### Soils

 Soil Map Unit Polygons

 Soil Map Unit Lines

 Soil Map Unit Points

### Special Point Features

 Blowout

 Borrow Pit

 Clay Spot

 Closed Depression

 Gravel Pit

 Gravelly Spot

 Landfill

 Lava Flow

 Marsh or swamp

 Mine or Quarry

 Miscellaneous Water

 Perennial Water

 Rock Outcrop

 Saline Spot

 Sandy Spot

 Severely Eroded Spot

 Sinkhole

 Slide or Slip

 Sodic Spot

 Spoil Area

 Stony Spot

 Very Stony Spot

 Wet Spot

 Other

 Special Line Features

### Water Features

 Streams and Canals

### Transportation

 Rails

 Interstate Highways

 US Routes

 Major Roads

 Local Roads

### Background

 Aerial Photography

## MAP INFORMATION

The soil surveys that comprise your AOI were mapped at 1:12,000.

Warning: Soil Map may not be valid at this scale.

Enlargement of maps beyond the scale of mapping can cause misunderstanding of the detail of mapping and accuracy of soil line placement. The maps do not show the small areas of contrasting soils that could have been shown at a more detailed scale.

Please rely on the bar scale on each map sheet for map measurements.

Source of Map: Natural Resources Conservation Service  
Web Soil Survey URL:  
Coordinate System: Web Mercator (EPSG:3857)

Maps from the Web Soil Survey are based on the Web Mercator projection, which preserves direction and shape but distorts distance and area. A projection that preserves area, such as the Albers equal-area conic projection, should be used if more accurate calculations of distance or area are required.

This product is generated from the USDA-NRCS certified data as of the version date(s) listed below.

Soil Survey Area: Montgomery County, Pennsylvania  
Survey Area Data: Version 19, Sep 5, 2024

Soil map units are labeled (as space allows) for map scales 1:50,000 or larger.

Date(s) aerial images were photographed: Jun 3, 2022—Jul 20, 2022

The orthophoto or other base map on which the soil lines were compiled and digitized probably differs from the background imagery displayed on these maps. As a result, some minor shifting of map unit boundaries may be evident.



## Map Unit Legend

| Map Unit Symbol                    | Map Unit Name                                      | Acres in AOI | Percent of AOI |
|------------------------------------|----------------------------------------------------|--------------|----------------|
| GdB                                | Gladstone gravelly loam, 3 to 8 percent slopes     | 0.3          | 2.3%           |
| GdC                                | Gladstone gravelly loam, 8 to 15 percent slopes    | 3.5          | 26.0%          |
| UgB                                | Urban land, 0 to 8 percent slopes                  | 9.0          | 66.0%          |
| UrkB                               | Urban land-Edgemont complex, 0 to 8 percent slopes | 0.8          | 5.8%           |
| <b>Totals for Area of Interest</b> |                                                    | <b>13.6</b>  | <b>100.0%</b>  |

## Map Unit Descriptions

The map units delineated on the detailed soil maps in a soil survey represent the soils or miscellaneous areas in the survey area. The map unit descriptions, along with the maps, can be used to determine the composition and properties of a unit.

A map unit delineation on a soil map represents an area dominated by one or more major kinds of soil or miscellaneous areas. A map unit is identified and named according to the taxonomic classification of the dominant soils. Within a taxonomic class there are precisely defined limits for the properties of the soils. On the landscape, however, the soils are natural phenomena, and they have the characteristic variability of all natural phenomena. Thus, the range of some observed properties may extend beyond the limits defined for a taxonomic class. Areas of soils of a single taxonomic class rarely, if ever, can be mapped without including areas of other taxonomic classes. Consequently, every map unit is made up of the soils or miscellaneous areas for which it is named and some minor components that belong to taxonomic classes other than those of the major soils.

Most minor soils have properties similar to those of the dominant soil or soils in the map unit, and thus they do not affect use and management. These are called noncontrasting, or similar, components. They may or may not be mentioned in a particular map unit description. Other minor components, however, have properties and behavioral characteristics divergent enough to affect use or to require different management. These are called contrasting, or dissimilar, components. They generally are in small areas and could not be mapped separately because of the scale used. Some small areas of strongly contrasting soils or miscellaneous areas are identified by a special symbol on the maps. If included in the database for a given area, the contrasting minor components are identified in the map unit descriptions along with some characteristics of each. A few areas of minor components may not have been observed, and consequently they are not mentioned in the descriptions, especially where the pattern was so complex that it was impractical to make enough observations to identify all the soils and miscellaneous areas on the landscape.



## Custom Soil Resource Report

The presence of minor components in a map unit in no way diminishes the usefulness or accuracy of the data. The objective of mapping is not to delineate pure taxonomic classes but rather to separate the landscape into landforms or landform segments that have similar use and management requirements. The delineation of such segments on the map provides sufficient information for the development of resource plans. If intensive use of small areas is planned, however, onsite investigation is needed to define and locate the soils and miscellaneous areas.

An identifying symbol precedes the map unit name in the map unit descriptions. Each description includes general facts about the unit and gives important soil properties and qualities.

Soils that have profiles that are almost alike make up a *soil series*. Except for differences in texture of the surface layer, all the soils of a series have major horizons that are similar in composition, thickness, and arrangement.

Soils of one series can differ in texture of the surface layer, slope, stoniness, salinity, degree of erosion, and other characteristics that affect their use. On the basis of such differences, a soil series is divided into *soil phases*. Most of the areas shown on the detailed soil maps are phases of soil series. The name of a soil phase commonly indicates a feature that affects use or management. For example, Alpha silt loam, 0 to 2 percent slopes, is a phase of the Alpha series.

Some map units are made up of two or more major soils or miscellaneous areas. These map units are complexes, associations, or undifferentiated groups.

A *complex* consists of two or more soils or miscellaneous areas in such an intricate pattern or in such small areas that they cannot be shown separately on the maps. The pattern and proportion of the soils or miscellaneous areas are somewhat similar in all areas. Alpha-Beta complex, 0 to 6 percent slopes, is an example.

An *association* is made up of two or more geographically associated soils or miscellaneous areas that are shown as one unit on the maps. Because of present or anticipated uses of the map units in the survey area, it was not considered practical or necessary to map the soils or miscellaneous areas separately. The pattern and relative proportion of the soils or miscellaneous areas are somewhat similar. Alpha-Beta association, 0 to 2 percent slopes, is an example.

An *undifferentiated group* is made up of two or more soils or miscellaneous areas that could be mapped individually but are mapped as one unit because similar interpretations can be made for use and management. The pattern and proportion of the soils or miscellaneous areas in a mapped area are not uniform. An area can be made up of only one of the major soils or miscellaneous areas, or it can be made up of all of them. Alpha and Beta soils, 0 to 2 percent slopes, is an example.

Some surveys include *miscellaneous areas*. Such areas have little or no soil material and support little or no vegetation. Rock outcrop is an example.



## Montgomery County, Pennsylvania

### GdB—Gladstone gravelly loam, 3 to 8 percent slopes

#### Map Unit Setting

*National map unit symbol:* 2v7gk  
*Elevation:* 250 to 1,200 feet  
*Mean annual precipitation:* 30 to 64 inches  
*Mean annual air temperature:* 46 to 79 degrees F  
*Frost-free period:* 131 to 178 days  
*Farmland classification:* All areas are prime farmland

#### Map Unit Composition

*Gladstone and similar soils:* 85 percent  
*Minor components:* 15 percent  
*Estimates are based on observations, descriptions, and transects of the mapunit.*

#### Description of Gladstone

##### Setting

*Landform:* Hills  
*Landform position (two-dimensional):* Shoulder  
*Landform position (three-dimensional):* Side slope  
*Down-slope shape:* Linear  
*Across-slope shape:* Convex  
*Parent material:* Loamy colluvium derived from granite and gneiss and/or loamy residuum weathered from granite and gneiss

##### Typical profile

*Ap - 0 to 10 inches:* gravelly loam  
*Bt1 - 10 to 22 inches:* sandy clay loam  
*Bt2 - 22 to 37 inches:* loam  
*C - 37 to 66 inches:* sandy loam  
*R - 66 to 76 inches:* bedrock

##### Properties and qualities

*Slope:* 3 to 8 percent  
*Depth to restrictive feature:* 60 to 80 inches to lithic bedrock  
*Drainage class:* Well drained  
*Capacity of the most limiting layer to transmit water (Ksat):* Very low to moderately low (0.00 to 0.06 in/hr)  
*Depth to water table:* More than 80 inches  
*Frequency of flooding:* None  
*Frequency of ponding:* None  
*Available water supply, 0 to 60 inches:* Moderate (about 8.4 inches)

##### Interpretive groups

*Land capability classification (irrigated):* None specified  
*Land capability classification (nonirrigated):* 2e  
*Hydrologic Soil Group:* B  
*Ecological site:* F148XY024PA - Moist, Piedmont - felsic, Upland, Mixed Oak - Hardwood - Conifer Forest  
*Hydric soil rating:* No



## Minor Components

### Parker

*Percent of map unit:* 5 percent  
*Landform:* Hills  
*Landform position (two-dimensional):* Shoulder  
*Landform position (three-dimensional):* Side slope  
*Down-slope shape:* Convex  
*Across-slope shape:* Linear  
*Hydric soil rating:* No

### Annandale

*Percent of map unit:* 5 percent  
*Landform:* Hills  
*Landform position (two-dimensional):* Summit  
*Landform position (three-dimensional):* Interfluve  
*Down-slope shape:* Convex  
*Across-slope shape:* Linear  
*Hydric soil rating:* No

### Califon

*Percent of map unit:* 5 percent  
*Landform:* Flats  
*Landform position (two-dimensional):* Footslope  
*Landform position (three-dimensional):* Base slope  
*Down-slope shape:* Concave  
*Across-slope shape:* Linear  
*Hydric soil rating:* No

## GdC—Gladstone gravelly loam, 8 to 15 percent slopes

### Map Unit Setting

*National map unit symbol:* 2v7gl  
*Elevation:* 250 to 1,200 feet  
*Mean annual precipitation:* 30 to 64 inches  
*Mean annual air temperature:* 46 to 79 degrees F  
*Frost-free period:* 170 to 240 days  
*Farmland classification:* Farmland of statewide importance

### Map Unit Composition

*Gladstone and similar soils:* 85 percent  
*Minor components:* 15 percent  
*Estimates are based on observations, descriptions, and transects of the mapunit.*

### Description of Gladstone

#### Setting

*Landform:* Hillslopes  
*Landform position (two-dimensional):* Shoulder  
*Landform position (three-dimensional):* Side slope



## Custom Soil Resource Report

*Down-slope shape:* Linear

*Across-slope shape:* Convex

*Parent material:* Loamy colluvium derived from granite and gneiss and/or loamy residuum weathered from granite and gneiss

### Typical profile

*Ap - 0 to 10 inches:* gravelly loam

*Bt1 - 10 to 22 inches:* gravelly sandy clay loam

*Bt2 - 22 to 37 inches:* gravelly loam

*C - 37 to 66 inches:* gravelly sandy loam

*R - 66 to 76 inches:* bedrock

### Properties and qualities

*Slope:* 8 to 15 percent

*Depth to restrictive feature:* 65 to 67 inches to lithic bedrock

*Drainage class:* Well drained

*Capacity of the most limiting layer to transmit water (Ksat):* Very low to high (0.00 to 5.95 in/hr)

*Depth to water table:* More than 80 inches

*Frequency of flooding:* None

*Frequency of ponding:* None

*Available water supply, 0 to 60 inches:* Moderate (about 6.1 inches)

### Interpretive groups

*Land capability classification (irrigated):* None specified

*Land capability classification (nonirrigated):* 3e

*Hydrologic Soil Group:* B

*Ecological site:* F148XY024PA - Moist, Piedmont - felsic, Upland, Mixed Oak - Hardwood - Conifer Forest

*Hydric soil rating:* No

### Minor Components

#### Califon

*Percent of map unit:* 5 percent

*Landform:* Flats

*Landform position (two-dimensional):* Footslope

*Landform position (three-dimensional):* Base slope

*Down-slope shape:* Concave

*Across-slope shape:* Linear

*Hydric soil rating:* No

#### Parker

*Percent of map unit:* 5 percent

*Landform:* Hillslopes

*Landform position (two-dimensional):* Shoulder

*Landform position (three-dimensional):* Side slope

*Down-slope shape:* Convex

*Across-slope shape:* Linear

*Hydric soil rating:* No

#### Annandale

*Percent of map unit:* 5 percent

*Landform:* Hillslopes

*Landform position (two-dimensional):* Summit

*Landform position (three-dimensional):* Interfluvium

*Down-slope shape:* Convex



## Custom Soil Resource Report

*Across-slope shape:* Linear  
*Hydric soil rating:* No

### UgB—Urban land, 0 to 8 percent slopes

#### Map Unit Setting

*National map unit symbol:* 2dtyq  
*Elevation:* 800 to 1,500 feet  
*Mean annual precipitation:* 36 to 46 inches  
*Mean annual air temperature:* 41 to 62 degrees F  
*Frost-free period:* 130 to 170 days  
*Farmland classification:* Not prime farmland

#### Map Unit Composition

*Urban land:* 90 percent  
*Minor components:* 10 percent  
*Estimates are based on observations, descriptions, and transects of the mapunit.*

#### Description of Urban Land

##### Setting

*Parent material:* Pavement, buildings and other artificially covered areas human transported material

##### Interpretive groups

*Land capability classification (irrigated):* None specified  
*Land capability classification (nonirrigated):* 8s  
*Hydric soil rating:* No

#### Minor Components

##### Udorthents, unstable fill

*Percent of map unit:* 10 percent  
*Down-slope shape:* Linear  
*Across-slope shape:* Linear  
*Hydric soil rating:* No

### UrkB—Urban land-Edgemont complex, 0 to 8 percent slopes

#### Map Unit Setting

*National map unit symbol:* 2dtyx  
*Elevation:* 500 to 2,400 feet  
*Mean annual precipitation:* 35 to 50 inches  
*Mean annual air temperature:* 46 to 57 degrees F  
*Frost-free period:* 120 to 185 days



## Custom Soil Resource Report

*Farmland classification:* Not prime farmland

### Map Unit Composition

*Urban land:* 65 percent

*Edgemont and similar soils:* 30 percent

*Minor components:* 5 percent

*Estimates are based on observations, descriptions, and transects of the mapunit.*

### Description of Urban Land

#### Setting

*Landform:* Ridges

*Landform position (two-dimensional):* Shoulder, summit

*Landform position (three-dimensional):* Interfluve, side slope, head slope, nose slope

*Parent material:* Pavement, buildings and other artificially covered areas

#### Typical profile

*C - 0 to 6 inches:* variable

#### Properties and qualities

*Slope:* 0 to 8 percent

*Depth to restrictive feature:* 10 to 99 inches to lithic bedrock

*Available water supply, 0 to 60 inches:* Very low (about 0.0 inches)

#### Interpretive groups

*Land capability classification (irrigated):* None specified

*Land capability classification (nonirrigated):* 8s

*Hydric soil rating:* No

### Description of Edgemont

#### Setting

*Landform:* Ridges

*Landform position (two-dimensional):* Shoulder, summit

*Landform position (three-dimensional):* Nose slope, head slope, side slope, interfluve

*Down-slope shape:* Convex, linear

*Across-slope shape:* Convex, linear

*Parent material:* Residuum weathered from antietam quartzite

#### Typical profile

*A - 0 to 9 inches:* channery loam

*Bt - 9 to 25 inches:* channery fine sandy loam

*C - 25 to 60 inches:* very channery sandy loam

#### Properties and qualities

*Slope:* 0 to 8 percent

*Depth to restrictive feature:* 40 to 84 inches to lithic bedrock

*Drainage class:* Well drained

*Runoff class:* Very low

*Capacity of the most limiting layer to transmit water (Ksat):* Moderately high to high (0.60 to 6.00 in/hr)

*Depth to water table:* More than 80 inches

*Frequency of flooding:* None

*Frequency of ponding:* None

*Available water supply, 0 to 60 inches:* Low (about 5.5 inches)



## Custom Soil Resource Report

### Interpretive groups

*Land capability classification (irrigated):* None specified

*Land capability classification (nonirrigated):* 2e

*Hydrologic Soil Group:* A

*Ecological site:* F148XY024PA - Moist, Piedmont - felsic, Upland, Mixed Oak -

Hardwood - Conifer Forest

*Hydric soil rating:* No

### Minor Components

#### Buchanan

*Percent of map unit:* 3 percent

*Landform:* Terraces

*Landform position (two-dimensional):* Footslope

*Landform position (three-dimensional):* Mountainbase

*Down-slope shape:* Concave, linear

*Across-slope shape:* Concave, linear

*Hydric soil rating:* No

#### Andover

*Percent of map unit:* 2 percent

*Landform:* Drainageways

*Landform position (two-dimensional):* Toeslope, footslope

*Landform position (three-dimensional):* Mountainbase

*Down-slope shape:* Concave, linear

*Across-slope shape:* Concave, linear

*Hydric soil rating:* Yes



# References

---

- American Association of State Highway and Transportation Officials (AASHTO). 2004. Standard specifications for transportation materials and methods of sampling and testing. 24th edition.
- American Society for Testing and Materials (ASTM). 2005. Standard classification of soils for engineering purposes. ASTM Standard D2487-00.
- Cowardin, L.M., V. Carter, F.C. Golet, and E.T. LaRoe. 1979. Classification of wetlands and deep-water habitats of the United States. U.S. Fish and Wildlife Service FWS/OBS-79/31.
- Federal Register. July 13, 1994. Changes in hydric soils of the United States.
- Federal Register. September 18, 2002. Hydric soils of the United States.
- Hurt, G.W., and L.M. Vasilas, editors. Version 6.0, 2006. Field indicators of hydric soils in the United States.
- National Research Council. 1995. Wetlands: Characteristics and boundaries.
- Soil Survey Division Staff. 1993. Soil survey manual. Soil Conservation Service. U.S. Department of Agriculture Handbook 18. [http://www.nrcs.usda.gov/wps/portal/nrcs/detail/national/soils/?cid=nrcs142p2\\_054262](http://www.nrcs.usda.gov/wps/portal/nrcs/detail/national/soils/?cid=nrcs142p2_054262)
- Soil Survey Staff. 1999. Soil taxonomy: A basic system of soil classification for making and interpreting soil surveys. 2nd edition. Natural Resources Conservation Service, U.S. Department of Agriculture Handbook 436. [http://www.nrcs.usda.gov/wps/portal/nrcs/detail/national/soils/?cid=nrcs142p2\\_053577](http://www.nrcs.usda.gov/wps/portal/nrcs/detail/national/soils/?cid=nrcs142p2_053577)
- Soil Survey Staff. 2010. Keys to soil taxonomy. 11th edition. U.S. Department of Agriculture, Natural Resources Conservation Service. [http://www.nrcs.usda.gov/wps/portal/nrcs/detail/national/soils/?cid=nrcs142p2\\_053580](http://www.nrcs.usda.gov/wps/portal/nrcs/detail/national/soils/?cid=nrcs142p2_053580)
- Tiner, R.W., Jr. 1985. Wetlands of Delaware. U.S. Fish and Wildlife Service and Delaware Department of Natural Resources and Environmental Control, Wetlands Section.
- United States Army Corps of Engineers, Environmental Laboratory. 1987. Corps of Engineers wetlands delineation manual. Waterways Experiment Station Technical Report Y-87-1.
- United States Department of Agriculture, Natural Resources Conservation Service. National forestry manual. [http://www.nrcs.usda.gov/wps/portal/nrcs/detail/soils/home/?cid=nrcs142p2\\_053374](http://www.nrcs.usda.gov/wps/portal/nrcs/detail/soils/home/?cid=nrcs142p2_053374)
- United States Department of Agriculture, Natural Resources Conservation Service. National range and pasture handbook. <http://www.nrcs.usda.gov/wps/portal/nrcs/detail/national/landuse/rangepasture/?cid=stelpdb1043084>



## Custom Soil Resource Report

United States Department of Agriculture, Natural Resources Conservation Service. National soil survey handbook, title 430-VI. [http://www.nrcs.usda.gov/wps/portal/nrcs/detail/soils/scientists/?cid=nrcs142p2\\_054242](http://www.nrcs.usda.gov/wps/portal/nrcs/detail/soils/scientists/?cid=nrcs142p2_054242)

United States Department of Agriculture, Natural Resources Conservation Service. 2006. Land resource regions and major land resource areas of the United States, the Caribbean, and the Pacific Basin. U.S. Department of Agriculture Handbook 296. [http://www.nrcs.usda.gov/wps/portal/nrcs/detail/national/soils/?cid=nrcs142p2\\_053624](http://www.nrcs.usda.gov/wps/portal/nrcs/detail/national/soils/?cid=nrcs142p2_053624)

United States Department of Agriculture, Soil Conservation Service. 1961. Land capability classification. U.S. Department of Agriculture Handbook 210. [http://www.nrcs.usda.gov/Internet/FSE\\_DOCUMENTS/nrcs142p2\\_052290.pdf](http://www.nrcs.usda.gov/Internet/FSE_DOCUMENTS/nrcs142p2_052290.pdf)

### ***c. NOAA Rainfall Tables & TR-55 Runoff Coefficients:***

#### **NOAA Rainfall Data**

The following Rainfall Data was obtained from NOAA's (National Oceanic and Atmospheric Administration) National Weather Service Hydrometeorological Design Studies Center Precipitation Frequency Data Server (PFDS) website using the project site address and/or the latitude & longitude for the proposed project. The rainfall amounts generated by this website were then imported into the Hydraflow Hydrograph software to generate accurate runoff rates and volumes based upon the project site location.

#### **TR-55 Runoff Coefficients**

The following Runoff Coefficients have been utilized within this report to generate Time of Concentration Calculations. These coefficients have been obtained from the USDA (United States Department of Agriculture) Technical Release 55 for Urban Hydrology for Small Watersheds:

Per Chapter 3 of TR-55:

Table 3-1 – Runoff coefficients (Manning's n) for sheet flow:

|                                                              |       |
|--------------------------------------------------------------|-------|
| Smooth surfaces (concrete,<br>asphalt, gravel, or bare soil) | 0.011 |
| Short grass (maintained lawn)                                | 0.15  |
| Grass (dense grasses)                                        | 0.23  |
| Woods (light underbrush)                                     | 0.40  |
| Woods (dense underbrush)                                     | 0.80  |







NOAA Atlas 14, Volume 2, Version 3  
 Location name: Willow Grove, Pennsylvania, USA\*  
 Latitude: 40.1507°, Longitude: -75.1059°  
 Elevation: 260 ft\*\*  
 \* source: ESRI Maps  
 \*\* source: USGS



### POINT PRECIPITATION FREQUENCY ESTIMATES

G.M. Bonnin, D. Martin, B. Lin, T. Parzybok, M.Yekta, and D. Riley

NOAA, National Weather Service, Silver Spring, Maryland

[PF tabular](#) | [PF graphical](#) | [Maps & aerals](#)

### PF tabular

| PDS-based point precipitation frequency estimates with 90% confidence intervals (in inches/hour) <sup>1</sup> |                                     |                        |                        |                        |                        |                        |                        |                        |                        |                        |
|---|-------------------------------------|------------------------|------------------------|------------------------|------------------------|------------------------|------------------------|------------------------|------------------------|------------------------|
| Duration   | Average recurrence interval (years) |                        |                        |                        |                        |                        |                        |                        |                        |                        |
|   | 1                                   | 2                      | 5                      | 10                     | 25                     | 50                     | 100                    | 200                    | 500                    | 1000                   |
| 5-min   | 4.13<br>(3.77-4.54)                 | 4.92<br>(4.49-5.41)    | 5.82<br>(5.28-6.38)    | 6.46<br>(5.86-7.09)    | 7.24<br>(6.53-7.93)    | 7.79<br>(6.98-8.56)    | 8.33<br>(7.45-9.17)    | 8.82<br>(7.84-9.74)    | 9.43<br>(8.30-10.5)    | 9.88<br>(8.63-11.0)    |
| 10-min   | 3.29<br>(3.01-3.62)                 | 3.94<br>(3.59-4.33)    | 4.66<br>(4.22-5.11)    | 5.17<br>(4.69-5.67)    | 5.77<br>(5.20-6.32)    | 6.20<br>(5.57-6.81)    | 6.62<br>(5.92-7.28)    | 7.00<br>(6.22-7.72)    | 7.46<br>(6.56-8.27)    | 7.78<br>(6.80-8.67)    |
| 15-min   | 2.75<br>(2.50-3.02)                 | 3.30<br>(3.00-3.62)    | 3.93<br>(3.56-4.31)    | 4.36<br>(3.95-4.78)    | 4.87<br>(4.40-5.34)    | 5.24<br>(4.70-5.75)    | 5.58<br>(4.99-6.14)    | 5.88<br>(5.23-6.50)    | 6.26<br>(5.51-6.94)    | 6.51<br>(5.69-7.26)    |
| 30-min   | 1.88<br>(1.72-2.07)                 | 2.28<br>(2.08-2.50)    | 2.79<br>(2.53-3.06)    | 3.15<br>(2.86-3.46)    | 3.61<br>(3.26-3.96)    | 3.94<br>(3.54-4.33)    | 4.27<br>(3.82-4.70)    | 4.58<br>(4.07-5.06)    | 4.98<br>(4.38-5.52)    | 5.27<br>(4.60-5.87)    |
| 60-min   | 1.17<br>(1.07-1.29)                 | 1.43<br>(1.30-1.57)    | 1.79<br>(1.62-1.96)    | 2.05<br>(1.86-2.26)    | 2.40<br>(2.17-2.64)    | 2.67<br>(2.40-2.93)    | 2.94<br>(2.63-3.24)    | 3.21<br>(2.85-3.54)    | 3.57<br>(3.14-3.96)    | 3.85<br>(3.36-4.29)    |
| 2-hr   | 0.705<br>(0.638-0.777)              | 0.857<br>(0.778-0.944) | 1.08<br>(0.975-1.19)   | 1.24<br>(1.12-1.37)    | 1.47<br>(1.32-1.62)    | 1.66<br>(1.48-1.82)    | 1.84<br>(1.63-2.02)    | 2.02<br>(1.78-2.23)    | 2.28<br>(1.98-2.52)    | 2.48<br>(2.13-2.76)    |
| 3-hr   | 0.514<br>(0.464-0.569)              | 0.624<br>(0.565-0.690) | 0.786<br>(0.710-0.869) | 0.912<br>(0.821-1.01)  | 1.08<br>(0.971-1.20)   | 1.22<br>(1.09-1.35)    | 1.36<br>(1.21-1.51)    | 1.51<br>(1.32-1.67)    | 1.71<br>(1.48-1.90)    | 1.87<br>(1.60-2.09)    |
| 6-hr   | 0.323<br>(0.294-0.358)              | 0.391<br>(0.356-0.434) | 0.490<br>(0.444-0.542) | 0.571<br>(0.515-0.630) | 0.686<br>(0.614-0.757) | 0.781<br>(0.694-0.861) | 0.882<br>(0.776-0.973) | 0.988<br>(0.861-1.09)  | 1.14<br>(0.976-1.27)   | 1.27<br>(1.07-1.42)    |
| 12-hr   | 0.195<br>(0.178-0.216)              | 0.236<br>(0.216-0.262) | 0.298<br>(0.272-0.330) | 0.350<br>(0.318-0.387) | 0.427<br>(0.383-0.471) | 0.493<br>(0.438-0.543) | 0.565<br>(0.495-0.623) | 0.643<br>(0.556-0.713) | 0.760<br>(0.642-0.848) | 0.858<br>(0.712-0.962) |
| 24-hr   | 0.114<br>(0.105-0.123)              | 0.137<br>(0.127-0.149) | 0.173<br>(0.160-0.188) | 0.204<br>(0.187-0.221) | 0.248<br>(0.227-0.268) | 0.286<br>(0.260-0.309) | 0.327<br>(0.295-0.353) | 0.372<br>(0.332-0.401) | 0.437<br>(0.386-0.473) | 0.493<br>(0.429-0.534) |
| 2-day   | 0.065<br>(0.060-0.071)              | 0.079<br>(0.073-0.086) | 0.100<br>(0.092-0.109) | 0.117<br>(0.107-0.128) | 0.142<br>(0.130-0.154) | 0.163<br>(0.148-0.177) | 0.185<br>(0.167-0.201) | 0.209<br>(0.187-0.227) | 0.244<br>(0.216-0.266) | 0.273<br>(0.239-0.298) |
| 3-day   | 0.046<br>(0.042-0.050)              | 0.056<br>(0.051-0.060) | 0.070<br>(0.065-0.076) | 0.082<br>(0.075-0.089) | 0.099<br>(0.090-0.107) | 0.113<br>(0.103-0.122) | 0.128<br>(0.116-0.138) | 0.144<br>(0.130-0.156) | 0.167<br>(0.149-0.181) | 0.186<br>(0.164-0.202) |
| 4-day   | 0.036<br>(0.034-0.039)              | 0.044<br>(0.041-0.047) | 0.055<br>(0.051-0.060) | 0.064<br>(0.059-0.069) | 0.077<br>(0.071-0.083) | 0.088<br>(0.080-0.095) | 0.099<br>(0.090-0.107) | 0.111<br>(0.101-0.120) | 0.128<br>(0.115-0.139) | 0.143<br>(0.127-0.155) |
| 7-day   | 0.024<br>(0.022-0.026)              | 0.029<br>(0.027-0.031) | 0.036<br>(0.033-0.039) | 0.042<br>(0.039-0.045) | 0.050<br>(0.046-0.054) | 0.057<br>(0.052-0.061) | 0.064<br>(0.059-0.069) | 0.072<br>(0.065-0.077) | 0.083<br>(0.075-0.089) | 0.092<br>(0.082-0.099) |
| 10-day   | 0.019<br>(0.018-0.020)              | 0.023<br>(0.021-0.025) | 0.028<br>(0.026-0.030) | 0.032<br>(0.030-0.035) | 0.038<br>(0.035-0.041) | 0.043<br>(0.040-0.046) | 0.048<br>(0.044-0.051) | 0.053<br>(0.048-0.056) | 0.060<br>(0.054-0.064) | 0.065<br>(0.059-0.070) |
| 20-day   | 0.013<br>(0.012-0.014)              | 0.015<br>(0.014-0.016) | 0.018<br>(0.017-0.019) | 0.021<br>(0.019-0.022) | 0.024<br>(0.022-0.025) | 0.026<br>(0.025-0.028) | 0.029<br>(0.027-0.031) | 0.032<br>(0.029-0.034) | 0.035<br>(0.032-0.037) | 0.038<br>(0.035-0.040) |
| 30-day   | 0.010<br>(0.010-0.011)              | 0.012<br>(0.012-0.013) | 0.015<br>(0.014-0.015) | 0.016<br>(0.015-0.017) | 0.018<br>(0.017-0.019) | 0.020<br>(0.019-0.021) | 0.022<br>(0.021-0.023) | 0.023<br>(0.022-0.025) | 0.026<br>(0.024-0.027) | 0.027<br>(0.025-0.029) |
| 45-day   | 0.009<br>(0.008-0.009)              | 0.010<br>(0.010-0.011) | 0.012<br>(0.011-0.013) | 0.013<br>(0.013-0.014) | 0.015<br>(0.014-0.016) | 0.016<br>(0.015-0.017) | 0.017<br>(0.016-0.018) | 0.018<br>(0.017-0.019) | 0.020<br>(0.018-0.021) | 0.021<br>(0.019-0.022) |
| 60-day   | 0.008<br>(0.007-0.008)              | 0.009<br>(0.009-0.010) | 0.011<br>(0.010-0.011) | 0.012<br>(0.011-0.012) | 0.013<br>(0.012-0.014) | 0.014<br>(0.013-0.015) | 0.015<br>(0.014-0.016) | 0.016<br>(0.015-0.016) | 0.017<br>(0.016-0.018) | 0.017<br>(0.016-0.018) |

<sup>1</sup> Precipitation frequency (PF) estimates in this table are based on frequency analysis of partial duration series (PDS). Numbers in parenthesis are PF estimates at lower and upper bounds of the 90% confidence interval. The probability that precipitation frequency estimates (for a given duration and average recurrence interval) will be greater than the upper bound (or less than the lower bound) is 5%. Estimates at upper bounds are not checked against probable maximum precipitation (PMP) estimates and may be higher than currently valid PMP values. Please refer to NOAA Atlas 14 document for more information.


[Back to Top](#)

### PF graphical




## PDS-based intensity-duration-frequency (IDF) curves

Latitude: 40.1507°, Longitude: -75.1059°

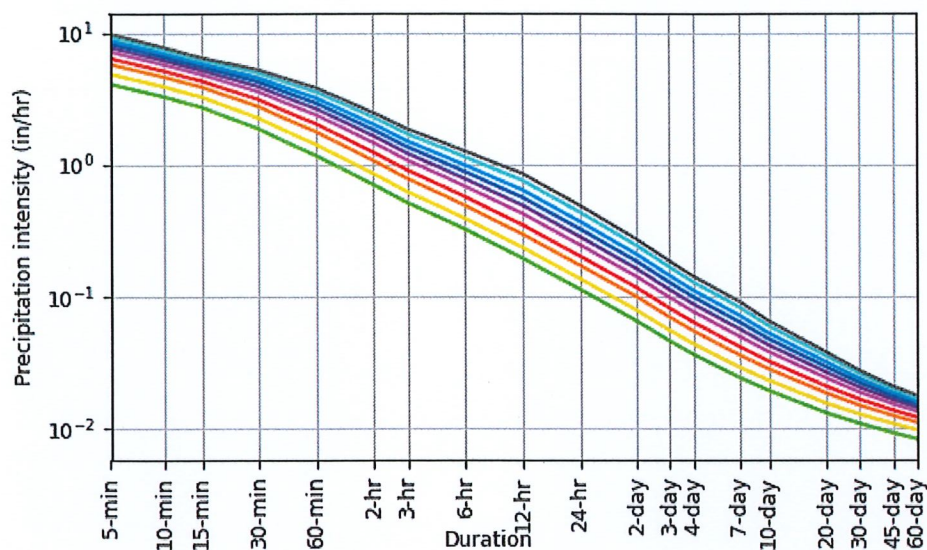

Average recurrence interval (years)

- 1
- 2
- 5
- 10
- 25
- 50
- 100
- 200
- 500
- 1000

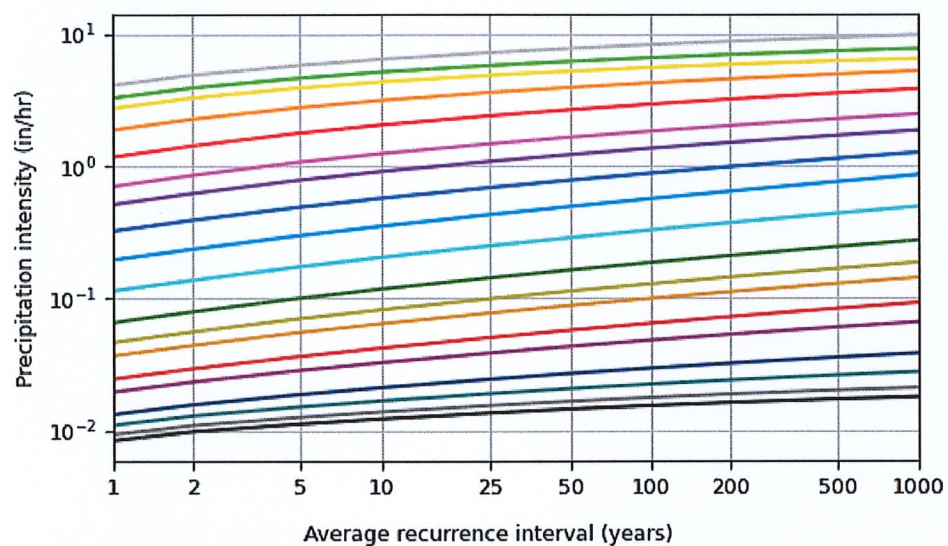


Duration

- |        |        |
|--------|--------|
| 5-min  | 2-day  |
| 10-min | 3-day  |
| 15-min | 4-day  |
| 30-min | 7-day  |
| 60-min | 10-day |
| 2-hr   | 20-day |
| 3-hr   | 30-day |
| 6-hr   | 45-day |
| 12-hr  | 60-day |
| 24-hr  |        |

[Back to Top](#)

## Maps &amp; arials

Small scale terrain

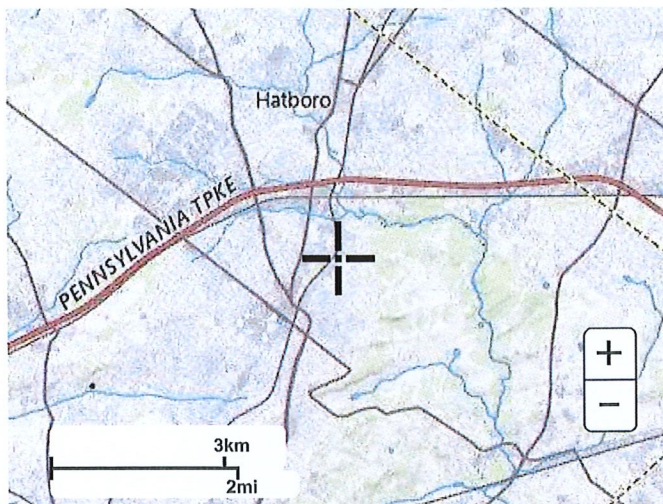

Large scale terrain




Large scale map



Large scale aerial



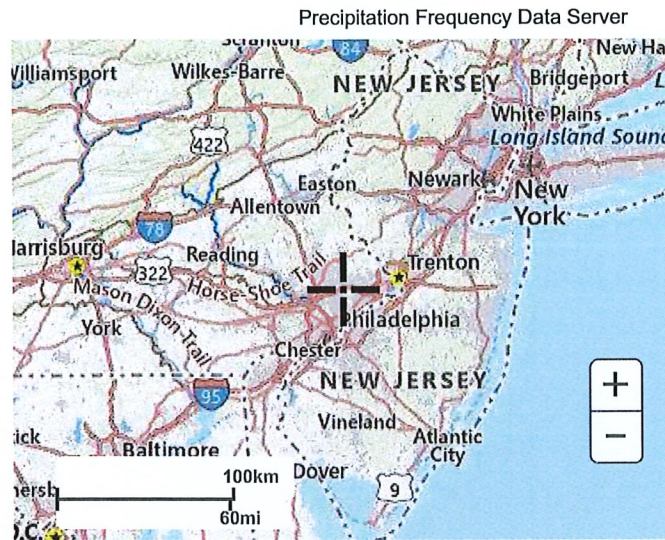

[Back to Top](#)

---

[US Department of Commerce](#)  
[National Oceanic and Atmospheric Administration](#)  
[National Weather Service](#)  
[National Water Center](#)  
1325 East West Highway  
Silver Spring, MD 20910  
Questions?: [HDSC.Questions@noaa.gov](mailto:HDSC.Questions@noaa.gov)

[Disclaimer](#)

***Section B:***  
***Summary of Runoff Reductions:***





**601 Davisville Road  
Summary of Runoff Reductions**

| <b>Predevelopment:</b> |                               |               |
|------------------------|-------------------------------|---------------|
| <b>Storm Year:</b>     | <b>Point of analysis #001</b> |               |
|                        | <b>c.f.s.</b>                 | <b>cu.ft.</b> |
| <b>1</b>               | 0.279                         | 300           |
| <b>2</b>               | 0.333                         | 358           |
| <b>5</b>               | 0.394                         | 424           |
| <b>10</b>              | 0.438                         | 472           |
| <b>25</b>              | 0.491                         | 529           |
| <b>50</b>              | 0.528                         | 568           |
| <b>100</b>             | 0.565                         | 608           |

| <b>Post-development By-pass: (Not Applicable)</b> |                               |               |
|---------------------------------------------------|-------------------------------|---------------|
| <b>Storm Year:</b>                                | <b>Point of analysis #001</b> |               |
|                                                   | <b>c.f.s.</b>                 | <b>cu.ft.</b> |
| <b>2</b>                                          | 0.000                         | 0             |
| <b>5</b>                                          | 0.000                         | 0             |
| <b>10</b>                                         | 0.000                         | 0             |
| <b>25</b>                                         | 0.000                         | 0             |
| <b>50</b>                                         | 0.000                         | 0             |
| <b>100</b>                                        | 0.000                         | 0             |

**Peak Rate Control Standards for All Sites in the Pennypack Creek Watershed**

| <b>Maximum Basin Discharge:</b> |                               |               |
|---------------------------------|-------------------------------|---------------|
| <b>Storm Year:</b>              | <b>Point of analysis #001</b> |               |
|                                 | <b>c.f.s.</b>                 | <b>cu.ft.</b> |
| <b>2</b>                        | 0.279                         |               |
| <b>5</b>                        | 0.333                         |               |
| <b>10</b>                       | 0.333                         |               |
| <b>25</b>                       | 0.438                         |               |
| <b>50</b>                       | 0.438                         |               |
| <b>100</b>                      | 0.528                         |               |



| <i>Actual Basin Discharge:</i> |               |               |
|--------------------------------|---------------|---------------|
| <i>Storm Year:</i>             | <i>SCM #1</i> |               |
|                                | <i>c.f.s.</i> | <i>cu.ft.</i> |
| <i>2</i>                       | <i>0.243</i>  | <i>774</i>    |
| <i>5</i>                       | <i>0.277</i>  | <i>914</i>    |
| <i>10</i>                      | <i>0.299</i>  | <i>1,017</i>  |
| <i>25</i>                      | <i>0.323</i>  | <i>1,144</i>  |
| <i>50</i>                      | <i>0.339</i>  | <i>1,234</i>  |
| <i>100</i>                     | <i>0.351</i>  | <i>1,326</i>  |

***Section C:***  
***Weighted Runoff & Time of Concentration Calculations***





*a. Predevelopment Area:*





***Project Location: Upper Moreland Township***

### Runoff Coefficient Calculations for Rational Method

**Drainage Area/Subarea identification:**

Predevelopment POA #001

| <i>Ground Cover</i>   | <i>Coefficient<br/>( A )</i> | <i>Area in Acres<br/>( B )</i> | <i>Sum<br/>( C )</i> |
|-----------------------|------------------------------|--------------------------------|----------------------|
|                       |                              |                                |                      |
| <i>Predevelopment</i> | <i>0.30</i>                  | <i>0.2366</i>                  | <i>0.0710</i>        |
|                       |                              |                                |                      |
|                       |                              |                                |                      |
| <b>Totals:</b>        |                              | <i>0.2366</i>                  | <i>0.0710</i>        |

$$W_c = \frac{(C)}{(B)} \quad \text{or} \quad \frac{0.07098}{0.2366} \quad \underline{\underline{0.3000}}$$

Use weighted Coefficient of : 0.30



Project Name: 601 Davisville Road By: R.J.J. Date: 12/24/2025

Project Location: Upper Moreland Township Chkd: \_\_\_\_\_ Date: \_\_\_\_\_

Circle One: **Present** Developed Predevelopment POA #001

Circle One: **Tc** Tt through Subarea \_\_\_\_\_

**Sheet flow** (Applicable to Tc only)

|    |                                                    | Segment ID                       | A-B     |       |
|----|----------------------------------------------------|----------------------------------|---------|-------|
| 1) | Surface Description                                |                                  | L.Woods |       |
| 2) | Manning's roughness coeff., <b>n</b>               |                                  | 0.4     |       |
| 3) | Flow Length, <b>L</b> (Total ≤ 150 ft.)            | ft.                              |         |       |
| 4) | Two-yr, 24 hr. rainfall, <b>P<sub>2</sub></b>      | in.                              | 3.27    |       |
| 5) | Land Slope, <b>s</b>                               | ft/ft                            | 0.0515  |       |
| 6) | $T_t = \frac{0.007 (nL)^{0.8}}{P_2^{0.5} s^{0.4}}$ | Compute <b>T<sub>t</sub></b> hr. | 0.000   | 0.000 |

**Shallow Concentrated Flow**

|     |                                        | Segment ID                       | B-C     |         |
|-----|----------------------------------------|----------------------------------|---------|---------|
| 7)  | Surface description (paved or unpaved) |                                  | unpaved |         |
| 8)  | Flow length, <b>L</b>                  | ft.                              |         |         |
| 9)  | Watercourse slope, <b>s</b>            | ft/ft                            |         |         |
| 10) | Average velocity, <b>V</b>             | ft/s                             | 0.000   | 0.000   |
| 11) | $T_t = \frac{L}{3600 V}$               | Compute <b>T<sub>t</sub></b> hr. | #DIV/0! | #DIV/0! |

**Channel Flow**

|     |                                                                                      | Segment ID      | n/a     |         |
|-----|--------------------------------------------------------------------------------------|-----------------|---------|---------|
| 12) | Cross sectional flow area, <b>a</b>                                                  | ft <sup>2</sup> |         |         |
| 13) | Wetted perimeter, <b>p<sub>w</sub></b>                                               | ft              |         |         |
| 14) | Hydraulic radius, $r = a/p_w$ Compute <b>r</b>                                       | ft              |         |         |
| 15) | Channel slope, <b>s</b>                                                              | ft/ft           |         |         |
| 16) | Manning's roughness coeff., <b>n</b>                                                 |                 |         |         |
| 17) | $V = 1.49 r^{2/3} s^{1/2} / n$                                                       | ft/s            |         |         |
| 18) | Flow Length, <b>L</b>                                                                | ft/s            |         |         |
| 19) | $T_t = L / (3600 V)$ Compute <b>T<sub>t</sub></b>                                    | hr              | #DIV/0! | #DIV/0! |
| 20) | Watershed or subarea <b>T<sub>c</sub></b> or <b>T<sub>t</sub></b> ( Add 6 + 11 + 19) | hr.<br>min.     | #DIV/0! | #DIV/0! |

**Note:** Say Tc = Assume 6.00 Minutes.

***b. Post-development Area:***





**Project Location: Upper Moreland Township**

### Runoff Coefficient Calculations for Rational Method

**Drainage Area/Subarea identification:**

### Post Dev. Basin Area #1

| <i>Ground Cover</i>     | <i>Coefficient<br/> ( A )</i> | <i>Area in Acres<br/>     ( B )</i> | <i>Sum<br/>    ( C )</i> |
|-------------------------|-------------------------------|-------------------------------------|--------------------------|
| <i>Post Development</i> | 0.96                          | 0.2366                              | 0.2271                   |
|                         |                               |                                     |                          |
|                         |                               |                                     |                          |
| Totals:                 |                               | 0.2366                              | 0.2271                   |

$$Wc = \frac{(C)}{(B)} \quad \text{or} \quad \frac{0.227136}{0.2366} \quad \underline{\underline{0.9600}}$$

Use weighted Coefficient of : 0.96



Project Name: 601 Davisville Road By: R.J.J. Date: 12/24/2025

Project Location: Upper Moreland Township Chkd: \_\_\_\_\_ Date: \_\_\_\_\_

Circle One: Present **Developed** Post Dev. Basin Area #1  
 Circle One: **Tc** Tt through Subarea

**Sheet flow** (Applicable to Tc only)

|                                                                                    |            |         |       |
|------------------------------------------------------------------------------------|------------|---------|-------|
|                                                                                    | Segment ID | A-B     |       |
| 1) Surface Description                                                             |            | L.Woods |       |
| 2) Manning's roughness coeff., <b>n</b>                                            |            | 0.4     |       |
| 3) Flow Length, <b>L</b> (Total ≤ 150 ft.)                                         | ft.        |         |       |
| 4) Two-yr, 24 hr. rainfall, <b>P<sub>2</sub></b>                                   | in.        | 3.27    |       |
| 5) Land Slope, <b>s</b>                                                            | ft/ft      | 0.0515  |       |
| 6) $T_t = \frac{0.007 (nL)^{0.8}}{P_2^{0.5} s^{0.4}}$ Compute <b>T<sub>t</sub></b> | hr.        | 0.000   | 0.000 |

**Shallow Concentrated Flow**

|                                                           |            |         |         |
|-----------------------------------------------------------|------------|---------|---------|
|                                                           | Segment ID | B-C     |         |
| 7) Surface description (paved or unpaved)                 |            | unpaved |         |
| 8) Flow length, <b>L</b>                                  | ft.        |         |         |
| 9) Watercourse slope, <b>s</b>                            | ft/ft      |         |         |
| 10) Average velocity, <b>V</b>                            | ft/s       | 0.000   | 0.000   |
| 11) $T_t = \frac{L}{3600 V}$ Compute <b>T<sub>t</sub></b> | hr.        | #DIV/0! | #DIV/0! |

**Channel Flow**

|                                                                                          |                 |         |                    |
|------------------------------------------------------------------------------------------|-----------------|---------|--------------------|
|                                                                                          | Segment ID      | n/a     |                    |
| 12) Cross sectional flow area, <b>a</b>                                                  | ft <sup>2</sup> |         |                    |
| 13) Wetted perimeter, <b>p<sub>w</sub></b>                                               | ft              |         |                    |
| 14) Hydraulic radius, $r = a/p_w$ Compute <b>r</b>                                       | ft              |         |                    |
| 15) Channel slope, <b>s</b>                                                              | ft/ft           |         |                    |
| 16) Manning's roughness coeff., <b>n</b>                                                 |                 |         |                    |
| 17) $V = 1.49 r^{2/3} s^{1/2} / n$                                                       | ft/s            |         |                    |
| 18) Flow Length, <b>L</b>                                                                | ft/s            |         |                    |
| 19) $T_t = L / (3600 V)$ Compute <b>T<sub>t</sub></b>                                    | hr              | #DIV/0! | #DIV/0!            |
| 20) Watershed or subarea <b>T<sub>c</sub></b> or <b>T<sub>t</sub></b> ( Add 6 + 11 + 19) | hr.<br>min.     |         | #DIV/0!<br>#DIV/0! |

**Note:** Say Tc = Assume 6.00 Minutes.

***Section D:***  
***Stormwater Management Design***





*a. Underground Basin Volume Calculations:*





**Project Name:** 601 Davisville Road  
**Location:** Upper Moreland Township

### **PIPE & STONE SEEPAGE BED VOLUME CALCULATION**

**Basin Name:** Pervious Pavement and Seepage Bed SCM #1

| <b>Elevation:</b> | <b>Difference:</b> | <b>Pipe Volume:</b> | <b>Stone Volume:</b> | <b>Total C.F.</b> |
|-------------------|--------------------|---------------------|----------------------|-------------------|
| 259.00            | 0.00               | 0.00                | 0.00                 | 0.00              |
| 259.50            | 0.50               | 0.00                | 240.00               | 240.00            |
| 260.00            | 1.00               | 58.50               | 456.60               | 515.10            |
| 260.50            | 1.50               | 58.50               | 696.60               | 755.10            |
| 261.00            | 2.00               | 58.50               | 936.60               | 995.10            |
| 261.50            | 2.50               | 58.50               | 1176.60              | 1235.10           |
| 261.70            | 2.70               | 58.50               | 1272.60              | 1331.10           |

**Trench Length:** 300  
**Quantity:** 1  
**Pipe Length:** 298  
**Pipe diameter:** 6"  
**Pipe Slope:** 0.00%  
**Trench Width:** 4  
**Stone Voids:** 0.4





***b. 2 thru 100-year Storm Design:***





# Hydraflow Table of Contents

25-0507D.gpw

Hydraflow Hydrographs by Intelisolve v9.1

Wednesday, Dec 24, 2025

|                                                         |           |
|---------------------------------------------------------|-----------|
| <b>Hydrograph Return Period Recap .....</b>             | <b>1</b>  |
| <b>1 - Year</b>                                         |           |
| <b>Summary Report .....</b>                             | <b>2</b>  |
| <b>Hydrograph Reports .....</b>                         | <b>3</b>  |
| Hydrograph No. 1, Dekalb, Predevelopment POA #001 ..... | 3         |
| Hydrograph No. 2, Dekalb, Post Dev. POA #001 .....      | 4         |
| Hydrograph No. 4, Reservoir, SCM #1 Routing .....       | 5         |
| Pond Report - SCM #1 .....                              | 6         |
| <b>2 - Year</b>                                         |           |
| <b>Summary Report .....</b>                             | <b>7</b>  |
| <b>Hydrograph Reports .....</b>                         | <b>8</b>  |
| Hydrograph No. 1, Dekalb, Predevelopment POA #001 ..... | 8         |
| Hydrograph No. 2, Dekalb, Post Dev. POA #001 .....      | 9         |
| Hydrograph No. 4, Reservoir, SCM #1 Routing .....       | 10        |
| <b>5 - Year</b>                                         |           |
| <b>Summary Report .....</b>                             | <b>11</b> |
| <b>Hydrograph Reports .....</b>                         | <b>12</b> |
| Hydrograph No. 1, Dekalb, Predevelopment POA #001 ..... | 12        |
| Hydrograph No. 2, Dekalb, Post Dev. POA #001 .....      | 13        |
| Hydrograph No. 4, Reservoir, SCM #1 Routing .....       | 14        |
| <b>10 - Year</b>                                        |           |
| <b>Summary Report .....</b>                             | <b>15</b> |
| <b>Hydrograph Reports .....</b>                         | <b>16</b> |
| Hydrograph No. 1, Dekalb, Predevelopment POA #001 ..... | 16        |
| Hydrograph No. 2, Dekalb, Post Dev. POA #001 .....      | 17        |
| Hydrograph No. 4, Reservoir, SCM #1 Routing .....       | 18        |
| <b>25 - Year</b>                                        |           |
| <b>Summary Report .....</b>                             | <b>19</b> |
| <b>Hydrograph Reports .....</b>                         | <b>20</b> |
| Hydrograph No. 1, Dekalb, Predevelopment POA #001 ..... | 20        |
| Hydrograph No. 2, Dekalb, Post Dev. POA #001 .....      | 21        |
| Hydrograph No. 4, Reservoir, SCM #1 Routing .....       | 22        |
| <b>50 - Year</b>                                        |           |
| <b>Summary Report .....</b>                             | <b>23</b> |
| <b>Hydrograph Reports .....</b>                         | <b>24</b> |
| Hydrograph No. 1, Dekalb, Predevelopment POA #001 ..... | 24        |
| Hydrograph No. 2, Dekalb, Post Dev. POA #001 .....      | 25        |
| Hydrograph No. 4, Reservoir, SCM #1 Routing .....       | 26        |
| <b>100 - Year</b>                                       |           |
| <b>Summary Report .....</b>                             | <b>27</b> |
| <b>Hydrograph Reports .....</b>                         | <b>28</b> |



---

|                                                         |           |
|---------------------------------------------------------|-----------|
| Hydrograph No. 1, Dekalb, Predevelopment POA #001 ..... | 28        |
| Hydrograph No. 2, Dekalb, Post Dev. POA #001 .....      | 29        |
| Hydrograph No. 4, Reservoir, SCM #1 Routing .....       | 30        |
| <b>IDF Report .....</b>                                 | <b>31</b> |





# Hydrograph Summary Report

Hydraflow Hydrographs by Intelisolve v9.1

| Hyd. No.     | Hydrograph type (origin) | Peak flow (cfs) | Time interval (min) | Time to peak (min) | Hyd. volume (cuft)    | Inflow hyd(s) | Maximum elevation (ft) | Total strge used (cuft) | Hydrograph description  |
|--------------|--------------------------|-----------------|---------------------|--------------------|-----------------------|---------------|------------------------|-------------------------|-------------------------|
| 1            | Dekalb                   | 0.279           | 1                   | 30                 | 300                   | ----          | -----                  | -----                   | Predevelopment POA #001 |
| 2            | Dekalb                   | 0.893           | 1                   | 30                 | 961                   | ----          | -----                  | -----                   | Post Dev. POA #001      |
| 4            | Reservoir                | 0.210           | 1                   | 45                 | 716                   | 2             | 260.29                 | 654                     | SCM #1 Routing          |
| 25-0507D.gpw |                          |                 |                     |                    | Return Period: 1 Year |               |                        | Wednesday, Dec 24, 2025 |                         |

# Hydrograph Report

Hydraflow Hydrographs by Intelisolve v9.1


Wednesday, Dec 24, 2025

## Hyd. No. 1

Predevelopment POA #001

Hydrograph type = Dekalb  
 Storm frequency = 1 yrs  
 Time interval = 1 min  
 Drainage area = 0.237 ac  
 Intensity = 3.929 in/hr  
 IDF Curve = NOAA Davisville Rd.IDF

Peak discharge = 0.279 cfs  
 Time to peak = 30 min  
 Hyd. volume = 300 cuft  
 Runoff coeff. = 0.3  
 Tc by User = 6.00 min  
 Asc/Rec limb fact = n/a

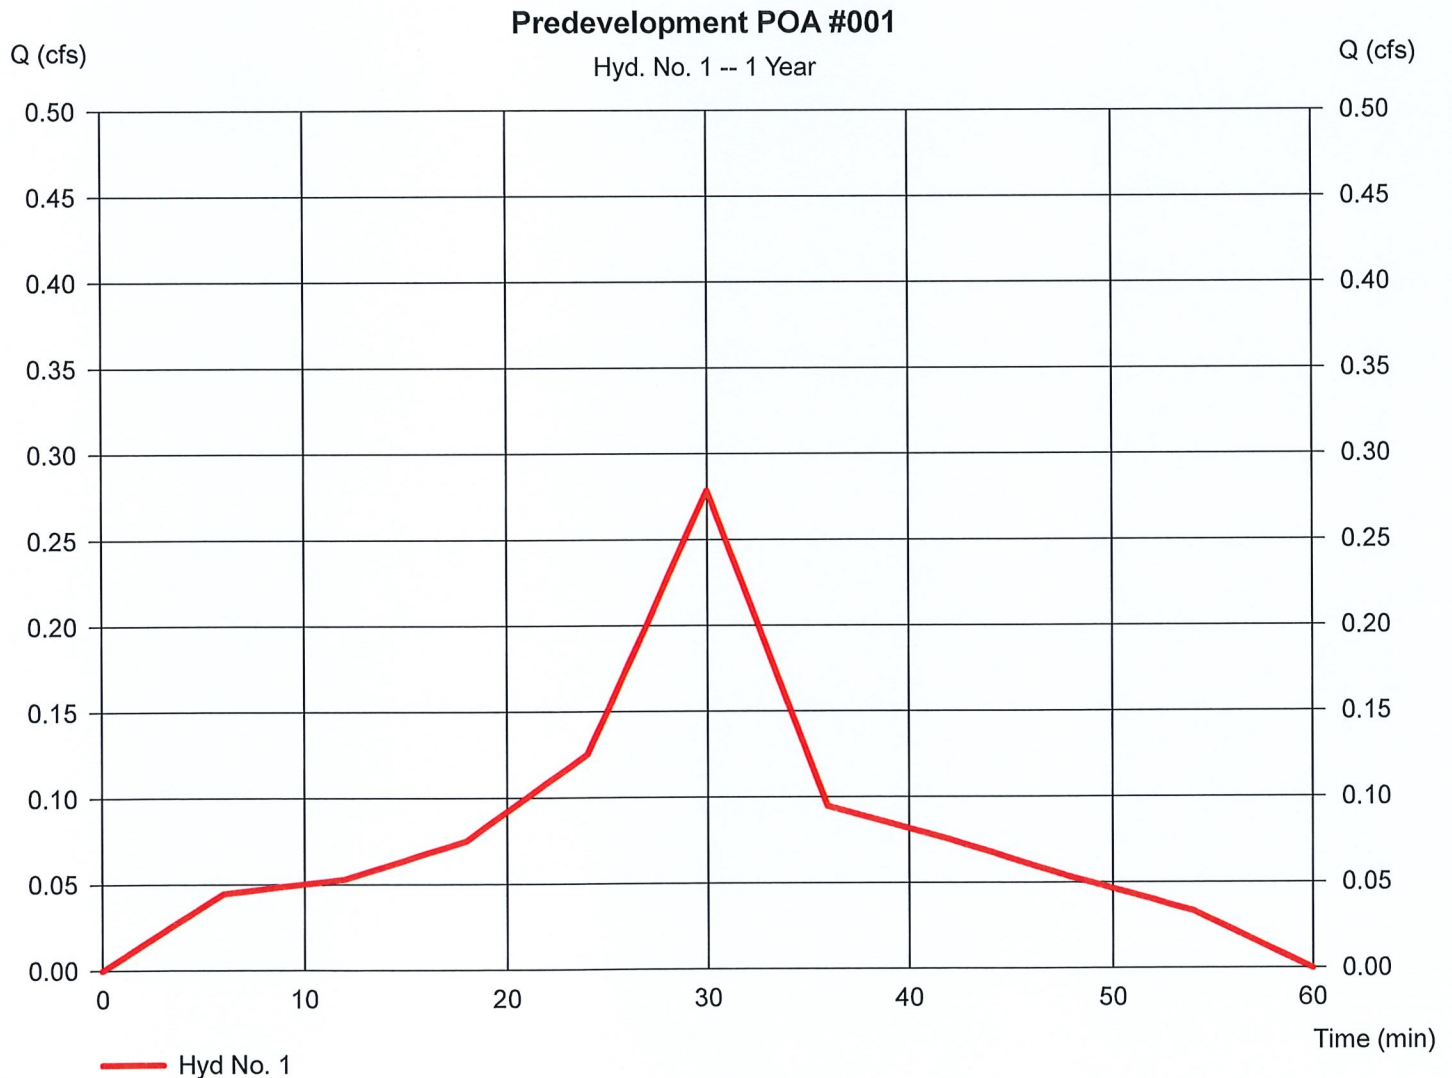



# Hydrograph Report


Hydraflow Hydrographs by Intelisolve v9.1

Wednesday, Dec 24, 2025

## Hyd. No. 2

Post Dev. POA #001

|                 |                          |                   |             |
|-----------------|--------------------------|-------------------|-------------|
| Hydrograph type | = Dekalb                 | Peak discharge    | = 0.893 cfs |
| Storm frequency | = 1 yrs                  | Time to peak      | = 30 min    |
| Time interval   | = 1 min                  | Hyd. volume       | = 961 cuft  |
| Drainage area   | = 0.237 ac               | Runoff coeff.     | = 0.96      |
| Intensity       | = 3.929 in/hr            | Tc by User        | = 6.00 min  |
| IDF Curve       | = NOAA Davisville Rd.IDF | Asc/Rec limb fact | = n/a       |

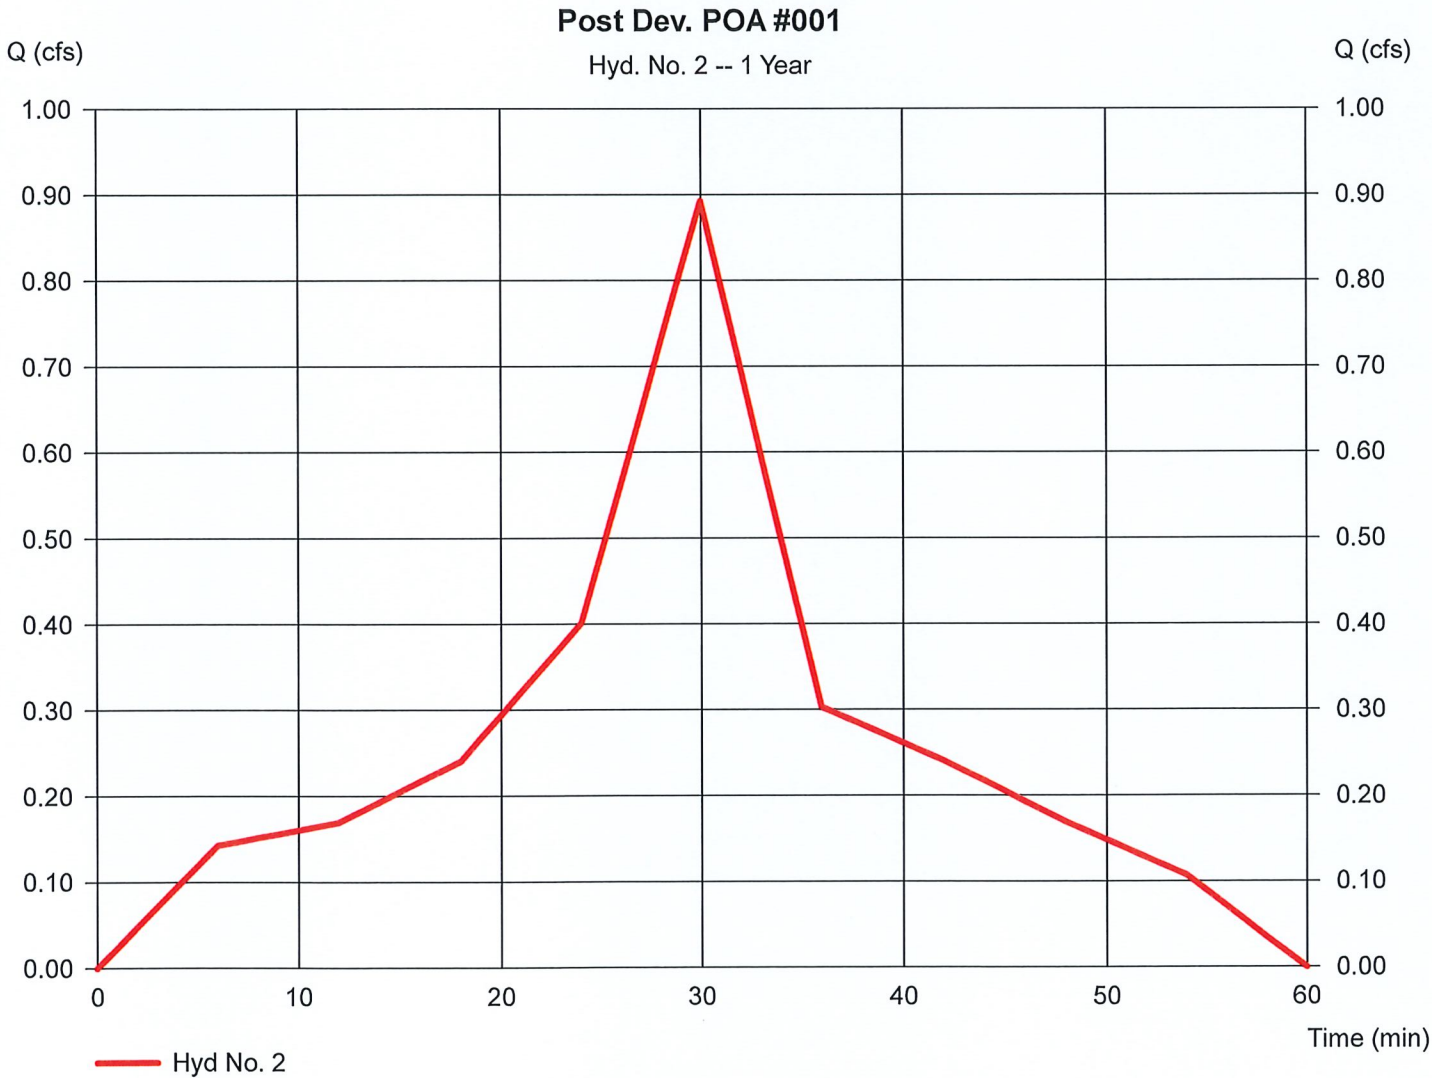

# Hydrograph Report

Hydraflow Hydrographs by Intelisolve v9.1

Wednesday, Dec 24, 2025


## Hyd. No. 4

### SCM #1 Routing

Hydrograph type = Reservoir  
 Storm frequency = 1 yrs  
 Time interval = 1 min  
 Inflow hyd. No. = 2 - Post Dev. POA #001  
 Reservoir name = SCM #1

Peak discharge = 0.210 cfs  
 Time to peak = 45 min  
 Hyd. volume = 716 cuft  
 Max. Elevation = 260.29 ft  
 Max. Storage = 654 cuft

Storage Indication method used.

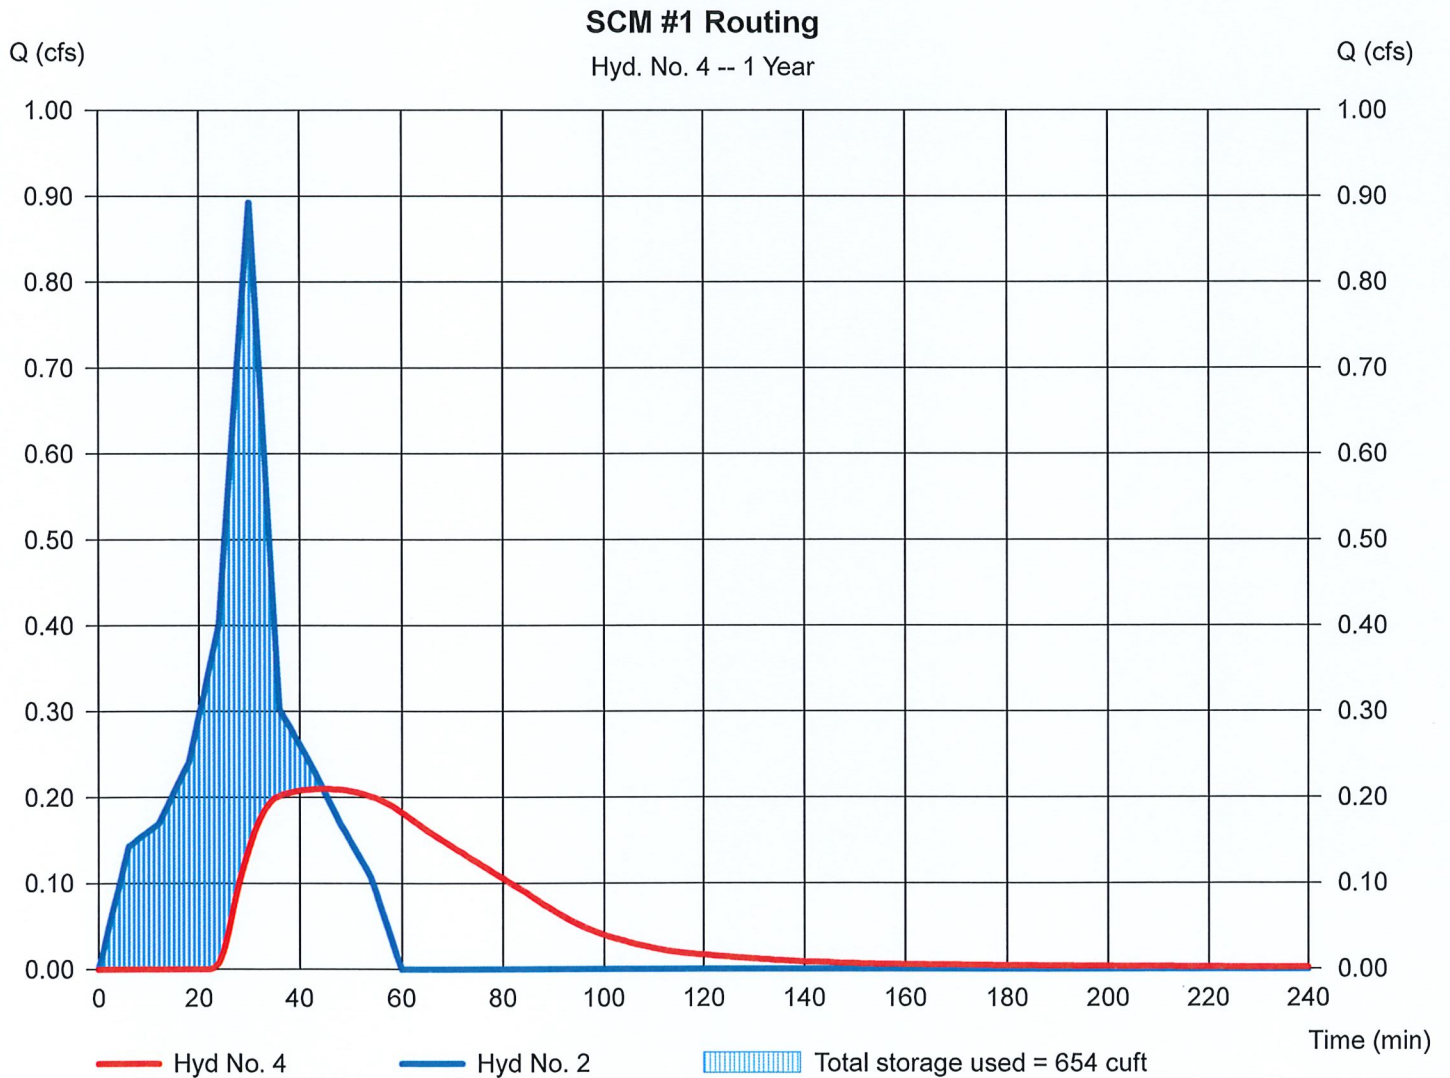



# Pond Report

6

Hydraflow Hydrographs by Intelisolve v9.1

Wednesday, Dec 24, 2025

## Pond No. 1 - SCM #1

### Pond Data

Pond storage is based on user-defined values.

### Stage / Storage Table

| Stage (ft) | Elevation (ft) | Contour area (sqft) | Incr. Storage (cuft) | Total storage (cuft) |
|------------|----------------|---------------------|----------------------|----------------------|
| 0.00       | 259.00         | n/a                 | 0                    | 0                    |
| 0.50       | 259.50         | n/a                 | 240                  | 240                  |
| 1.00       | 260.00         | n/a                 | 275                  | 515                  |
| 1.50       | 260.50         | n/a                 | 240                  | 755                  |
| 2.00       | 261.00         | n/a                 | 240                  | 995                  |
| 2.50       | 261.50         | n/a                 | 240                  | 1,235                |
| 2.70       | 261.70         | n/a                 | 96                   | 1,331                |


### Culvert / Orifice Structures

|                 | [A]      | [B]    | [C]  | [PrfRsr] |
|-----------------|----------|--------|------|----------|
| Rise (in)       | = 6.00   | 3.15   | 0.00 | 0.00     |
| Span (in)       | = 6.00   | 3.15   | 0.00 | 0.00     |
| No. Barrels     | = 1      | 1      | 0    | 0        |
| Invert El. (ft) | = 259.34 | 259.50 | 0.00 | 0.00     |
| Length (ft)     | = 39.00  | 0.00   | 0.00 | 0.00     |
| Slope (%)       | = 0.50   | 0.00   | 0.00 | n/a      |
| N-Value         | = .013   | .013   | .013 | n/a      |
| Orifice Coeff.  | = 0.60   | 0.60   | 0.60 | 0.60     |
| Multi-Stage     | = n/a    | Yes    | No   | No       |

### Weir Structures

|                | [A]                   | [B]  | [C]  | [D]  |
|----------------|-----------------------|------|------|------|
| Crest Len (ft) | = 0.00                | 0.00 | 0.00 | 0.00 |
| Crest El. (ft) | = 0.00                | 0.00 | 0.00 | 0.00 |
| Weir Coeff.    | = 3.33                | 3.33 | 3.33 | 3.33 |
| Weir Type      | = ---                 | ---  | ---  | ---  |
| Multi-Stage    | = No                  | No   | No   | No   |
| Exfil.(in/hr)  | = 0.000 (by Wet area) |      |      |      |
| TW Elev. (ft)  | = 0.00                |      |      |      |

Note: Culvert/Orifice outflows are analyzed under inlet (ic) and outlet (oc) control. Weir risers checked for orifice conditions (ic) and submergence (s).

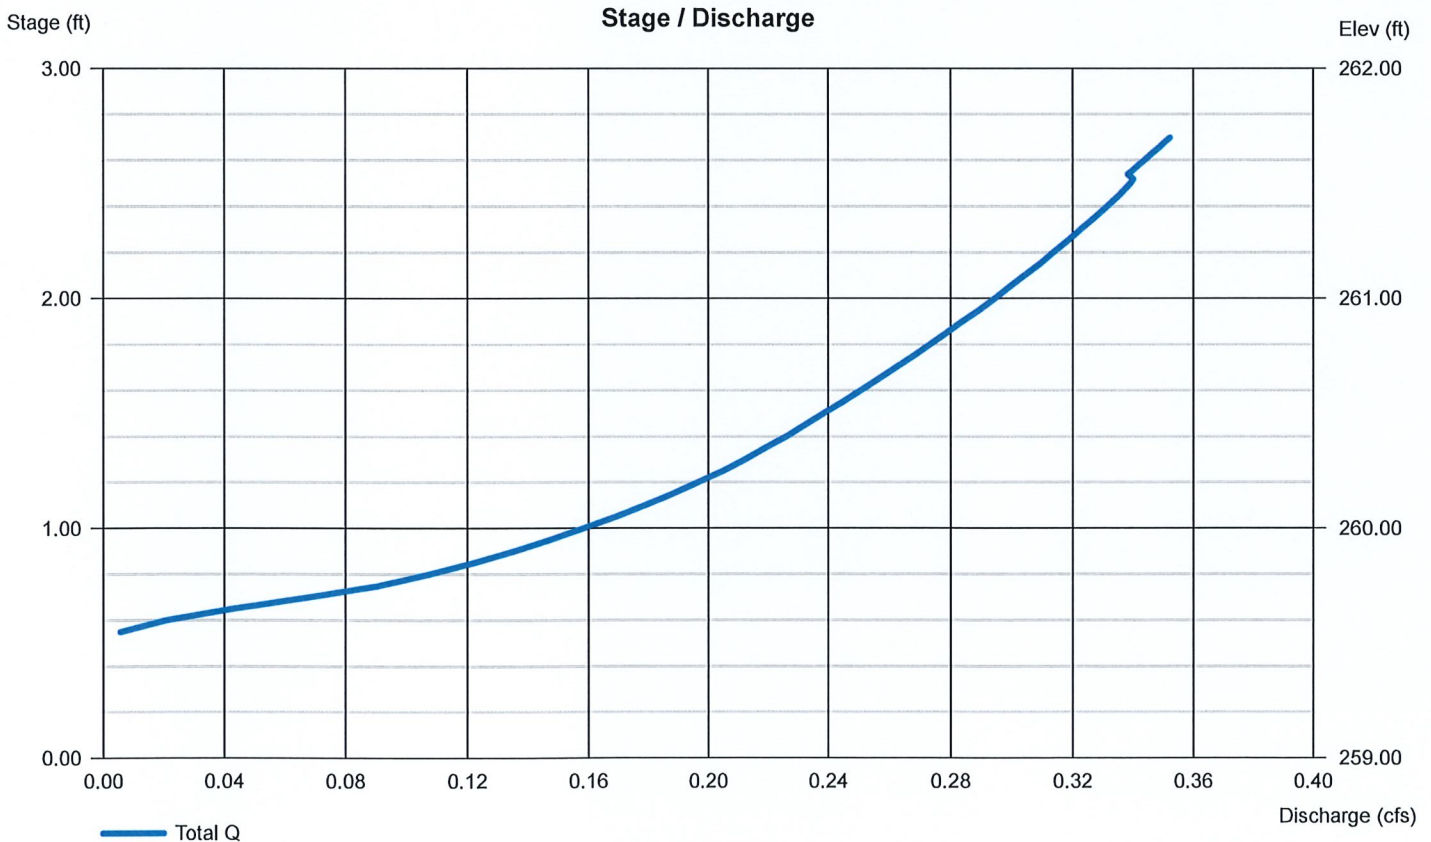

# Hydrograph Summary Report

Hydraflow Hydrographs by Intelisolve v9.1

| Hyd. No.     | Hydrograph type (origin) | Peak flow (cfs) | Time interval (min) | Time to peak (min) | Hyd. volume (cuft)    | Inflow hyd(s) | Maximum elevation (ft) | Total strge used (cuft) | Hydrograph description  |
|--------------|--------------------------|-----------------|---------------------|--------------------|-----------------------|---------------|------------------------|-------------------------|-------------------------|
| 1            | Dekalb                   | 0.333           | 1                   | 30                 | 358                   | ----          | -----                  | -----                   | Predevelopment POA #001 |
| 2            | Dekalb                   | 1.065           | 1                   | 30                 | 1,147                 | ----          | -----                  | -----                   | Post Dev. POA #001      |
| 4            | Reservoir                | 0.243           | 1                   | 45                 | 902                   | 2             | 260.54                 | 774                     | SCM #1 Routing          |
| 25-0507D.gpw |                          |                 |                     |                    | Return Period: 2 Year |               |                        | Wednesday, Dec 24, 2025 |                         |



# Hydrograph Report

Hydraflow Hydrographs by Intelisolve v9.1


Wednesday, Dec 24, 2025

## Hyd. No. 1

Predevelopment POA #001

Hydrograph type = Dekalb  
 Storm frequency = 2 yrs  
 Time interval = 1 min  
 Drainage area = 0.237 ac  
 Intensity = 4.690 in/hr  
 IDF Curve = NOAA Davisville Rd.IDF

Peak discharge = 0.333 cfs  
 Time to peak = 30 min  
 Hyd. volume = 358 cuft  
 Runoff coeff. = 0.3  
 Tc by User = 6.00 min  
 Asc/Rec limb fact = n/a

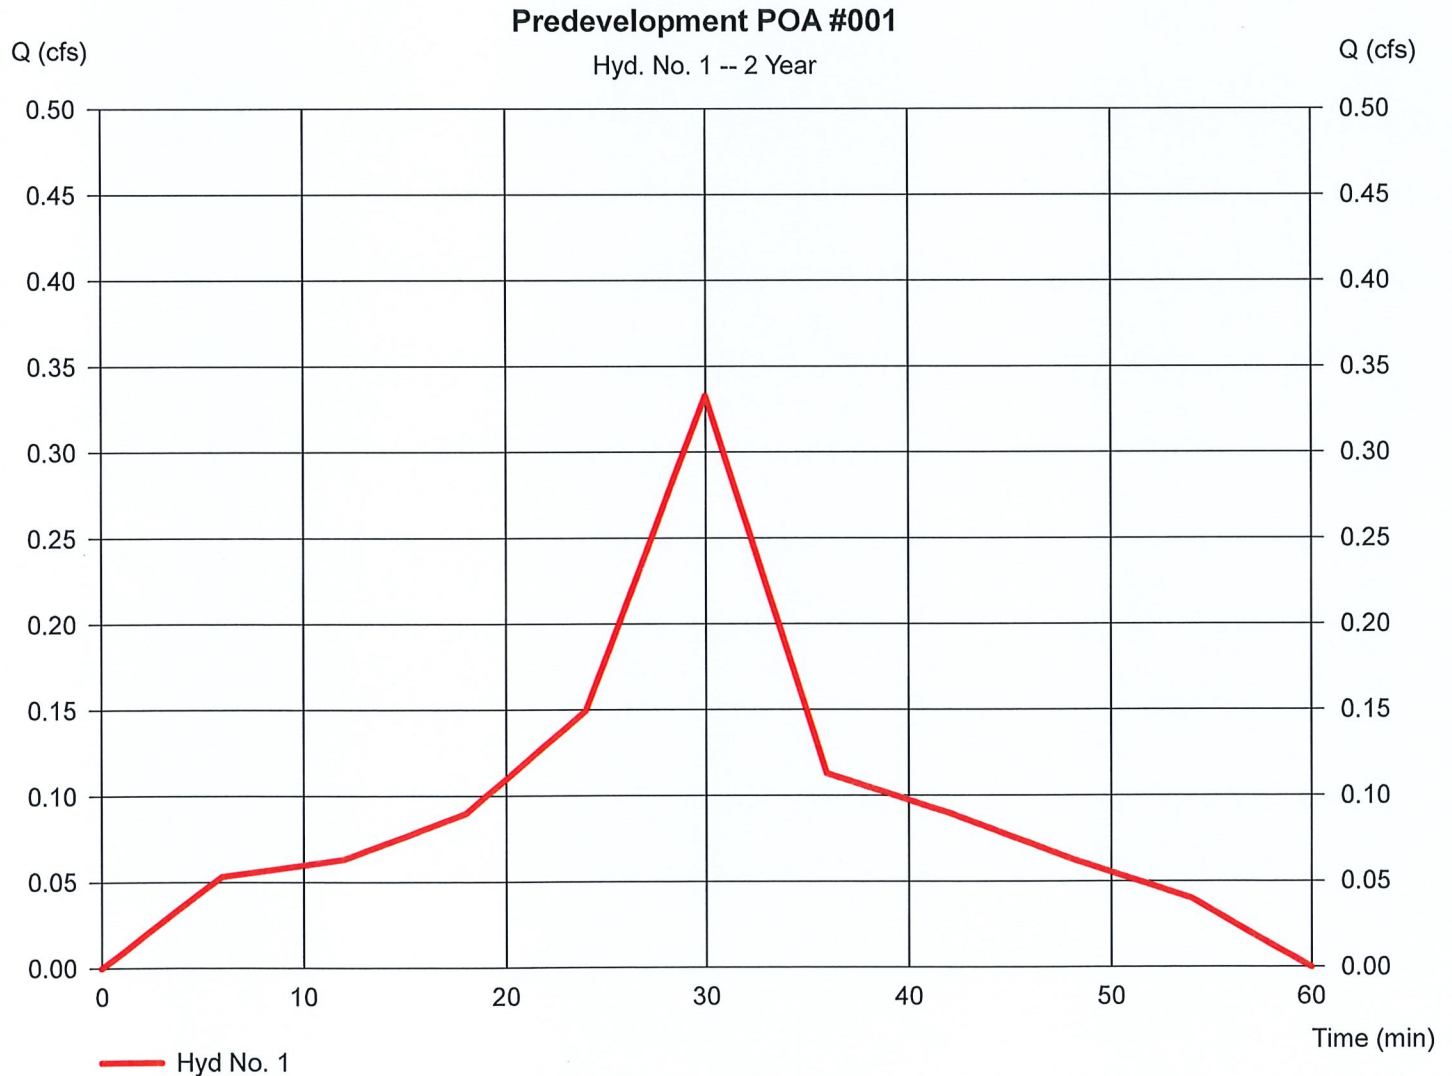

# Hydrograph Report

Hydraflow Hydrographs by Intelisolve v9.1


Wednesday, Dec 24, 2025

## Hyd. No. 2

Post Dev. POA #001

Hydrograph type = Dekalb  
 Storm frequency = 2 yrs  
 Time interval = 1 min  
 Drainage area = 0.237 ac  
 Intensity = 4.690 in/hr  
 IDF Curve = NOAA Davisville Rd.IDF

Peak discharge = 1.065 cfs  
 Time to peak = 30 min  
 Hyd. volume = 1,147 cuft  
 Runoff coeff. = 0.96  
 Tc by User = 6.00 min  
 Asc/Rec limb fact = n/a

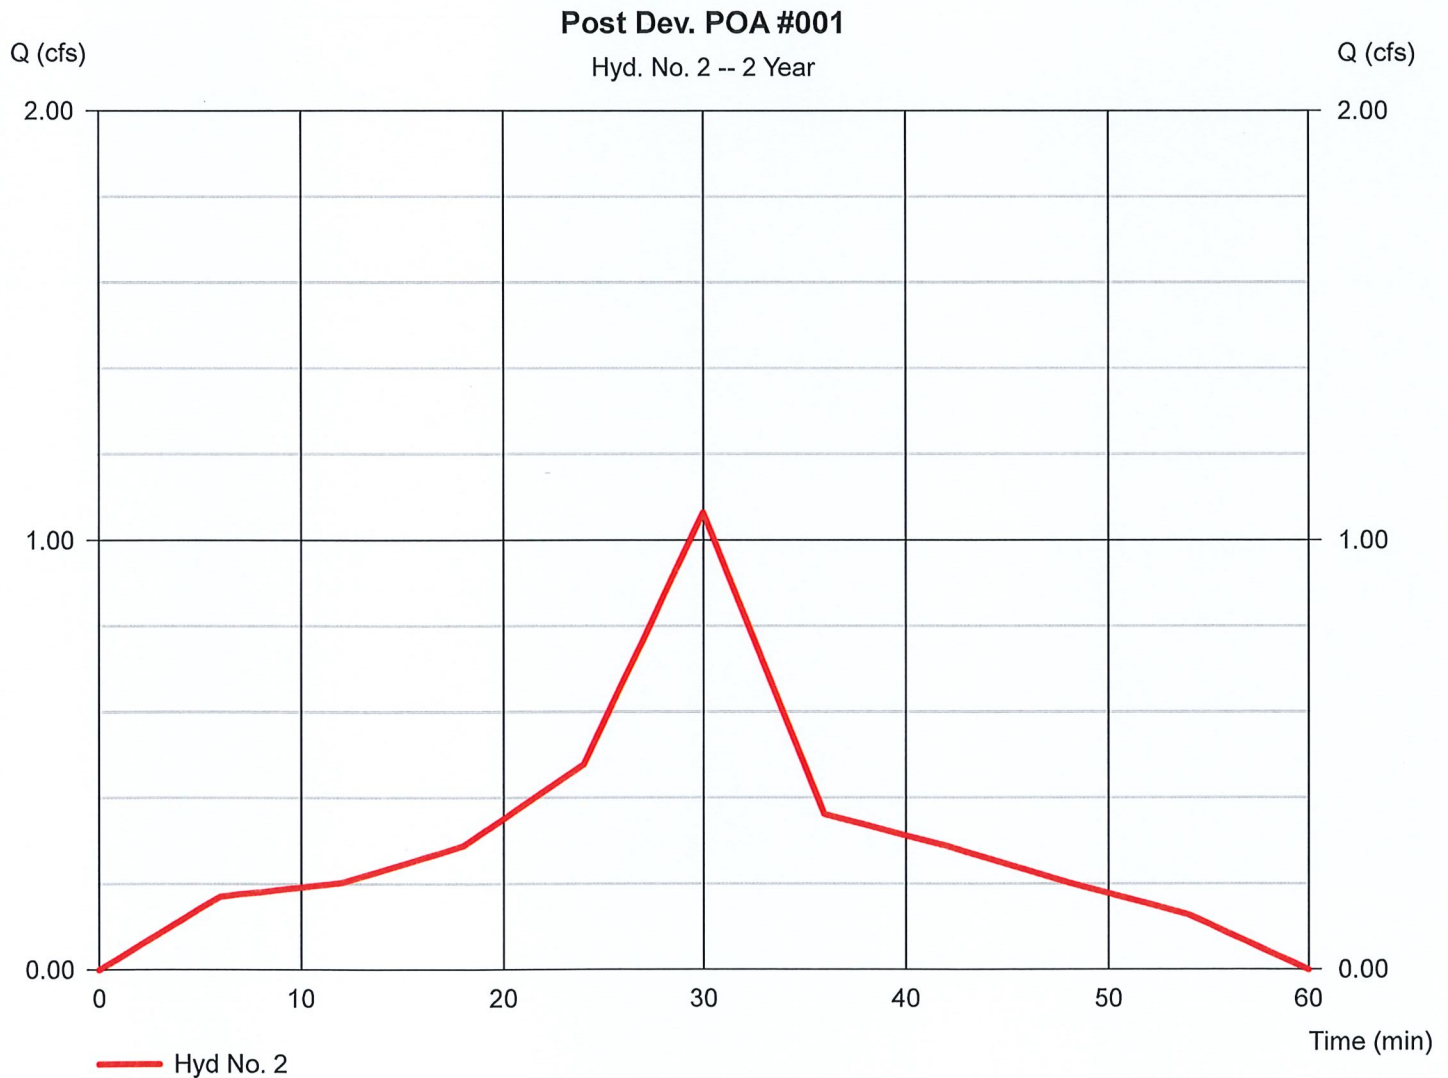



# Hydrograph Report

Hydraflow Hydrographs by Intelisolve v9.1

Wednesday, Dec 24, 2025


## Hyd. No. 4

### SCM #1 Routing

Hydrograph type = Reservoir  
 Storm frequency = 2 yrs  
 Time interval = 1 min  
 Inflow hyd. No. = 2 - Post Dev. POA #001  
 Reservoir name = SCM #1

Peak discharge = 0.243 cfs  
 Time to peak = 45 min  
 Hyd. volume = 902 cuft  
 Max. Elevation = 260.54 ft  
 Max. Storage = 774 cuft

Storage Indication method used.

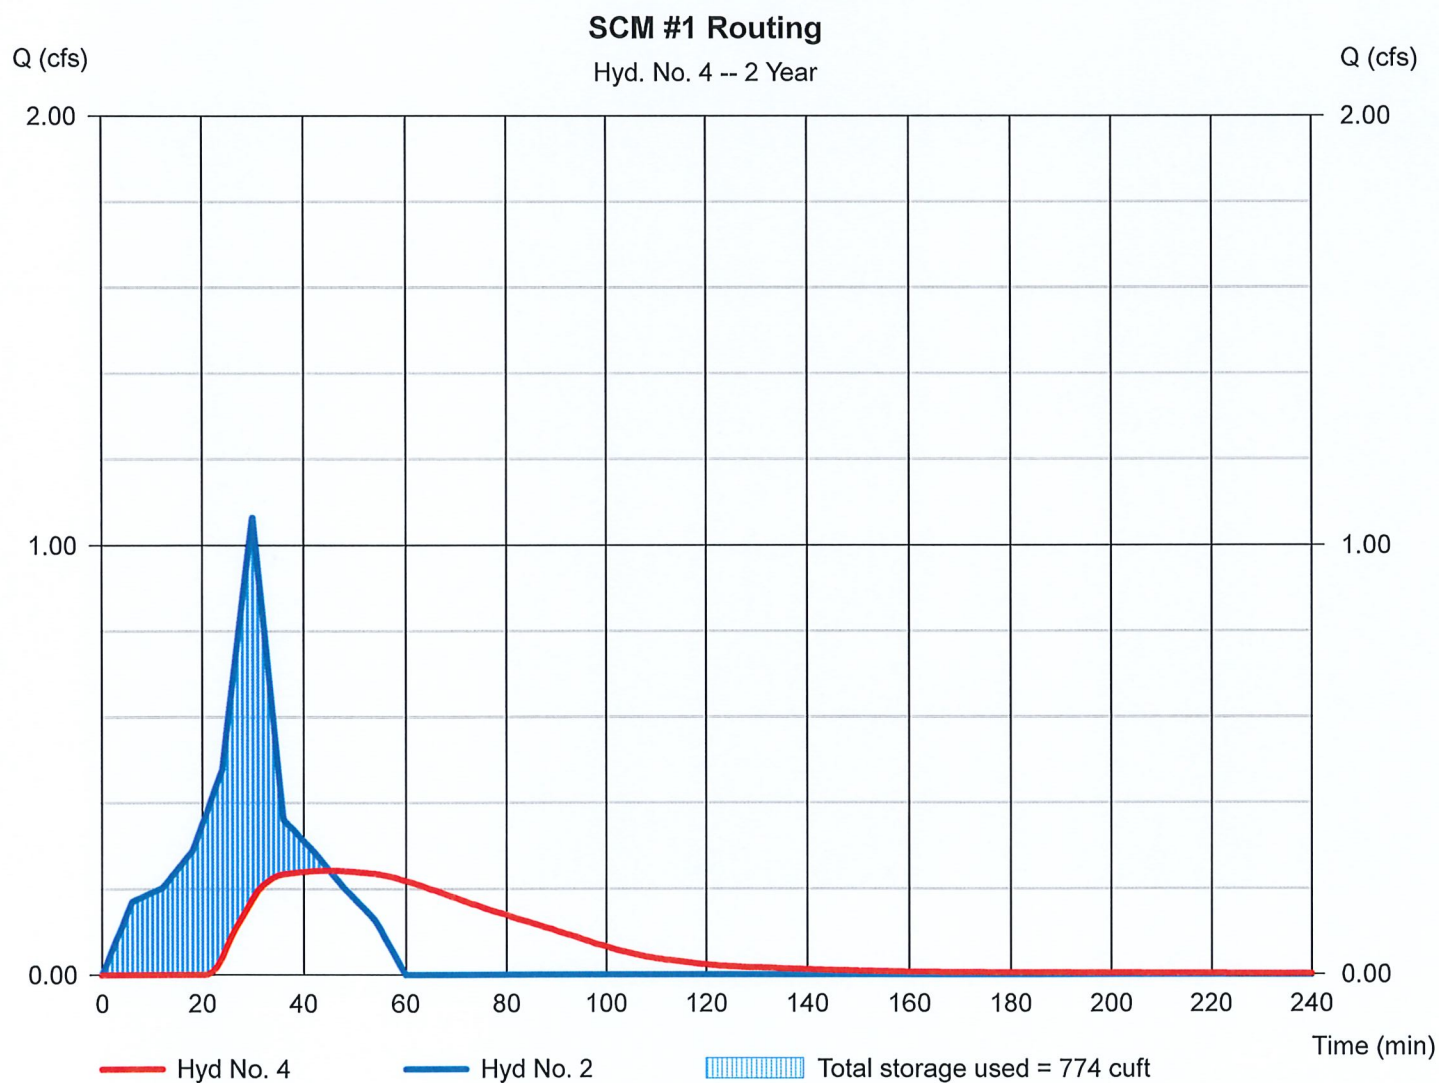

# Hydrograph Summary Report

Hydraflow Hydrographs by Intelisolve v9.1

| Hyd. No.     | Hydrograph type (origin) | Peak flow (cfs) | Time interval (min) | Time to peak (min) | Hyd. volume (cuft)    | Inflow hyd(s) | Maximum elevation (ft) | Total strge used (cuft) | Hydrograph description  |
|--------------|--------------------------|-----------------|---------------------|--------------------|-----------------------|---------------|------------------------|-------------------------|-------------------------|
| 1            | Dekalb                   | 0.394           | 1                   | 30                 | 424                   | ----          | -----                  | -----                   | Predevelopment POA #001 |
| 2            | Dekalb                   | 1.262           | 1                   | 30                 | 1,358                 | ----          | -----                  | -----                   | Post Dev. POA #001      |
| 4            | Reservoir                | 0.277           | 1                   | 46                 | 1,113                 | 2             | 260.83                 | 914                     | SCM #1 Routing          |
| 25-0507D.gpw |                          |                 |                     |                    | Return Period: 5 Year |               |                        | Wednesday, Dec 24, 2025 |                         |



# Hydrograph Report

Hydraflow Hydrographs by Intelisolve v9.1


Wednesday, Dec 24, 2025

## Hyd. No. 1

Predevelopment POA #001

Hydrograph type = Dekalb  
 Storm frequency = 5 yrs  
 Time interval = 1 min  
 Drainage area = 0.237 ac  
 Intensity = 5.555 in/hr  
 IDF Curve = NOAA Davisville Rd.IDF

Peak discharge = 0.394 cfs  
 Time to peak = 30 min  
 Hyd. volume = 424 cuft  
 Runoff coeff. = 0.3  
 Tc by User = 6.00 min  
 Asc/Rec limb fact = n/a

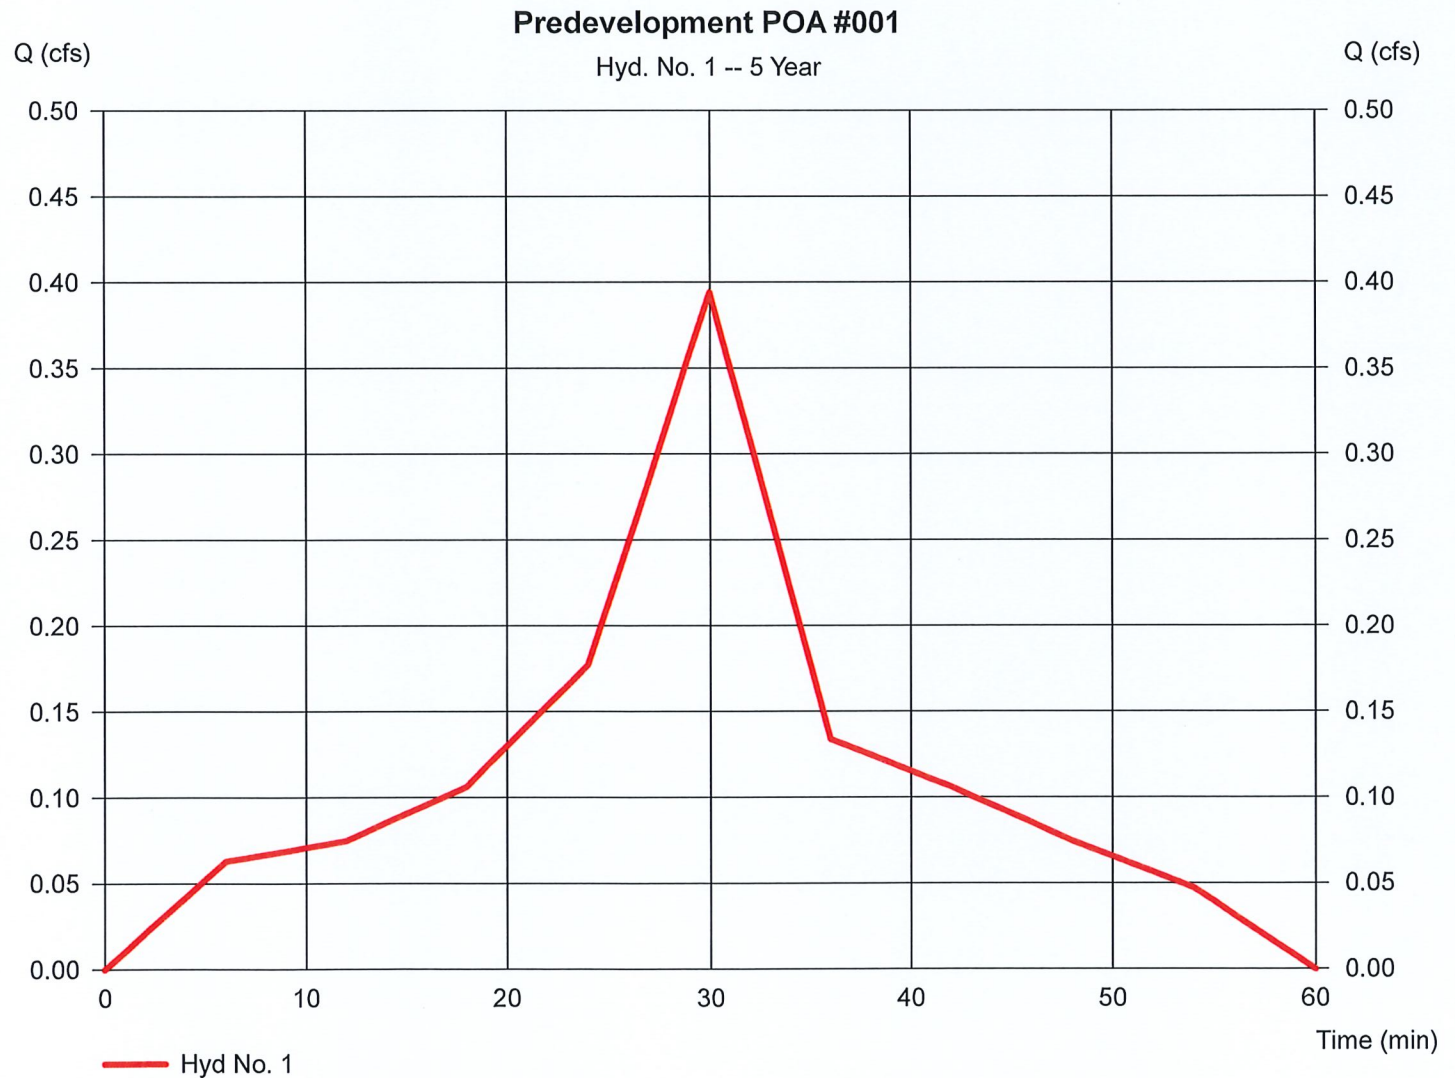


# Hydrograph Report

## Hyd. No. 2

Post Dev. POA #001

|                 |                          |                   |              |
|-----------------|--------------------------|-------------------|--------------|
| Hydrograph type | = Dekalb                 | Peak discharge    | = 1.262 cfs  |
| Storm frequency | = 5 yrs                  | Time to peak      | = 30 min     |
| Time interval   | = 1 min                  | Hyd. volume       | = 1,358 cuft |
| Drainage area   | = 0.237 ac               | Runoff coeff.     | = 0.96       |
| Intensity       | = 5.555 in/hr            | Tc by User        | = 6.00 min   |
| IDF Curve       | = NOAA Davisville Rd.IDF | Asc/Rec limb fact | = n/a        |

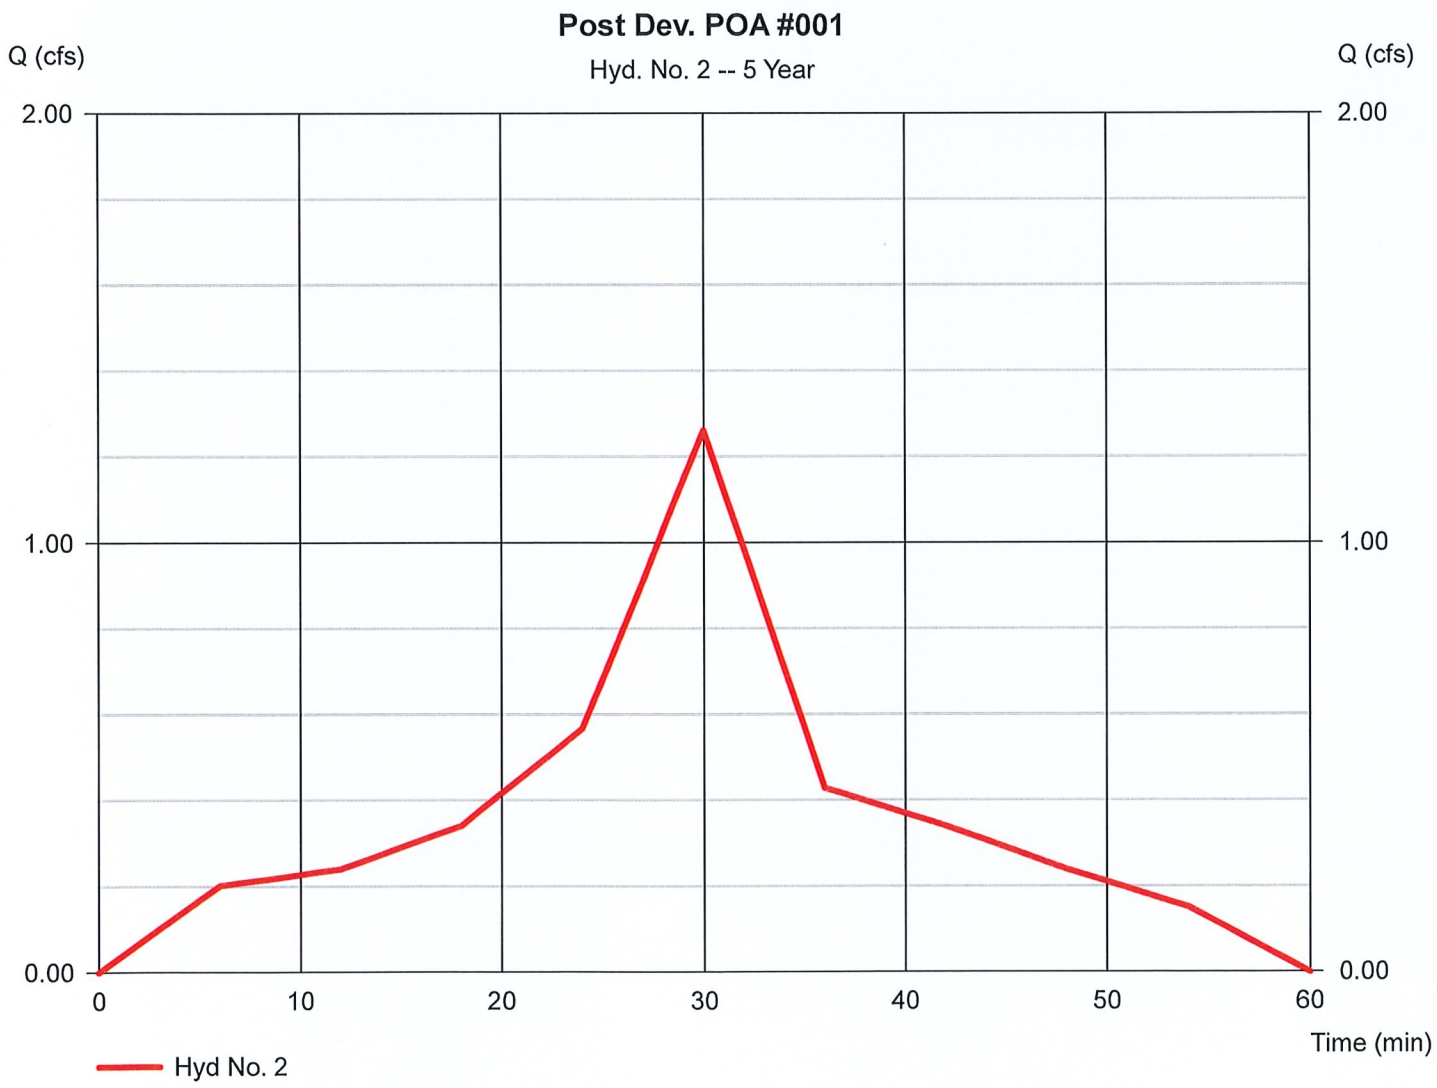



# Hydrograph Report

Hydraflow Hydrographs by Intelisolve v9.1


Wednesday, Dec 24, 2025

## Hyd. No. 4

### SCM #1 Routing

|                 |                          |                |              |
|-----------------|--------------------------|----------------|--------------|
| Hydrograph type | = Reservoir              | Peak discharge | = 0.277 cfs  |
| Storm frequency | = 5 yrs                  | Time to peak   | = 46 min     |
| Time interval   | = 1 min                  | Hyd. volume    | = 1,113 cuft |
| Inflow hyd. No. | = 2 - Post Dev. POA #001 | Max. Elevation | = 260.83 ft  |
| Reservoir name  | = SCM #1                 | Max. Storage   | = 914 cuft   |

Storage Indication method used.

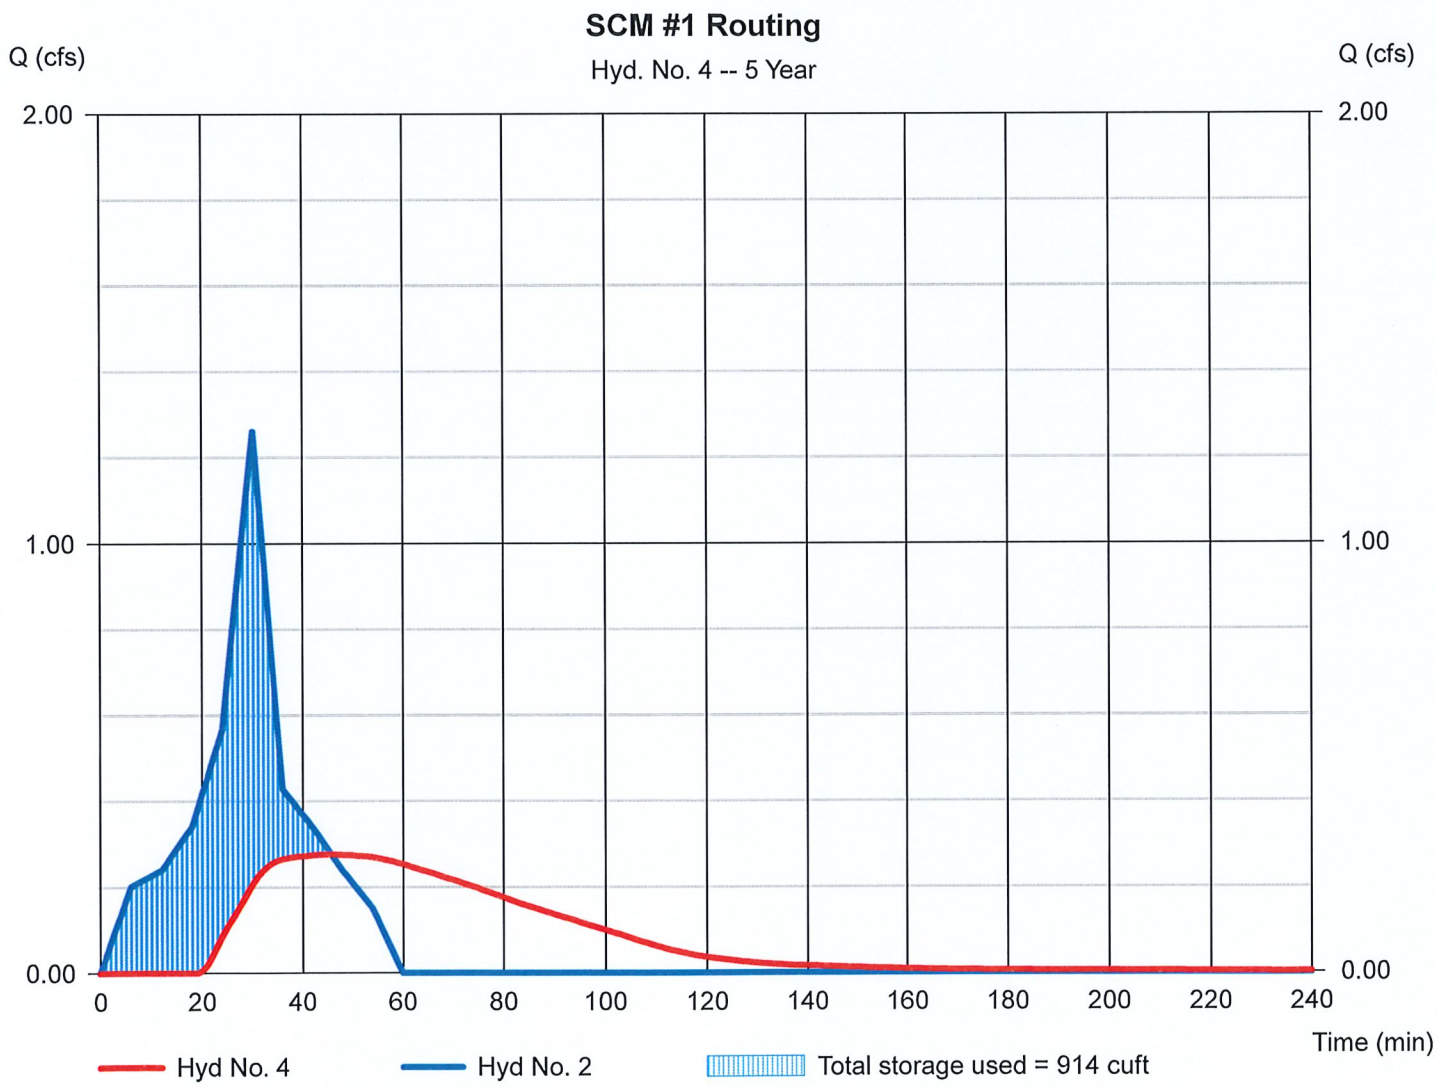

# Hydrograph Summary Report

Hydraflow Hydrographs by Intelisolve v9.1

| Hyd. No.     | Hydrograph type (origin) | Peak flow (cfs) | Time interval (min) | Time to peak (min) | Hyd. volume (cuft)     | Inflow hyd(s) | Maximum elevation (ft) | Total strge used (cuft) | Hydrograph description  |
|--------------|--------------------------|-----------------|---------------------|--------------------|------------------------|---------------|------------------------|-------------------------|-------------------------|
| 1            | Dekalb                   | 0.438           | 1                   | 30                 | 472                    | ----          | -----                  | -----                   | Predevelopment POA #001 |
| 2            | Dekalb                   | 1.402           | 1                   | 30                 | 1,509                  | ----          | -----                  | -----                   | Post Dev. POA #001      |
| 4            | Reservoir                | 0.299           | 1                   | 46                 | 1,264                  | 2             | 261.05                 | 1,017                   | SCM #1 Routing          |
| 25-0507D.gpw |                          |                 |                     |                    | Return Period: 10 Year |               |                        | Wednesday, Dec 24, 2025 |                         |



# Hydrograph Report

Hydraflow Hydrographs by Intelisolve v9.1


Wednesday, Dec 24, 2025

## Hyd. No. 1

Predevelopment POA #001

Hydrograph type = Dekalb  
 Storm frequency = 10 yrs  
 Time interval = 1 min  
 Drainage area = 0.237 ac  
 Intensity = 6.173 in/hr  
 IDF Curve = NOAA Davisville Rd.IDF

Peak discharge = 0.438 cfs  
 Time to peak = 30 min  
 Hyd. volume = 472 cuft  
 Runoff coeff. = 0.3  
 Tc by User = 6.00 min  
 Asc/Rec limb fact = n/a

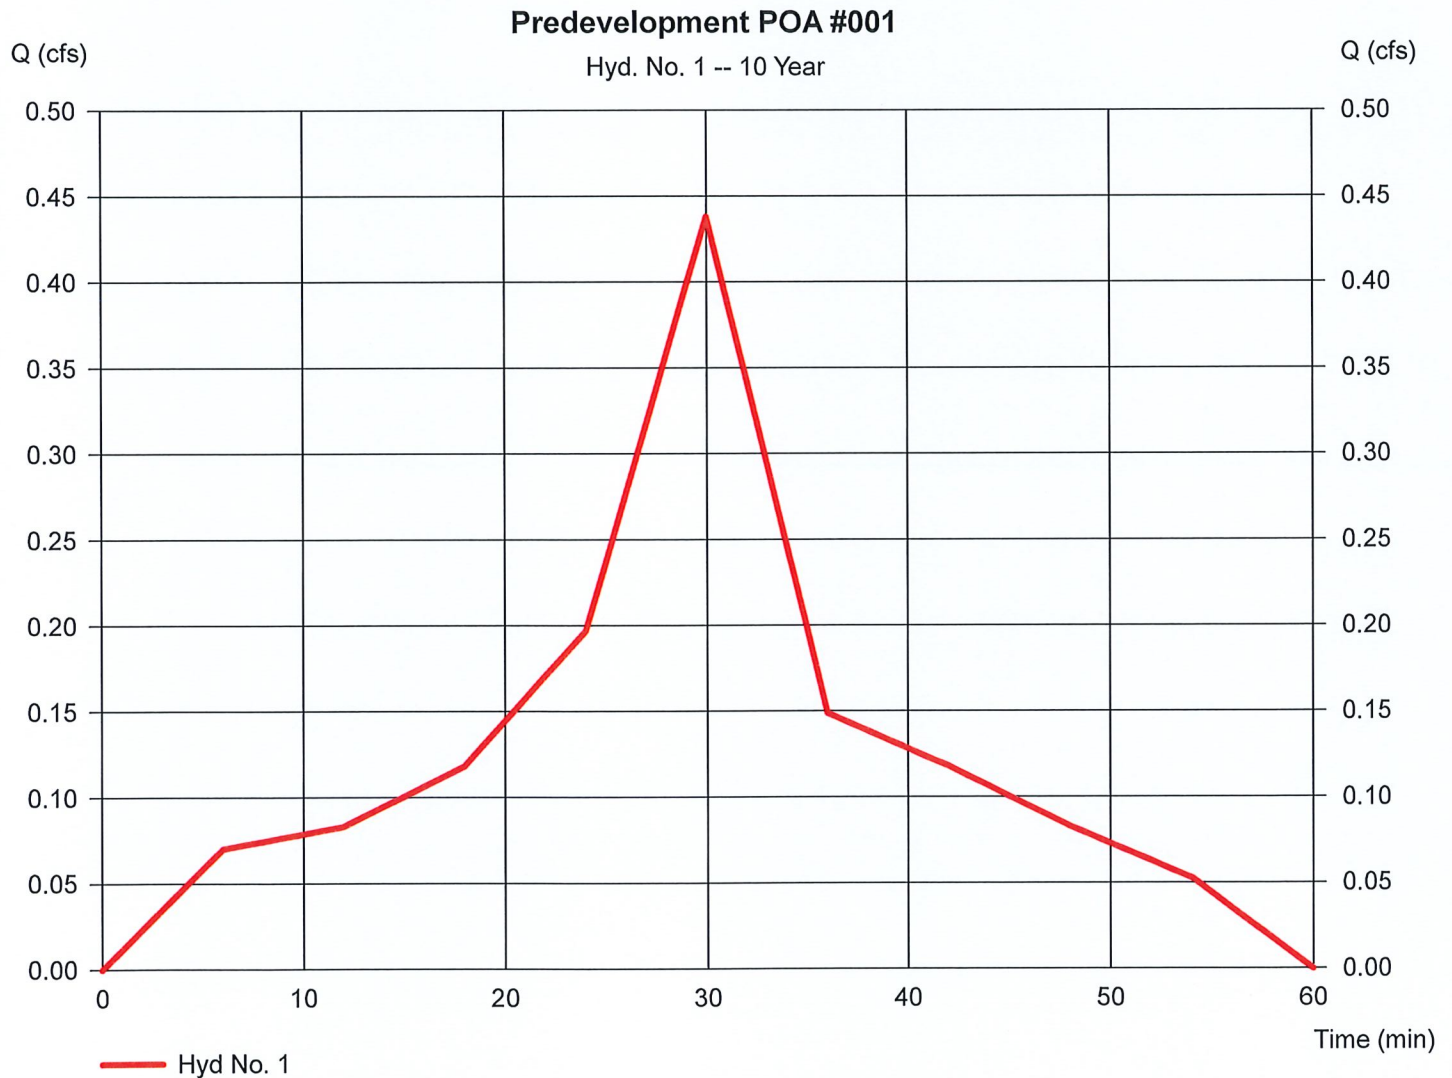

# Hydrograph Report

Hydraflow Hydrographs by Intelisolve v9.1


Wednesday, Dec 24, 2025

## Hyd. No. 2

Post Dev. POA #001

Hydrograph type = Dekalb  
Storm frequency = 10 yrs  
Time interval = 1 min  
Drainage area = 0.237 ac  
Intensity = 6.173 in/hr  
IDF Curve = NOAA Davisville Rd.IDF

Peak discharge = 1.402 cfs  
Time to peak = 30 min  
Hyd. volume = 1,509 cuft  
Runoff coeff. = 0.96  
Tc by User = 6.00 min  
Asc/Rec limb fact = n/a

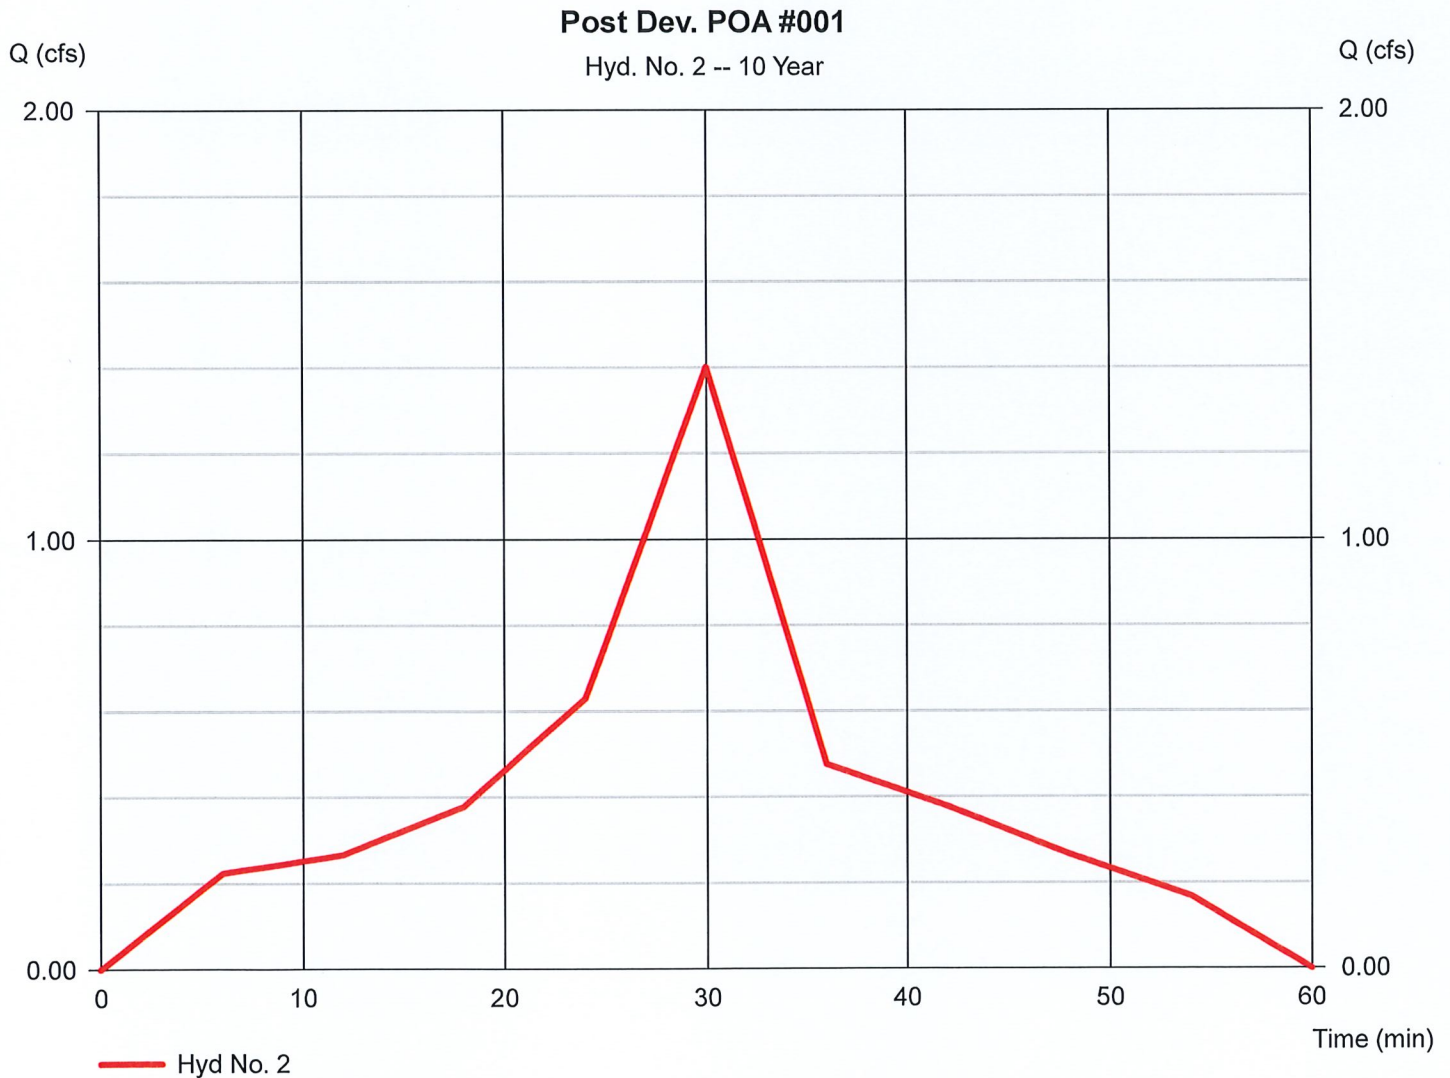



# Hydrograph Report

Hydraflow Hydrographs by Intelisolve v9.1

Wednesday, Dec 24, 2025


## Hyd. No. 4

### SCM #1 Routing

Hydrograph type = Reservoir  
 Storm frequency = 10 yrs  
 Time interval = 1 min  
 Inflow hyd. No. = 2 - Post Dev. POA #001  
 Reservoir name = SCM #1

Peak discharge = 0.299 cfs  
 Time to peak = 46 min  
 Hyd. volume = 1,264 cuft  
 Max. Elevation = 261.05 ft  
 Max. Storage = 1,017 cuft

Storage Indication method used.

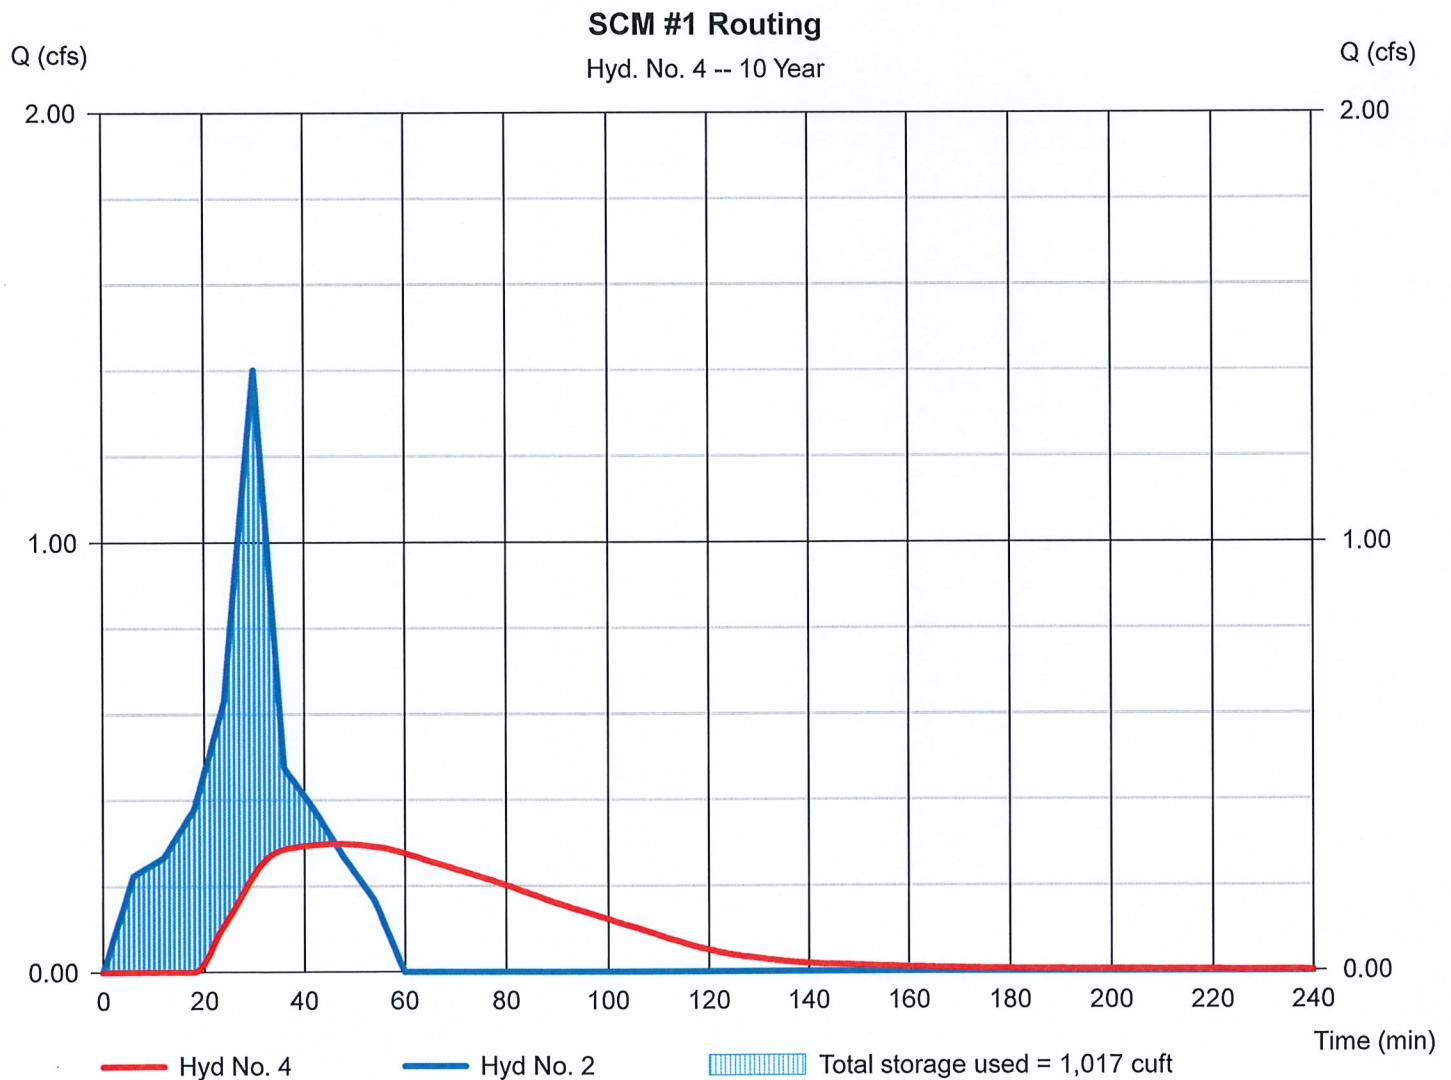

# Hydrograph Summary Report

Hydraflow Hydrographs by Intelisolve v9.1

| Hyd. No.     | Hydrograph type (origin) | Peak flow (cfs) | Time interval (min) | Time to peak (min) | Hyd. volume (cuft)     | Inflow hyd(s) | Maximum elevation (ft) | Total strge used (cuft) | Hydrograph description  |
|--------------|--------------------------|-----------------|---------------------|--------------------|------------------------|---------------|------------------------|-------------------------|-------------------------|
| 1            | Dekalb                   | 0.491           | 1                   | 30                 | 529                    | ----          | -----                  | -----                   | Predevelopment POA #001 |
| 2            | Dekalb                   | 1.572           | 1                   | 30                 | 1,692                  | ----          | -----                  | -----                   | Post Dev. POA #001      |
| 4            | Reservoir                | 0.323           | 1                   | 47                 | 1,447                  | 2             | 261.31                 | 1,144                   | SCM #1 Routing          |
| 25-0507D.gpw |                          |                 |                     |                    | Return Period: 25 Year |               |                        | Wednesday, Dec 24, 2025 |                         |



# Hydrograph Report

Hydraflow Hydrographs by Intelisolve v9.1


Wednesday, Dec 24, 2025

## Hyd. No. 1

Predevelopment POA #001

Hydrograph type = Dekalb  
 Storm frequency = 25 yrs  
 Time interval = 1 min  
 Drainage area = 0.237 ac  
 Intensity = 6.919 in/hr  
 IDF Curve = NOAA Davisville Rd.IDF

Peak discharge = 0.491 cfs  
 Time to peak = 30 min  
 Hyd. volume = 529 cuft  
 Runoff coeff. = 0.3  
 Tc by User = 6.00 min  
 Asc/Rec limb fact = n/a

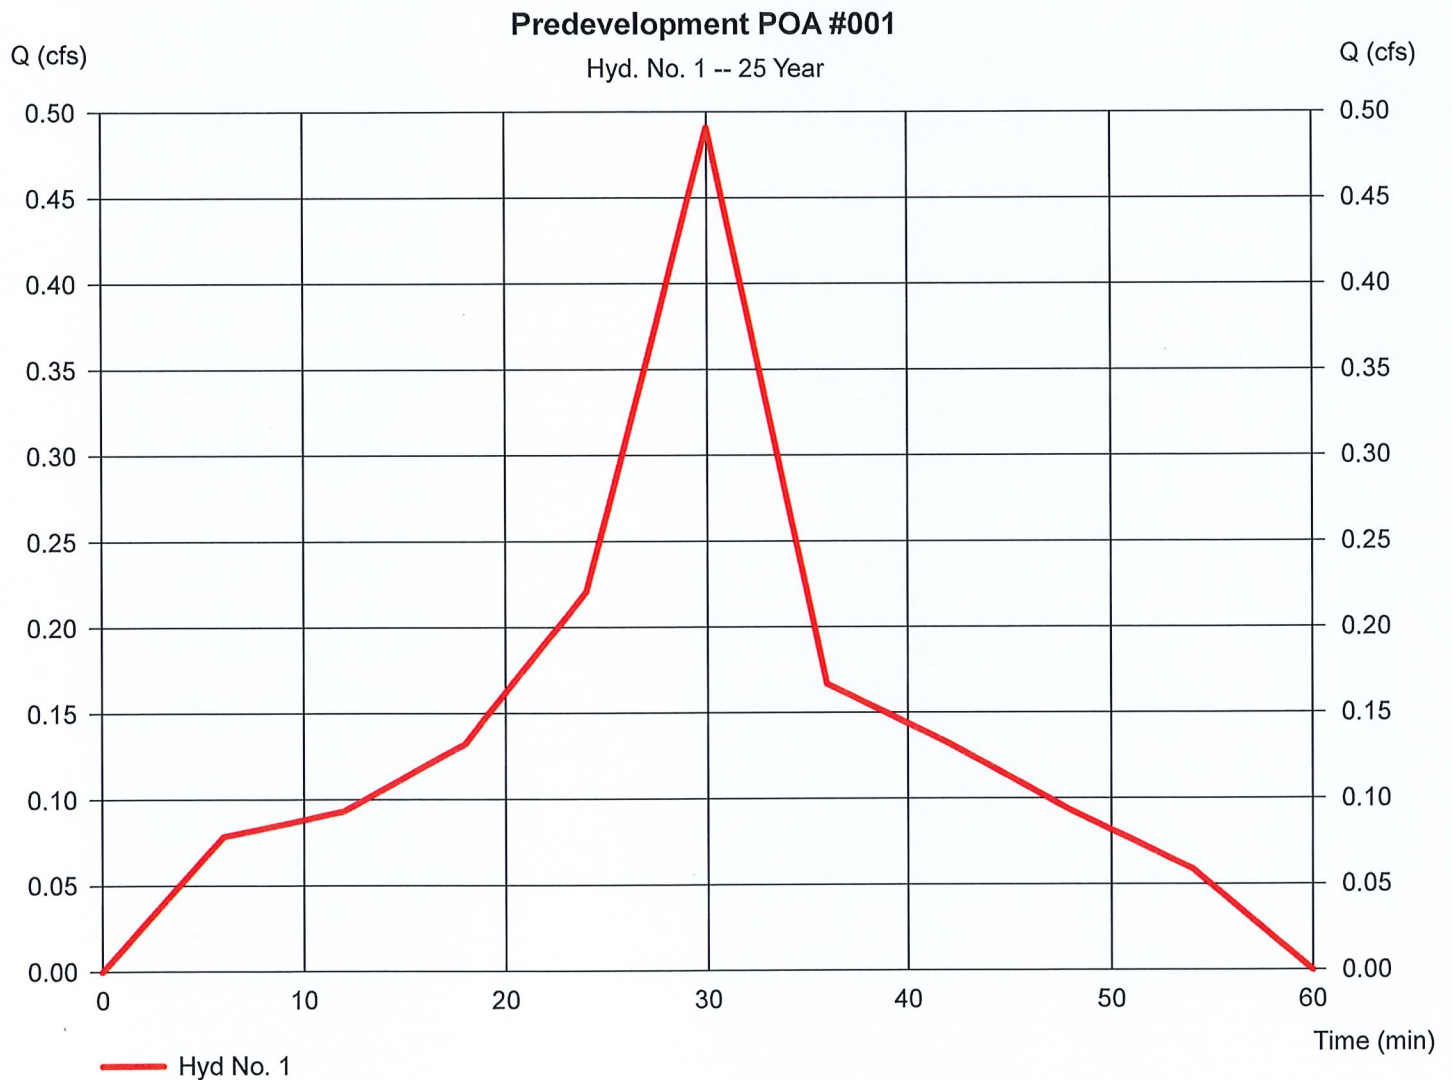

# Hydrograph Report

Hydraflow Hydrographs by Intelisolve v9.1


Wednesday, Dec 24, 2025

## Hyd. No. 2

Post Dev. POA #001

Hydrograph type = Dekalb  
 Storm frequency = 25 yrs  
 Time interval = 1 min  
 Drainage area = 0.237 ac  
 Intensity = 6.919 in/hr  
 IDF Curve = NOAA Davisville Rd.IDF

Peak discharge = 1.572 cfs  
 Time to peak = 30 min  
 Hyd. volume = 1,692 cuft  
 Runoff coeff. = 0.96  
 Tc by User = 6.00 min  
 Asc/Rec limb fact = n/a

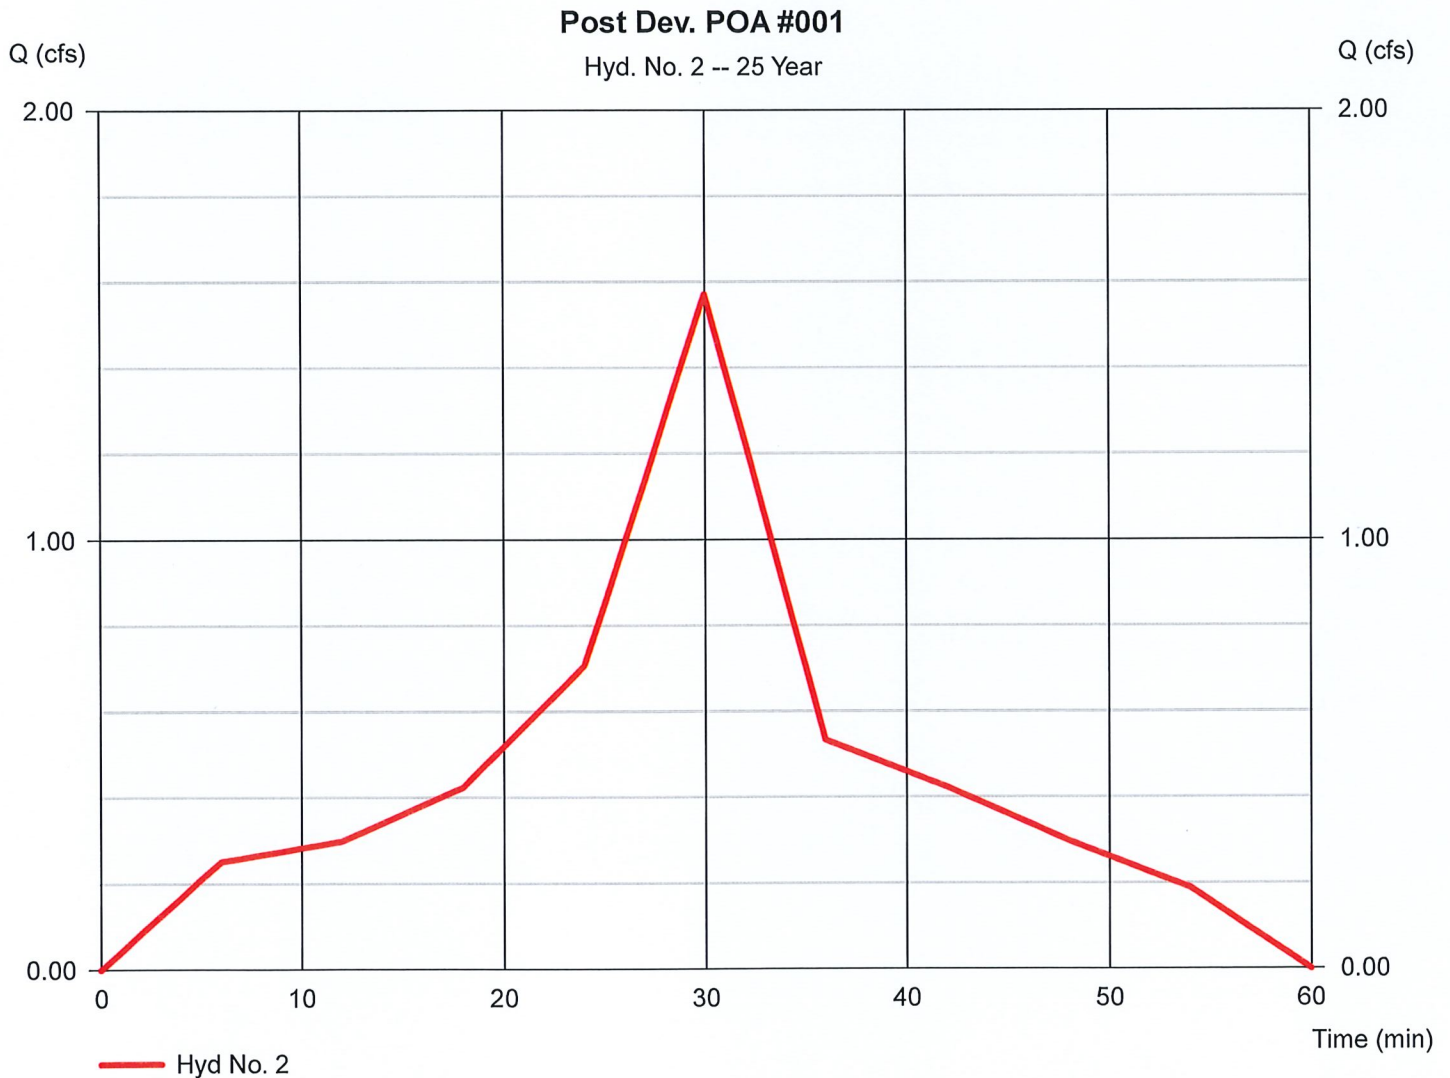



# Hydrograph Report

Hydraflow Hydrographs by Intelisolve v9.1

Wednesday, Dec 24, 2025


## Hyd. No. 4

### SCM #1 Routing

Hydrograph type = Reservoir  
 Storm frequency = 25 yrs  
 Time interval = 1 min  
 Inflow hyd. No. = 2 - Post Dev. POA #001  
 Reservoir name = SCM #1

Peak discharge = 0.323 cfs  
 Time to peak = 47 min  
 Hyd. volume = 1,447 cuft  
 Max. Elevation = 261.31 ft  
 Max. Storage = 1,144 cuft

Storage Indication method used.

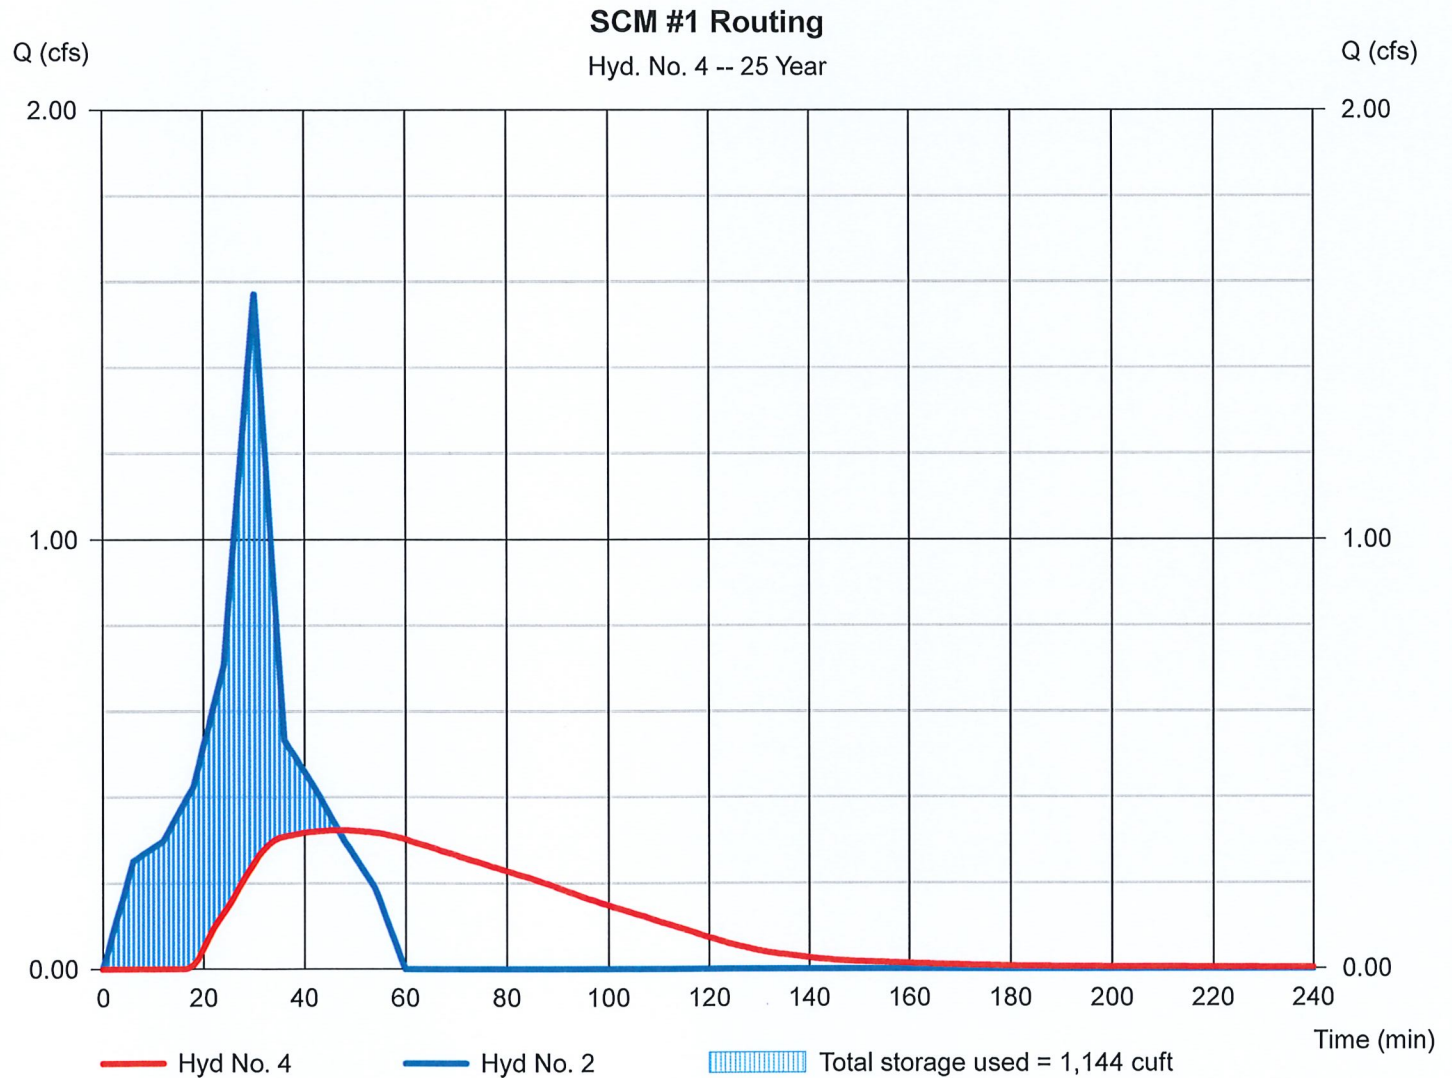

# Hydrograph Summary Report

Hydraflow Hydrographs by Intelisolve v9.1

| Hyd. No.     | Hydrograph type (origin) | Peak flow (cfs) | Time interval (min) | Time to peak (min) | Hyd. volume (cuft)     | Inflow hyd(s) | Maximum elevation (ft) | Total strge used (cuft) | Hydrograph description  |
|--------------|--------------------------|-----------------|---------------------|--------------------|------------------------|---------------|------------------------|-------------------------|-------------------------|
| 1            | Dekalb                   | 0.528           | 1                   | 30                 | 568                    | ----          | -----                  | -----                   | Predevelopment POA #001 |
| 2            | Dekalb                   | 1.690           | 1                   | 30                 | 1,819                  | ----          | -----                  | -----                   | Post Dev. POA #001      |
| 4            | Reservoir                | 0.339           | 1                   | 47                 | 1,574                  | 2             | 261.50                 | 1,234                   | SCM #1 Routing          |
| 25-0507D.gpw |                          |                 |                     |                    | Return Period: 50 Year |               |                        | Wednesday, Dec 24, 2025 |                         |



# Hydrograph Report

Hydraflow Hydrographs by Intelisolve v9.1


Wednesday, Dec 24, 2025

## Hyd. No. 1

Predevelopment POA #001

Hydrograph type = Dekalb  
 Storm frequency = 50 yrs  
 Time interval = 1 min  
 Drainage area = 0.237 ac  
 Intensity = 7.440 in/hr  
 IDF Curve = NOAA Davisville Rd.IDF

Peak discharge = 0.528 cfs  
 Time to peak = 30 min  
 Hyd. volume = 568 cuft  
 Runoff coeff. = 0.3  
 Tc by User = 6.00 min  
 Asc/Rec limb fact = n/a

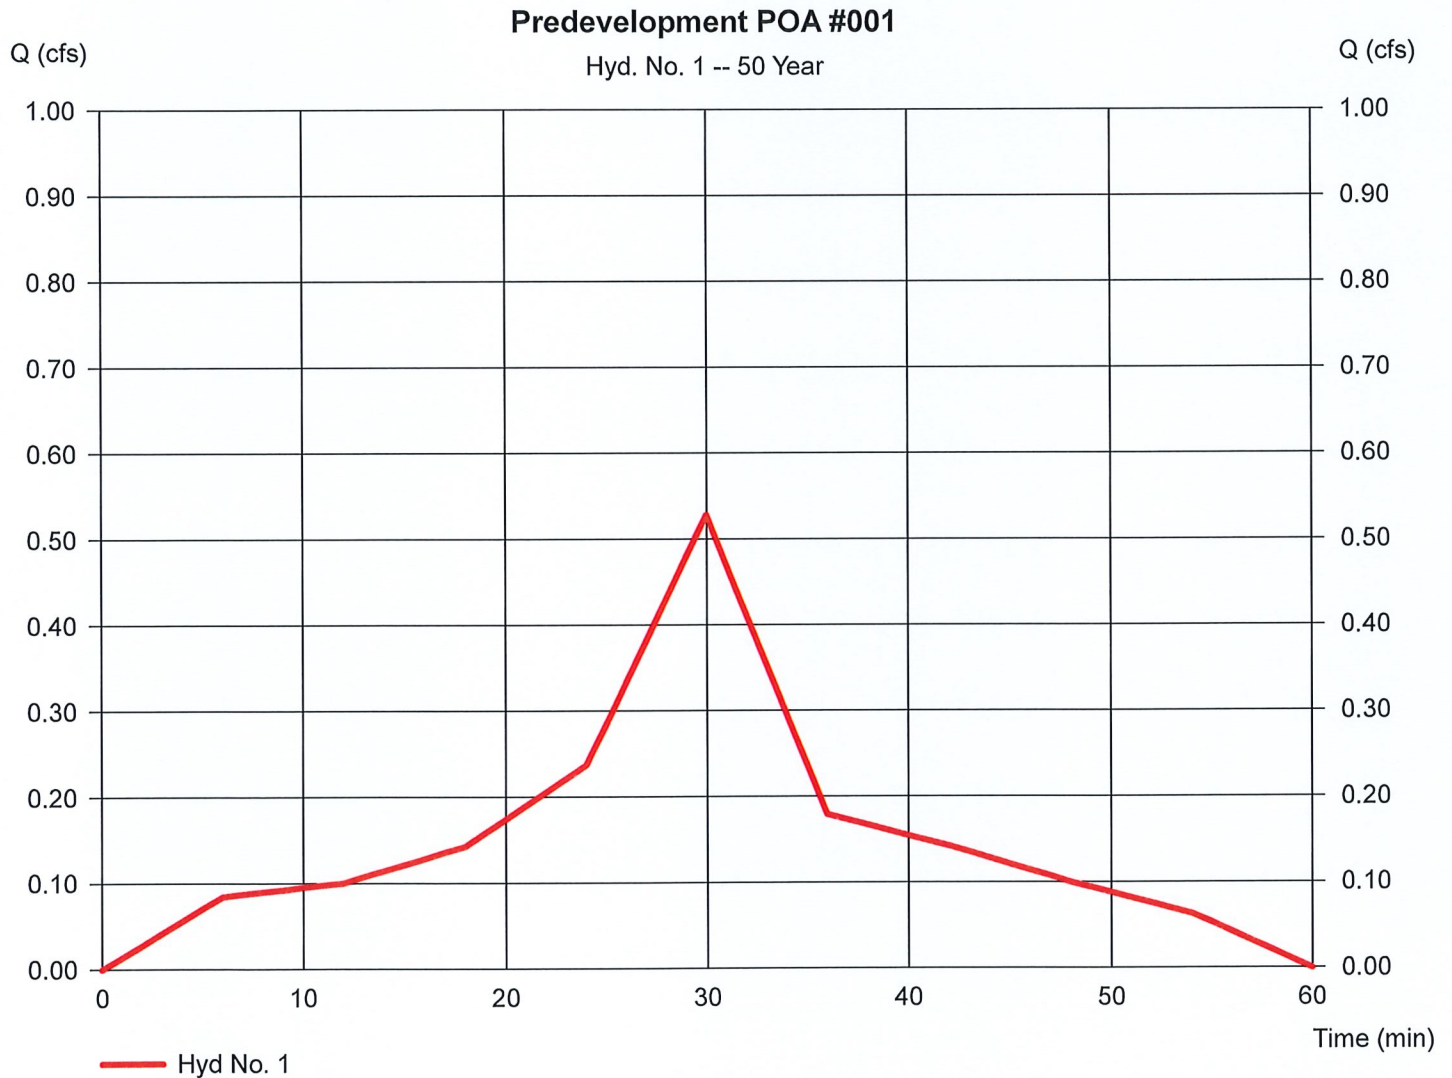

# Hydrograph Report

Hydraflow Hydrographs by Intelisolve v9.1


Wednesday, Dec 24, 2025

## Hyd. No. 2

Post Dev. POA #001

Hydrograph type = Dekalb  
Storm frequency = 50 yrs  
Time interval = 1 min  
Drainage area = 0.237 ac  
Intensity = 7.440 in/hr  
IDF Curve = NOAA Davisville Rd.IDF

Peak discharge = 1.690 cfs  
Time to peak = 30 min  
Hyd. volume = 1,819 cuft  
Runoff coeff. = 0.96  
Tc by User = 6.00 min  
Asc/Rec limb fact = n/a

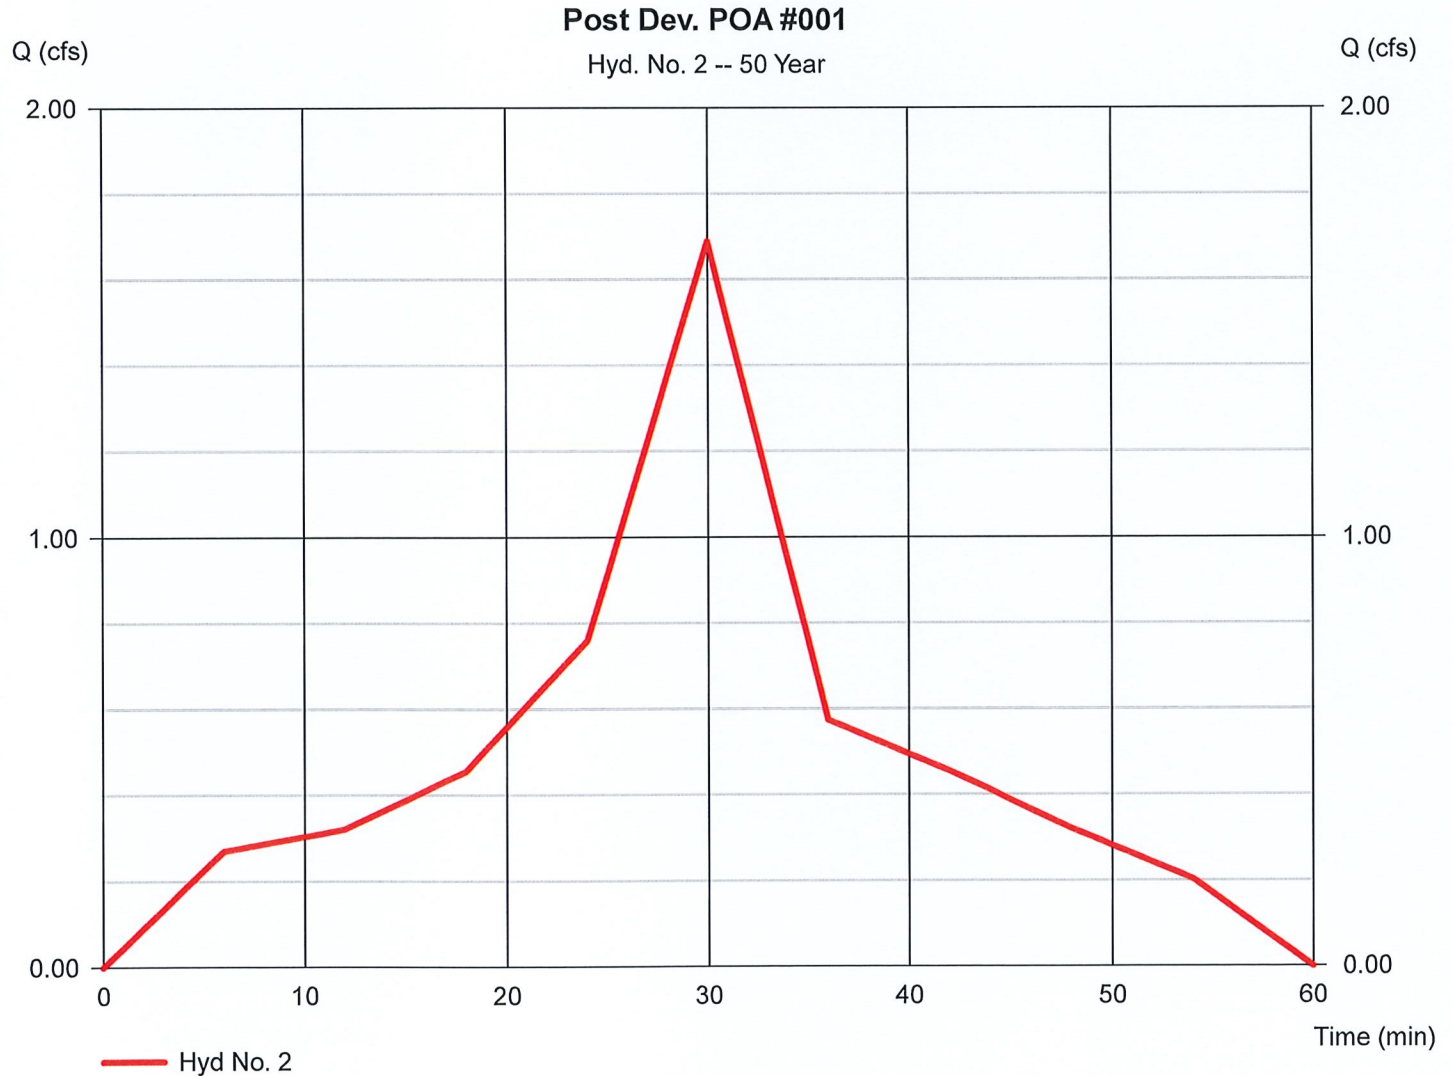



# Hydrograph Report

Hydraflow Hydrographs by Intelisolve v9.1

Wednesday, Dec 24, 2025


## Hyd. No. 4

### SCM #1 Routing

Hydrograph type = Reservoir  
 Storm frequency = 50 yrs  
 Time interval = 1 min  
 Inflow hyd. No. = 2 - Post Dev. POA #001  
 Reservoir name = SCM #1

Peak discharge = 0.339 cfs  
 Time to peak = 47 min  
 Hyd. volume = 1,574 cuft  
 Max. Elevation = 261.50 ft  
 Max. Storage = 1,234 cuft

Storage Indication method used.

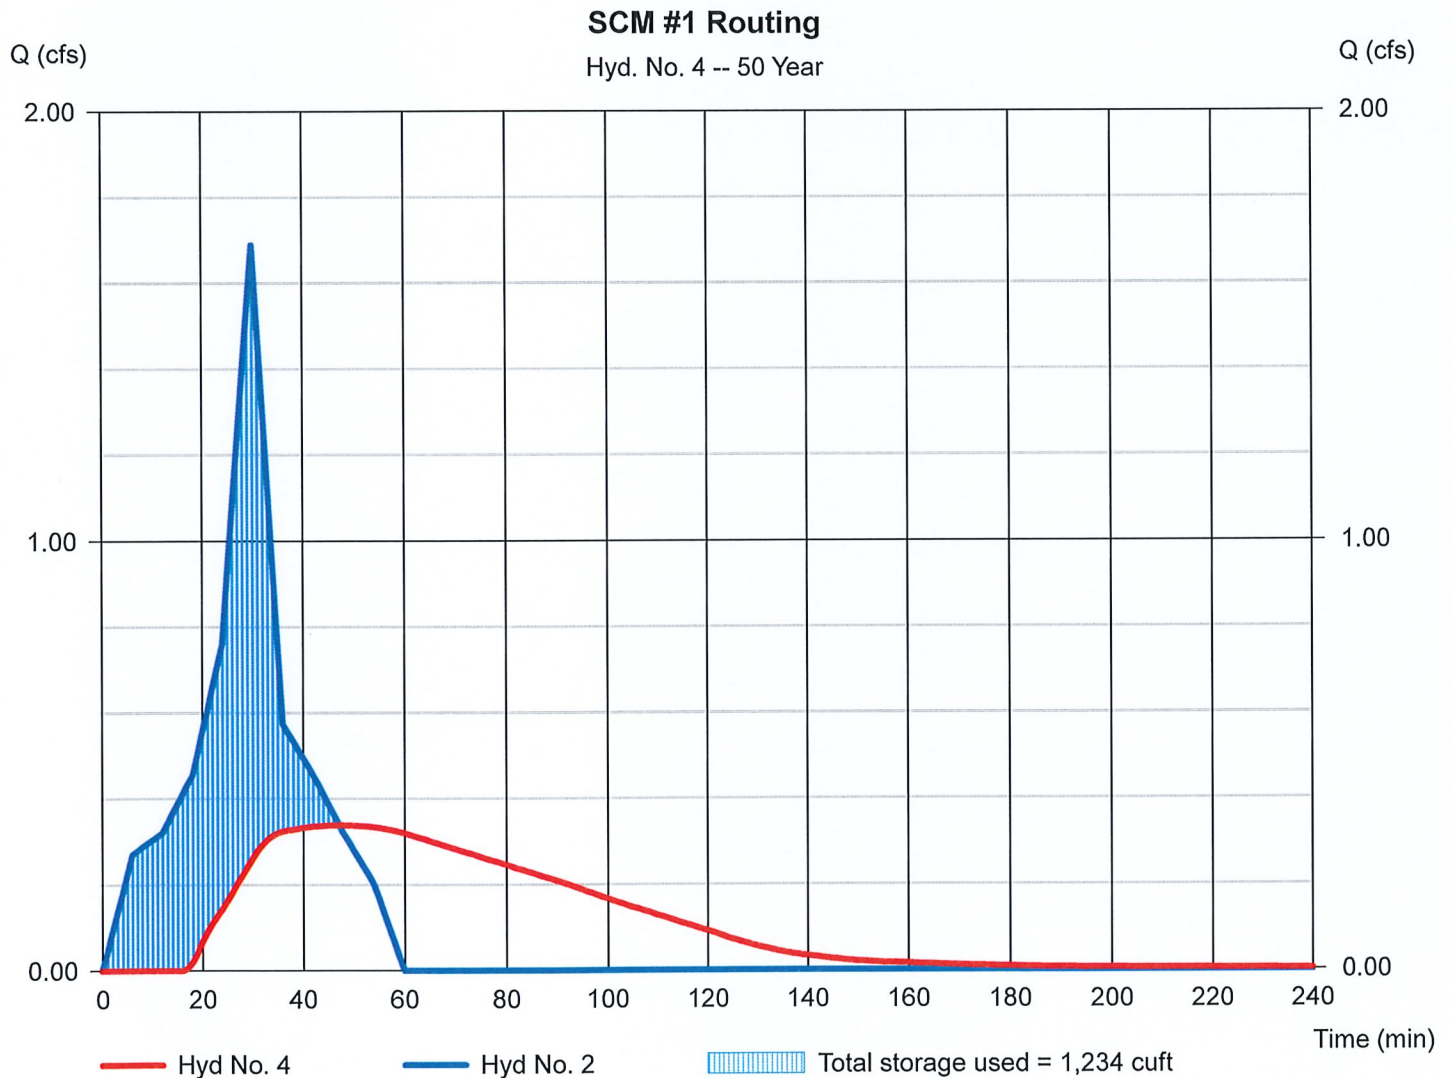

# Hydrograph Summary Report

Hydraflow Hydrographs by Intelisolve v9.1

| Hyd. No.     | Hydrograph type (origin) | Peak flow (cfs) | Time interval (min) | Time to peak (min) | Hyd. volume (cuft)      | Inflow hyd(s) | Maximum elevation (ft) | Total strge used (cuft) | Hydrograph description  |
|--------------|--------------------------|-----------------|---------------------|--------------------|-------------------------|---------------|------------------------|-------------------------|-------------------------|
| 1            | Dekalb                   | 0.565           | 1                   | 30                 | 608                     | ----          | -----                  | -----                   | Predevelopment POA #001 |
| 2            | Dekalb                   | 1.807           | 1                   | 30                 | 1,945                   | ----          | -----                  | -----                   | Post Dev. POA #001      |
| 4            | Reservoir                | 0.351           | 1                   | 48                 | 1,700                   | 2             | 261.69                 | 1,326                   | SCM #1 Routing          |
| 25-0507D.gpw |                          |                 |                     |                    | Return Period: 100 Year |               |                        | Wednesday, Dec 24, 2025 |                         |



# Hydrograph Report

Hydraflow Hydrographs by Intelisolve v9.1


Wednesday, Dec 24, 2025

## Hyd. No. 1

Predevelopment POA #001

Hydrograph type = Dekalb  
 Storm frequency = 100 yrs  
 Time interval = 1 min  
 Drainage area = 0.237 ac  
 Intensity = 7.954 in/hr  
 IDF Curve = NOAA Davisville Rd.IDF

Peak discharge = 0.565 cfs  
 Time to peak = 30 min  
 Hyd. volume = 608 cuft  
 Runoff coeff. = 0.3  
 Tc by User = 6.00 min  
 Asc/Rec limb fact = n/a

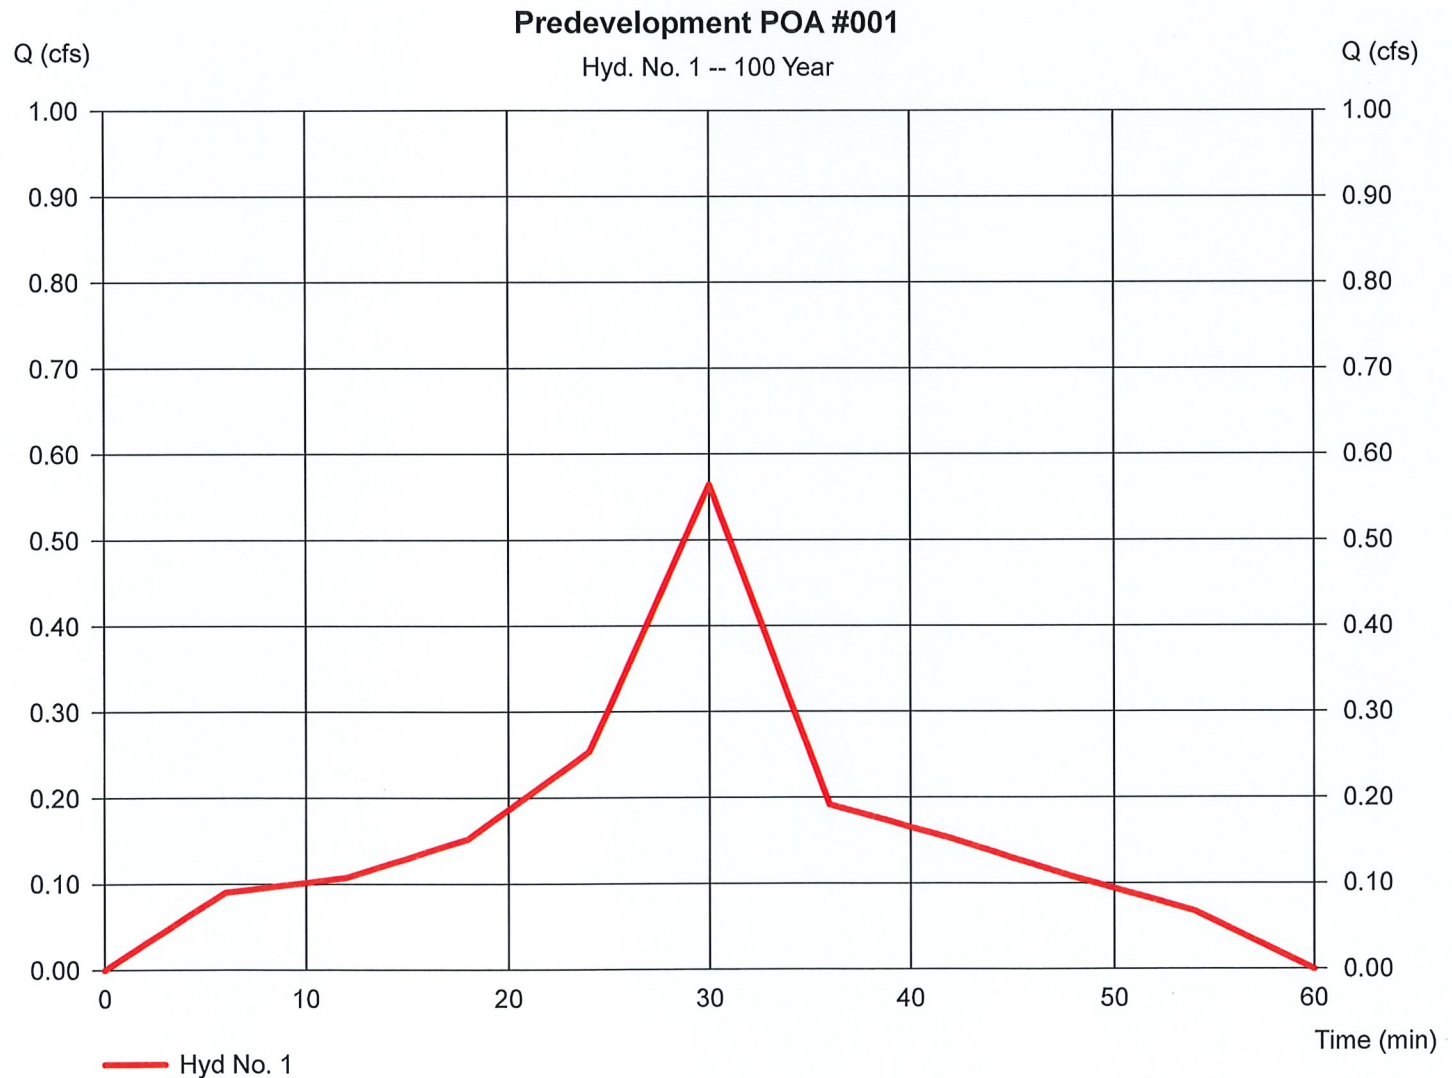

# Hydrograph Report

Hydraflow Hydrographs by Intelisolve v9.1


Wednesday, Dec 24, 2025

## Hyd. No. 2

Post Dev. POA #001

Hydrograph type = Dekalb  
 Storm frequency = 100 yrs  
 Time interval = 1 min  
 Drainage area = 0.237 ac  
 Intensity = 7.954 in/hr  
 IDF Curve = NOAA Davisville Rd.IDF

Peak discharge = 1.807 cfs  
 Time to peak = 30 min  
 Hyd. volume = 1,945 cuft  
 Runoff coeff. = 0.96  
 Tc by User = 6.00 min  
 Asc/Rec limb fact = n/a

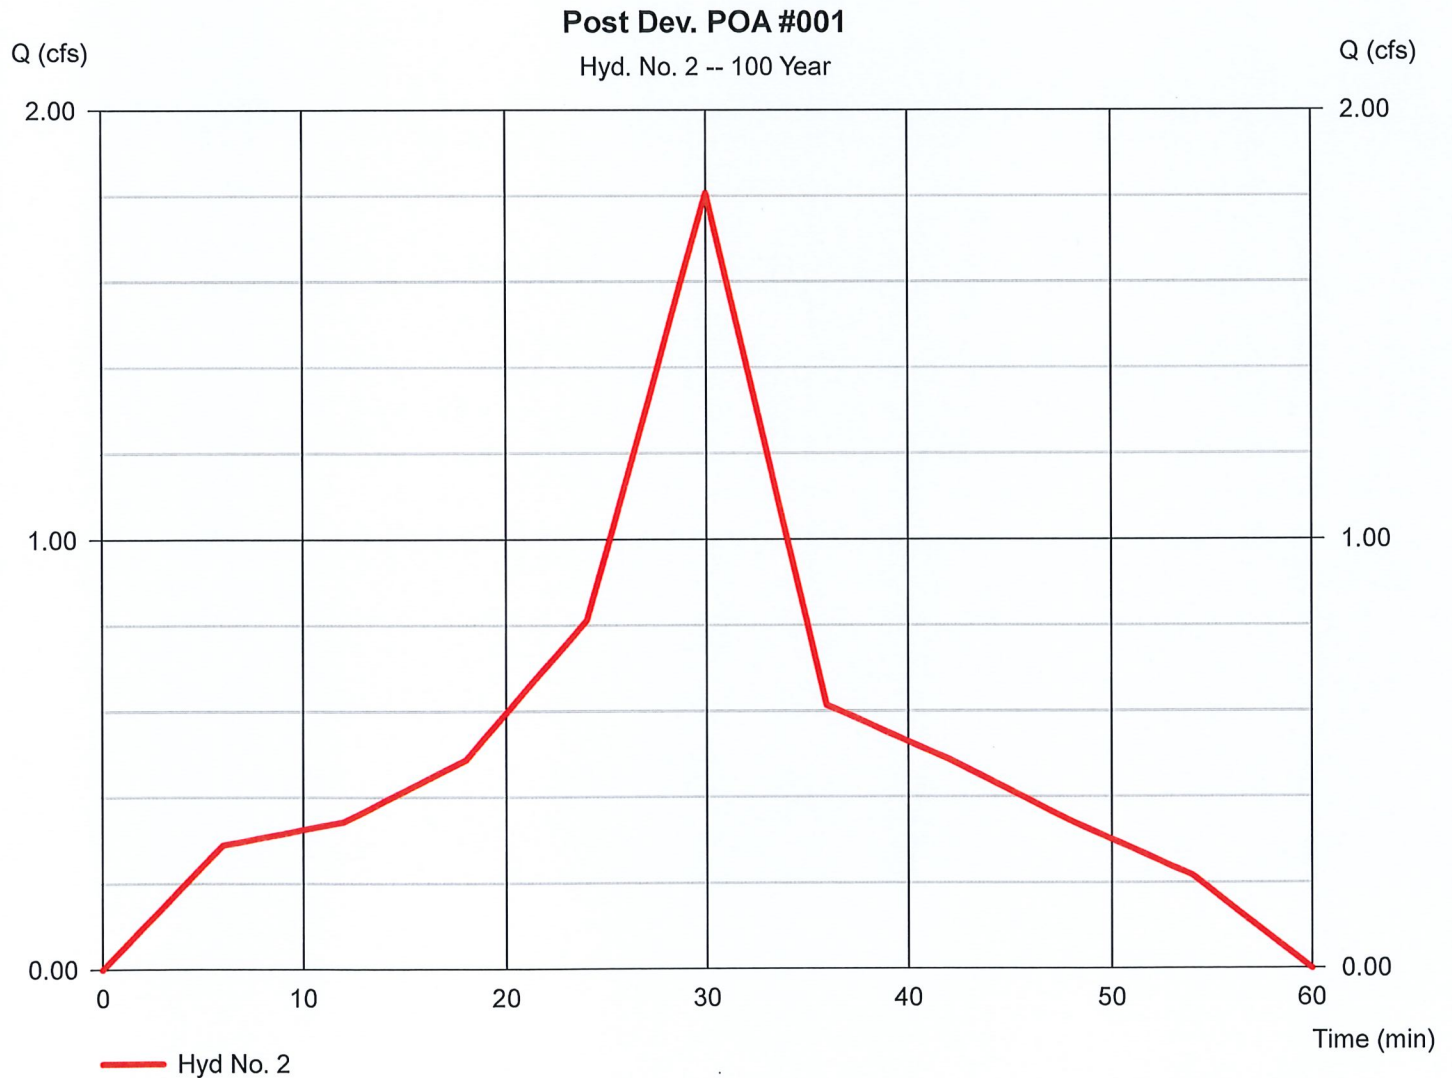



# Hydrograph Report

Hydraflow Hydrographs by Intelisolve v9.1


Wednesday, Dec 24, 2025

## Hyd. No. 4

### SCM #1 Routing

|                 |                          |                |              |
|-----------------|--------------------------|----------------|--------------|
| Hydrograph type | = Reservoir              | Peak discharge | = 0.351 cfs  |
| Storm frequency | = 100 yrs                | Time to peak   | = 48 min     |
| Time interval   | = 1 min                  | Hyd. volume    | = 1,700 cuft |
| Inflow hyd. No. | = 2 - Post Dev. POA #001 | Max. Elevation | = 261.69 ft  |
| Reservoir name  | = SCM #1                 | Max. Storage   | = 1,326 cuft |

Storage Indication method used.

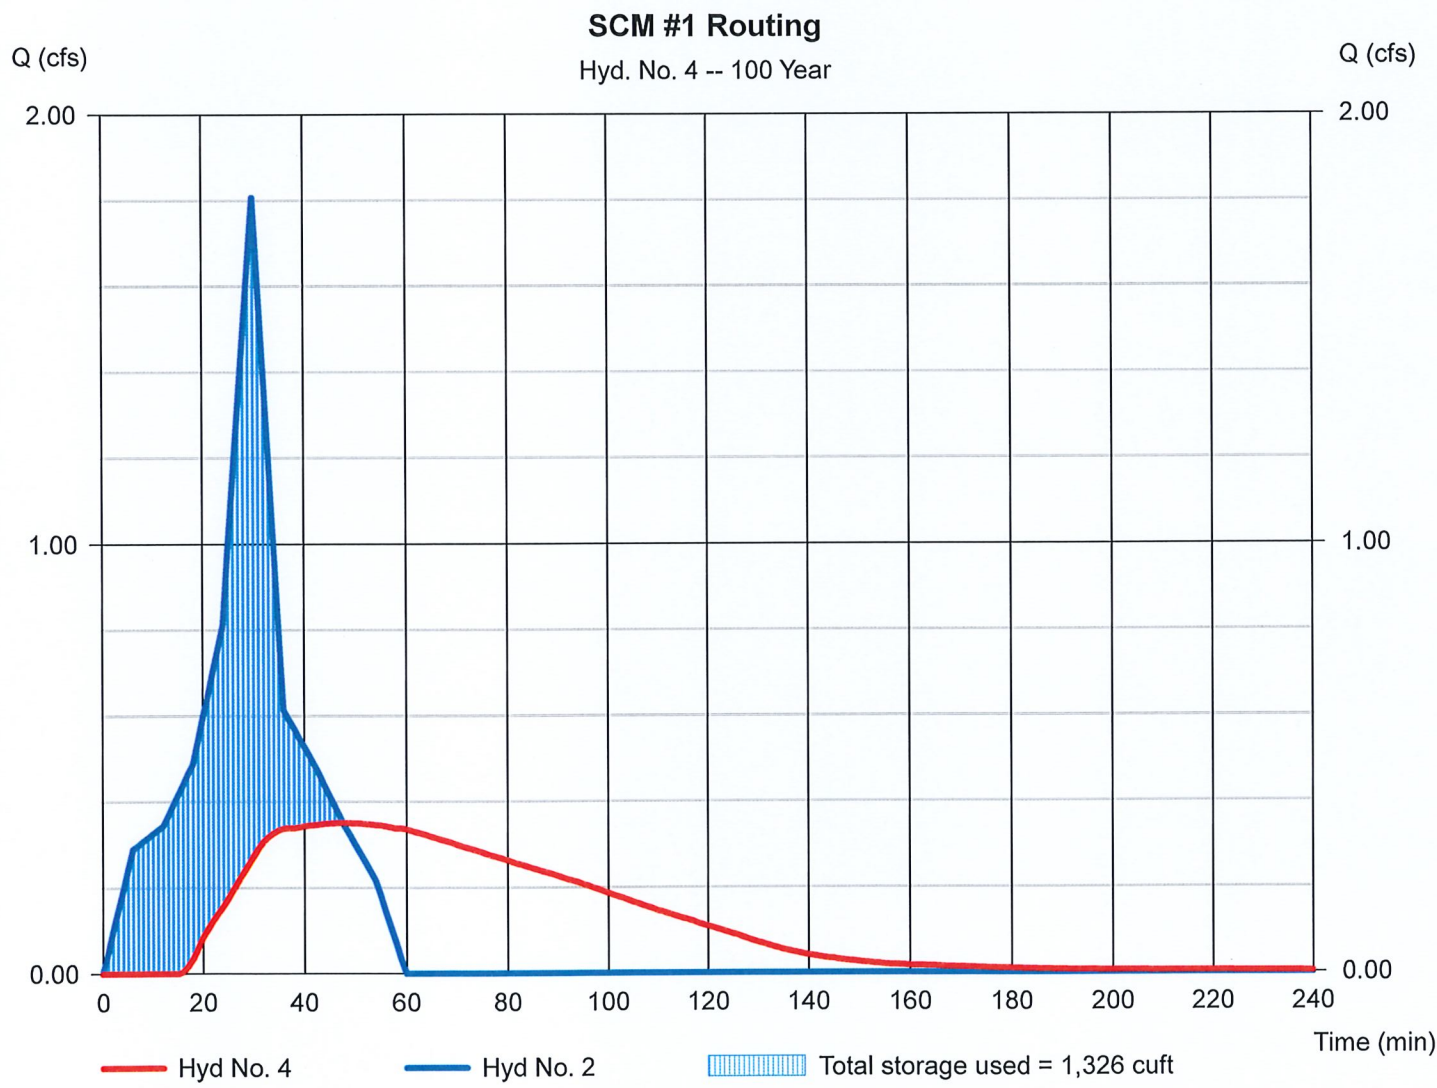

# Hydraflow Rainfall Report

Hydraflow Hydrographs by Intelisolve v9.1

Wednesday, Dec 24, 2025

| Return Period (Yrs) | Intensity-Duration-Frequency Equation Coefficients (FHA) |         |        |       |
|---------------------|----------------------------------------------------------|---------|--------|-------|
|                     | B                                                        | D       | E      | (N/A) |
| 1                   | 52.9322                                                  | 12.6000 | 0.8896 | ----- |
| 2                   | 62.2618                                                  | 12.9000 | 0.8798 | ----- |
| 3                   | 0.0000                                                   | 0.0000  | 0.0000 | ----- |
| 5                   | 63.8911                                                  | 12.7000 | 0.8340 | ----- |
| 10                  | 62.8636                                                  | 12.2000 | 0.7999 | ----- |
| 25                  | 58.2993                                                  | 11.3000 | 0.7476 | ----- |
| 50                  | 51.5586                                                  | 10.1000 | 0.6966 | ----- |
| 100                 | 47.5005                                                  | 9.2000  | 0.6567 | ----- |

File name: NOAA Davisville Rd.IDF

$$\text{Intensity} = B / (T_c + D)^E$$

| Return Period (Yrs) | Intensity Values (in/hr) |      |      |      |      |      |      |      |      |      |      |      |
|---------------------|--------------------------|------|------|------|------|------|------|------|------|------|------|------|
|                     | 5 min                    | 10   | 15   | 20   | 25   | 30   | 35   | 40   | 45   | 50   | 55   | 60   |
| 1                   | 4.13                     | 3.30 | 2.77 | 2.39 | 2.10 | 1.88 | 1.70 | 1.56 | 1.44 | 1.33 | 1.25 | 1.17 |
| 2                   | 4.92                     | 3.96 | 3.33 | 2.88 | 2.54 | 2.28 | 2.07 | 1.90 | 1.75 | 1.63 | 1.52 | 1.43 |
| 3                   | 0.00                     | 0.00 | 0.00 | 0.00 | 0.00 | 0.00 | 0.00 | 0.00 | 0.00 | 0.00 | 0.00 | 0.00 |
| 5                   | 5.82                     | 4.73 | 4.00 | 3.49 | 3.10 | 2.79 | 2.54 | 2.34 | 2.17 | 2.03 | 1.90 | 1.79 |
| 10                  | 6.46                     | 5.27 | 4.48 | 3.91 | 3.48 | 3.15 | 2.88 | 2.66 | 2.47 | 2.31 | 2.17 | 2.05 |
| 25                  | 7.23                     | 5.92 | 5.06 | 4.44 | 3.98 | 3.61 | 3.31 | 3.07 | 2.86 | 2.69 | 2.53 | 2.40 |
| 50                  | 7.78                     | 6.37 | 5.46 | 4.81 | 4.32 | 3.94 | 3.63 | 3.37 | 3.16 | 2.97 | 2.81 | 2.67 |
| 100                 | 8.32                     | 6.82 | 5.86 | 5.18 | 4.67 | 4.27 | 3.95 | 3.68 | 3.45 | 3.26 | 3.09 | 2.94 |

Tc = time in minutes. Values may exceed 60.

Precip. file name: Philadelphia.pcp

| Storm Distribution | Rainfall Precipitation Table (in) |      |      |      |       |       |       |        |
|--------------------|-----------------------------------|------|------|------|-------|-------|-------|--------|
|                    | 1-yr                              | 2-yr | 3-yr | 5-yr | 10-yr | 25-yr | 50-yr | 100-yr |
| SCS 24-hour        | 2.68                              | 3.23 | 0.00 | 4.06 | 4.74  | 5.74  | 6.58  | 7.49   |
| SCS 6-Hr           | 1.86                              | 2.25 | 0.00 | 2.81 | 3.26  | 3.90  | 4.41  | 4.95   |
| Huff-1st           | 0.00                              | 0.00 | 0.00 | 0.00 | 0.00  | 0.00  | 0.00  | 0.00   |
| Huff-2nd           | 0.00                              | 0.00 | 0.00 | 0.00 | 0.00  | 0.00  | 0.00  | 0.00   |
| Huff-3rd           | 0.00                              | 0.00 | 0.00 | 0.00 | 0.00  | 0.00  | 0.00  | 0.00   |
| Huff-4th           | 0.00                              | 0.00 | 0.00 | 0.00 | 0.00  | 0.00  | 0.00  | 0.00   |
| Huff-Indy          | 0.00                              | 0.00 | 0.00 | 0.00 | 0.00  | 0.00  | 0.00  | 0.00   |
| Custom             | 0.00                              | 0.00 | 0.00 | 0.00 | 0.00  | 0.00  | 0.00  | 0.00   |





***Section E:***  
***Operation and Maintenance Notes***





### **Post-Construction Maintenance Program:**

The applicant, its assigns shall be responsible for the maintenance and care of the Underground Basin, Pervious Pavement and inlet collection system.

All BMP's outlined below require yearly inspection and maintenance to ensure they are functioning as designed. More frequent inspection and maintenance may be required if listed as such on the BMP's specific maintenance notes. Maintenance of the entire storm system will include removal of any debris and flushing of the system. An inspection report should be provided by a creditable Engineering Firm under the direction of a Licensed Engineer. The owners, their successors, or its assigns shall assume all responsibility for the cost associated with the inspection, cleaning of the system, engineering fees and ultimately any costs associated with recommended repairs and/or replacement of said facilities. Copies of the inspection report shall be forwarded to the applicable municipality for review and record keeping with State regulations.

### **BMP Operation and Maintenance Notes:**

- During the construction phase of the project, the permittee shall be responsible for the proper construction, stabilization and maintenance of all erosion and sedimentation control measures. The permittee shall also be responsible for the proper construction, operation and maintenance of all post construction stormwater management BMPs identified in the PCSWM plan. The applicant, its assigns will assume responsibility for the operation and maintenance responsibilities of all post construction stormwater management BMPs.
- All inspections of post construction stormwater management BMPs shall be performed by the appointed representative of the Township. The operation and maintenance requirements for the post construction stormwater management BMPs proposed for this project include the following:

#### **Maintenance of the storm sewer collection system: (After each runoff event)**

- The owner, its assigns shall be responsible to ensure that the storm sewer collection and lawn drain system is free and clear of any debris. The system shall be inspected after each runoff event and cleaned if required.

#### **Maintenance of the underground detention facilities: (After each runoff event)**

- The owner, its assigns shall be responsible to ensure that the underground detention facilities are free and clear of any debris. The system shall be inspected after each runoff event and cleaned if required. Quarterly flushing of the system shall be done to ensure the system is free and clear of any sediment and debris.



**Maintenance of the Pervious Paving areas: (Bi-annually)**

- The pervious paving areas shall be vacuumed at least twice a year. The owner, its assigns shall be responsible to ensure that the pervious paving areas do not become clogged with fine sediments. Any soil deposited on the pavement shall be removed and vacuumed immediately. The pervious paving areas SHALL NOT be used for landscaping staging as any mulch/sand/or other fine materials placed upon the paving may clog the system. All inlets draining to the areas of pervious paving shall be inspected at least twice a year for clogging and/or debris. If encountered, such debris shall be removed from the inlets immediately. During winter months, sand or cinders SHALL NOT be used for snow clearing. Snow plowing is allowed provided it is done carefully with the snow blade set slightly higher than usual, about 1-inch. Salt is acceptable for use.



**GILMORE & ASSOCIATES, INC.**  
ENGINEERING & CONSULTING SERVICES

January 20, 2026

File No. 25-01135

Paul E. Purtell, Code Enforcement Director  
Upper Moreland Township  
117 Park Avenue  
Willow Grove, PA 19090-3215

Reference: 601 Davisville Road  
TMP #: 59-00-04579-00-6  
Waiver of Land Development

Dear Paul:

Pursuant to your request, Gilmore & Associates, Inc. has reviewed the plans for the above-referenced project. Upon review of the plan, we offer the following comments:

I. Submission

- A. Land Development Waiver Plan prepared by Woodrow & Associates, Inc. (Woodrow), consisting of 7 sheets, dated January 5, 2026.
- B. Post-Construction Stormwater Management Report prepared by Woodrow, dated December 2025.
- C. Letter requesting waiver of land development prepared by Kaplin Stewart, dated January 5, 2025.

II. General

The subject property is located at 601 Davisville Road which is between New Street and Ball Road and within the Commercial Core (CC) Zoning District. The 6.18 acre property currently contains an ±82,000 S.F. industrial building and shared driveway access to Davisville Road. The existing building users are a dog sports club; office furniture manufacturer and dealer; packaging printing; and tire, rubber, and plastics equipment supplier.

The Applicant has filed a Conditional Use Application to permit an auto repair facility (Use B-3) with accessory office and parts storage uses. Approximately 17,013 S.F. for the automotive service center, 8,594 S.F. for office space, and 32,560 S.F. for parts will be allocated for the proposed conditional use. The remaining 20,785 S.F. of the existing building will continue to be occupied by the dog sports club (Y2K9). An additional net 13 parking spaces and vehicle storage spaces are proposed to be constructed adjacent to the existing parking behind the building. The front loading spaces are to be improved without changing the layout. Lastly, vehicle entrances for the repair shop will be integrated along the rear of the building. Stormwater runoff from the proposed additional 10,307 square feet of impervious surface is proposed to be managed via an underground detention basin. Public water and sewer serves this property.

---

401 Plymouth Road | Suite 150 | Plymouth Meeting, PA 19462 | Phone: 610-489-4949 | Fax: 610-489-8447

---

Gilmore & Associates, Inc.  
Building on a Foundation of Excellence  
[www.gilmore-assoc.com](http://www.gilmore-assoc.com)



III. Review Comments

A. Conditional Use

Pursuant to Decision & Order dated December 1, 2025, the Board of Commissioners granted conditional use approval for the project. After review of the submitted plans against the Conditions of Approval found in the Order, we have no plan comments related to compliance with the Conditional Use approval.

B. Waiver of Land Development

We note the submission contains a letter from Kaplin Stewart dated January 5, 2026 requesting that the application be processed as a waiver of land development and we have reviewed the plan as such. If the Commissioners do not choose to grant the waiver request, we reserve the right to perform a full review of the plans with respect to the requirements and provisions of the Township's Subdivision & Land Development Ordinance (SALDO).

1. Verify the existing on-site parking spaces listed on Sheet 2 as the quantity listed seems low.
2. We suggest using wheel stops on the eastern parking/storage spaces along the retaining wall.
3. A review of the retaining wall design will be done prior to the issuance of a building permit. Provide calculations that are project specific and are consistent with the design drawings and specifications. All pertinent loads and parameters that will impact the design and performance of the retaining wall.
4. At a site meeting in December, we discussed planting of a ground cover along Davisville Road that would serve to screen the loading area in front of the building. Two street trees are proposed along Davisville Road, but it is unclear if the ground cover component will be incorporated.
5. We recommend that an elevation cross section be included in the plan set that depicts the level of screening that will be provided by the arborvitae and fence combination at the top of the retaining wall.
6. The Applicant is responsible for obtaining all outside agency approvals which may be required for the project and providing proof of receipt to the Township prior to the issuance of a building permit. Including, but not limited to: Township Fire Marshal, Township Traffic Consultant, PennDOT, etc.

C. Stormwater Management Ordinance


The site is located within the Pennypack Watershed. This application satisfies all requirements and provisions of the current Upper Moreland Stormwater Management Ordinance with the following exceptions:

1. §287-5 While this chapter is considered part of the Township's Subdivision and Land Development Ordinance, all regulated activities are subject to this chapter, whether or not those activities constitute subdivision or land development. Since there is a proposed net increase of 10,307 square feet of impervious surface, this project is **not exempt** from this chapter.

2. §287-13.H Plan and profile drawings of all SWM BMPs, including drainage structures and pipes.
3. §287-17.2 The developer shall be responsible for providing as-build plans of all SWM BMPs included in the approved SWM site plan. The as-build plans and an explanation of any discrepancies with the construction plans shall be submitted to the Township.
4. §287-18.S Storm sewers must be able to convey proposed conditions' runoff from a ten-year design storm without surcharging inlets. Demonstrate that the additional flows will not surcharge the existing on-site and Davisville Road inlets.
5. Show the location of the topsoil pile on the Erosion and Sedimentation Control Plan. As stated in the Post-Construction Stormwater Management Report, the pervious paving areas shall not be used for staging of fine materials.
6. The plan proposes the underground stormwater management basin to tie into an existing 12"x18" Corrugated Metal Pipe that runs underneath the existing building and eventually discharges to Davisville Road. We recommend that the existing line be televised to evaluate the existing condition and the information from that investigation be shared with the Township Engineer.
7. The Applicant will be required to enter into a Stormwater Ownership & Maintenance Agreement with the Township for the proposed stormwater facilities. The agreement will be drafted by the Township Solicitor and executed at the direction of the Township Code Enforcement Department. The General Plan Notes on Sheet 5 of 7 should be expanded to include a project specific maintenance and inspection schedule for the underground stormwater basin. Further, the schedule should state that the required inspections are to be completed by the Applicant and the findings of such transmitted to the Township.

If you have any questions regarding the above, please contact this office.

Sincerely,

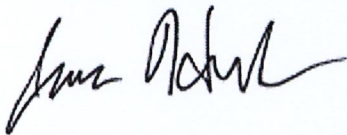

James J. Hersh, P.E.  
Vice President  
Gilmore & Associates, Inc.

BMN/JH

cc: Patrick Stasio, Township Manager  
Sean Kilkenny, Esq., Township Solicitor  
Craig Lewis, Esq, Kaplin Stewart  
Bianca Nitica, P.E., Gilmore & Associates, Inc.  
Robert Jordan, Woodrow & Associates  
Fred Beans, Applicant



# TOWNSHIP of UPPER MORELAND

Montgomery County, Pennsylvania

117 Park Avenue, Willow Grove, PA 19090-3215

Telephone (215) 659-3100 / Fax (215) 659-7363

## COMMISSIONERS

KIP McFATRIDGE

*President*

SUSAN WORTH-LAMANNA

*Vice President*

SARAH BYRNES

DEMOND MULLEN

BENJAMIN W. OLSZEWSKI

SANDRA RICHMAN

JAY SILVERMAN



## OFFICIALS

PATRICK T. STASIO

*Township Manager*

JOHN D. BATES

*Assistant Township Manager/*

*Director of Finance*

ALEX H. LEVY

*Township Treasurer*

SEAN P. KILKENNY, ESQ.

*Township Solicitor*

## Agenda Summary

### Community Development Committee Meeting – February 9, 2026

|                              |   |
|------------------------------|---|
| <b>Agenda Item:</b>          | <b>3930 Commerce Avenue Land Development Waiver Request</b>   |
| <b>Prepared By:</b>          | Paul E. Purtell, Director of Code Enforcement   |
| <b>Attachments:</b>          | Request letter, associated documents, plans, Twp Consultant review letters   |
| <b>Background/Analysis:</b>  | The applicants, Riyas Bright Futures Academy, LLC, are proposing a daycare center in the existing building at 3930 Commerce Avenue. Applicants are proposing a pervious, outdoor play area consisting of 4,852 square feet, with fencing, along with minor site adjustments to ensure accessibility requirements. The Twp Engineer and Twp Traffic Engineer have been provided copies of the proposed plans for review and comment. A revised submission has been made concerning preliminary comments and is currently under review. |
| <b>Fiscal Impact/Source:</b> | Business privilege tax and permitting fees.   |
| <b>Alternatives:</b>         | Deny the land development waiver request and require applicants to go through the full land development process.   |
| <b>Staff Recommendation:</b> | Recommend a waiver of land development to the full Board of Commissioners at the March 2, 2026 Regular Meeting conditioned on applicant complying with Township Consultant and staff reviews.   |

Equal Opportunity Employer

VISIT US ON THE WEB @ [www.uppermoreland.org](http://www.uppermoreland.org)



**CONSOLE  MATISON**  
**ATTORNEYS AT LAW**

Joseph J. Console, Esq.  
joe@consolelegal.com  
www.consolematison.com

One West Third Street, Suite 109  
Media, PA 19063  
P: 267.603.2493  
F: 215.790.2969

January 7, 2026

VIA HAND DELIVERY / EMAIL

TO: Upper Moreland Township Board of Commissioners  
Attn: Code Enforcement Department / Community Development Committee  
117 Park Avenue Willow Grove, PA 19090

**RE: Waiver Request Narrative Property:** 3930 Commerce Avenue, Willow Grove, PA 19090

**Applicant:** RIYAS BRIGHT FUTURES ACADEMY LLC

**Owner:** Ventana Communities (c/o Charlie Carroll)

**Project:** Celebree School Playground Installation

Dear Members of the Board:

Please accept this correspondence on behalf of my client, RIYAS BRIGHT FUTURES ACADEMY LLC (Applicant) and the property owners, regarding the above-referenced Application.

The Applicant proposes the installation of a secure outdoor playground area to serve a proposed Celebree School daycare facility at the existing site. The project scope is limited to the installation of approximately **4,852 square feet** of pervious playground surface and fencing, along with minor site adjustments to ensure ADA compliance.

Based on the de minimis nature of the improvements and prior discussions with Township staff, we respectfully request the Board of Commissioners grant the following waivers from the Upper Moreland Township Subdivision and Land Development Ordinance:

**1. Waiver of Land Development (Review Process)** We request a waiver from the full Land Development review process.

The project does not involve the construction of any new building additions, new structures, or increased gross floor area. The proposal is strictly for an accessory playground required for the daycare operation. The proposed playground surface meets the Township's pervious surface requirements (75%), as demonstrated on the Site Plan prepared by Bogia Engineering dated **December 22, 2025**. The project utilizes existing infrastructure without burdening public utilities or roads. Requiring a full land development process would be disproportionate to the limited scope of installing a playground on an already developed lot.



January 7, 2026

**2. Waiver of Traffic Impact Study** We request a waiver from the requirement to submit a full Traffic Impact Study.


The proposed playground is an accessory use for the children already enrolled at the facility and does not inherently generate new traffic trips. A Traffic Assessment prepared by Bogia Engineering dated **December 29, 2025** has been submitted with the application, confirming that the site circulation and parking are adequate and that the project will have no adverse impact on the surrounding roadway network.

**3. Waiver of Preliminary Plan Processing** To the extent a full waiver of land development is not granted, we request a waiver of the requirement to submit separate Preliminary and Final plans.

The Applicant has submitted a "Preliminary/Final Land Development Plan" to be reviewed concurrently. Merging these steps will expedite the installation of this essential facility for the school while ensuring all Township engineering concerns regarding drainage and safety are addressed in a single review.

Thank you for your consideration of these requests. We look forward to discussing this matter at the upcoming Committee meeting.

Very truly yours,

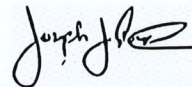

Joseph J. Console, Esq.  
(267) 603-2493, x1  
Joe@consolelegal.com  
For the Applicant

**Upper Moreland Township  
Plan Application Submission Checklist**

**The applicant is responsible for submission of a complete application. This checklist will aid both the applicant and staff in ensuring that all applications are complete. The following is a per item submission checklist for all Subdivision, Land Development and Lot Consolidation Applications for Upper Moreland Township.**

- ( ) **Application Form:** Completed and signed by the owner/applicant. Authorization letter is required if applicant is not owner of property.
- ( ) Completed MCPC *Request for Review* sheet.
- ( ) **Two (2) copies** of plans folded to legal file size. Plans should be a 20 scale and will not exceed 24"x36"
- ( ) **1 Flash Drive or CD-ROM containing all information (transmittal letter, plans. Application, etc.).**
- ( ) **Application fee:** Check made payable to Upper Moreland Township.  
  
\*\***Montgomery County Planning Commission fee:** MCPC will contact applicant with required fees. Review will not commence until fee received.  
  
\*\*Township consultant review fees will be billed to applicant separately.
- ( ) **Escrow fee:** Completed Professional Services Agreement (PSA) with \$2,500 check made payable to Upper Moreland Township.
- ( ) Copy of Montgomery County Conservation District Application.
- ( ) Letter of Sewer availability from UMHJSA.
- ( ) Letter of water availability from Aqua
- ( ) Copies of Zoning Hearing Board decision or Conditional Use decision, if applicable
- ( ) Sign application notification posters (provided by UM Code Enforcement)  
Applicant required to post property on submission then 10 days prior to decision by Board of Commissioners.

Application Received By: \_\_\_\_\_ Date Received: \_\_\_\_\_

Application Fee: \_\_\_\_\_ Escrow Fee: \_\_\_\_\_ Total Fee: \_\_\_\_\_

This application shall be presented to the Upper Moreland Township Code Enforcement Office.  
Rev: 3-18-24 LDSD checklist



Submission date: 01/07/2026 Application number \_\_\_\_\_

The undersigned hereby makes application for approval of a plan type as indicated below, under the provisions of the Code of Upper Moreland Township, Chapter 300, *Subdivision and Land Development*, and any supplements and amendments thereto.

Joseph J. Console

Signature of Land Owner

Title of Plan Submitted: \_\_\_\_\_

☐ Minor Subdivision  
☐ Preliminary Major Subdivision  
☐ Final Major Subdivision  
☐ Preliminary Major SD&LD

☐ Minor Land Development  
☒ Preliminary Major Land Development  
☒ Final Major Land Development  
 Final Major SD&LD

### B. Plan Identification

December 22, 2025

Bogia Engineering Inc.

Plan Dated: \_\_\_\_\_ Engineer: \_\_\_\_\_

**Plan Proposes:** Brief narrative of the proposed activity. Commercial/Industrial/Institutional applications to include building square footage and specific uses; Residential applications to include number of lots and amount of dwelling unit types:

Installation of a 4,852 SF outdoor playground area with fencing and associated site improvements for a Celebree School daycare facility.

C. **Property Identification:** 3930 Commerce Avenue, Willow Grove, PA 19090.  
**Address/Location**

(Continued on next page)

TPN: 59-00-03223-00-9 Block # 14 Unit # 22

**D. Applicant Identification:**

Applicant: RIYAS BRIGHT FUTURES ACADEMY LLC

Address: 8 Lakeview Circle Berwyn, PA 19312

Phone: 267-603-2493 Email (required): puneet.sood@celebreeschool.com

Land Owner: Charlie Carroll (c/o Ventana Communities)

Address: 35 Rowley St, Unit 202, Greenville, SC 29601

Phone: 215-806-7314 Email (required): Charlie@ventanacommunities.com

Engineer: Bogia Engineering Inc. (Contact: Donald Haas)

Address: 667 Exton Commons, Exton, PA 19341

Phone: 484-872-8886 Email (required): donald@bogiaeng.com

Attorney: Joseph J. Console Esq.

Address: 1 West Third Street Suite 109 Media PA 19063

Phone: 267-603-2493 Email (required): Joe@ConsoleLegal.com

**Office Use Only**

Fees received from applicant:

Application fee:

Review Escrow:


Total:

Fees acknowledged and application accepted as complete:

Staff signature

Date



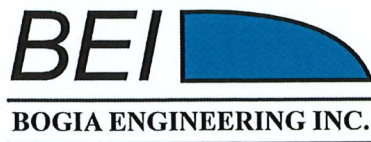

December 29, 2025  
Updated February 4, 2026

Township of Upper Moreland  
117 Park Avenue  
Willow Grove, PA 19090

RE: Traffic Engineering Assessment Letter  
Celebree Day Care  
3930 Commerce Avenue

Bogia Engineering, Inc. (BEI) has conducted a traffic assessment for the daycare facility located at 3930 Commerce Avenue, Willow Grove, Pennsylvania. See Appendix A, for the site plan.

The proposed daycare is set to occupy an existing office building of approximately 10,000 square feet. The site would be modified to install a playground area over a portion of the existing parking lot at the front of the building. ADA parking spaces and building entrance will be moved to the southwest corner then as well.

The following is a summary of the existing and proposed traffic impacts.

2025 Existing Roadway Conditions

Commerce Ave is a two-lane (one lane per direction) commercial district street that terminates to the southeast of the project site where it intersects Maryland Road. It travels in an east-west direction. The posted speed limit is 35 miles per hour.

Site Description

The proposed 10,000 S.F. daycare facility is comprised of one building with a single floor. Prior to this application, it is zoned as an office use.

See Appendix A, for the site plan.

ENGINEERING EXCELLENCE THROUGH KNOWLEDGE AND COMMUNICATION

1340 Penn Avenue  
Wyomissing, PA 19610  
T: 610-678-3071  
[www.bogiaeng.com](http://www.bogiaeng.com)

1101 S. Broad Street  
Lansdale, PA 19446  
T: 215-362-3878  
[www.bogiaeng.com](http://www.bogiaeng.com)

667 Exton Commons  
Exton, PA 19341  
T: 484-872-8886  
[www.bogiaeng.com](http://www.bogiaeng.com)

### Site Access

Access to the parcel will be provided via an existing full-movement in/out driveway to Commerce Avenue. A portion of the parking lot will be converted to playground area to serve the facility.

### Trip Generation

Trip generation estimates were developed for the existing and proposed site utilizing the Institute of Transportation Engineers' (ITE) *Trip Generation Manual*, 11<sup>th</sup> Edition. The existing use comprised of approximately 10,000 S.F. would generate 270 daily trips split evenly between entering and exiting (Land Use Code 710, the existing office use peak AM trips is 31 and the peak PM trips is 41). Land Use Code 565 was used to compare the daily trips and it showed a peak of 393 trips. However, this data is an average of all day care sizes. As this facility is larger than most other daycare facilities, it skewed the average for the larger sizes higher than the representative studies that were conducted. To analyze just the data from larger daycare facilities, a separate average was generated of facilities >5,000 S.F. which shows daily trips averaging 282. The increase from 270 trips to 282 is a de minimus increase that will not have any detrimental effect on the surrounding area or roadways. Further, daycare centers are utilized by people typically close to their residence or place of employment. The trips associated with the project are better characterized as diverted trips and not new trips to the roadway network.

See Appendix B, for trip generation source data.

### Parent drop-off/pick-up

The parking lot is utilized for the parent drop-off and pick-up of attendees at the facility as normal parking spaces. The parents are expected to enter the facility with the children and there is no dedicated drop-off lane. The facility caters to younger children and there is no anticipated bus drop-off or circulation needed. The internal travel routes for the cars are shown as the drive aisles within the parking lot. This is how other Celebree facilities are constructed and similar to other day cares with no concerns for circulation.

Sincerely,

A handwritten signature in black ink, appearing to read "Gregg A. Bogia".

Gregg A. Bogia, PE, PTOE

President



# General Office Building (710)


Vehicle Trip Ends vs: 1000 Sq. Ft. GFA  
On a: Weekday

Setting/Location: General Urban/Suburban  
Number of Studies: 22  
Avg. 1000 Sq. Ft. GFA: 126  
Directional Distribution: 50% entering, 50% exiting

## Vehicle Trip Generation per 1000 Sq. Ft. GFA

| Average Rate | Range of Rates | Standard Deviation |
|--------------|----------------|--------------------|
| 7.83         | 3.27 - 27.56   | 3.71               |

## Data Plot and Equation

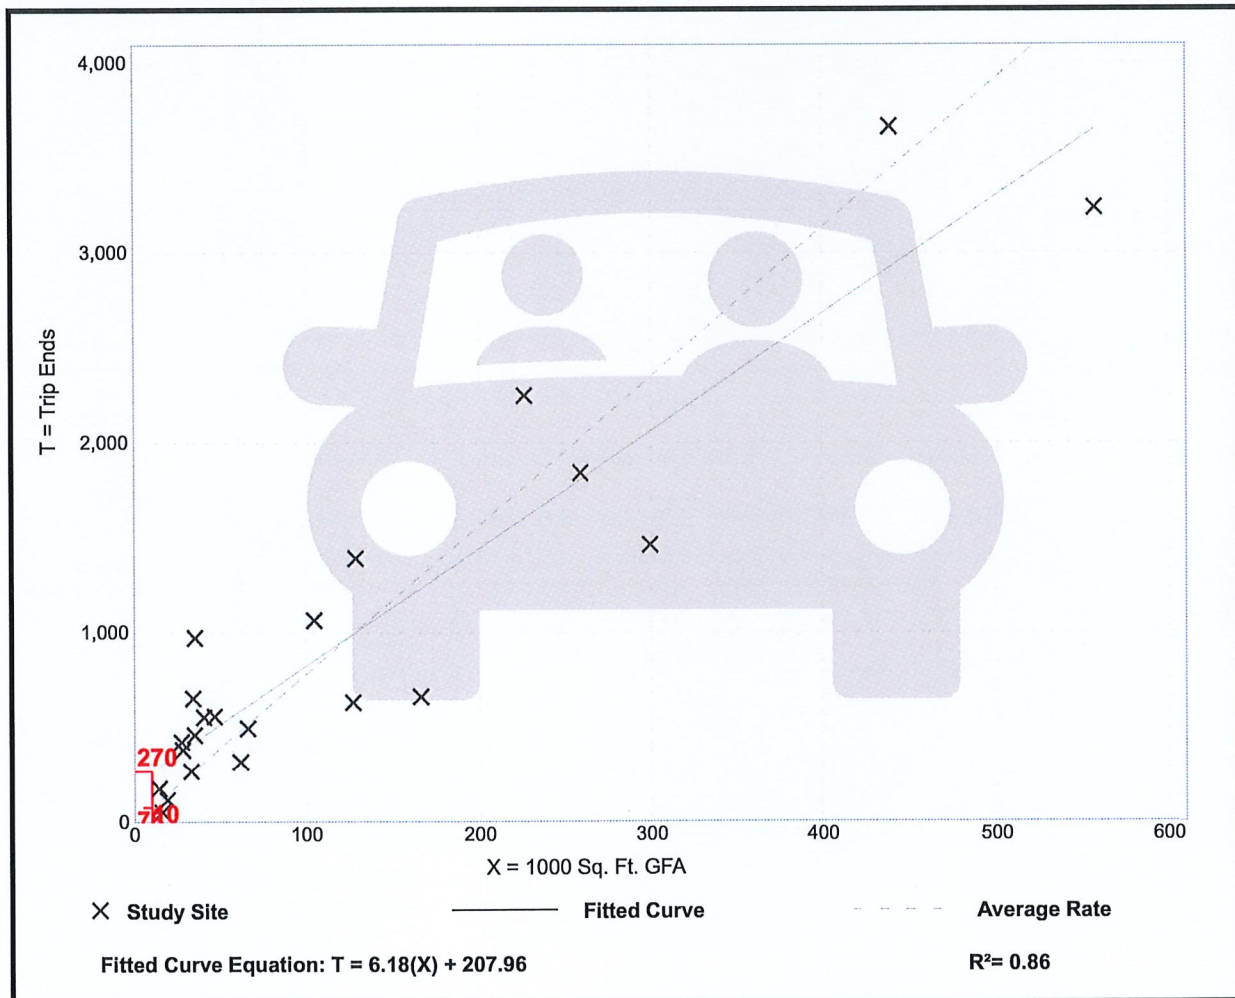


# General Office Building (710)

Vehicle Trip Ends vs: 1000 Sq. Ft. GFA  
 On a: Weekday,  
 Peak Hour of Adjacent Street Traffic,  
 One Hour Between 4 and 6 p.m.  
 Setting/Location: General Urban/Suburban  
 Number of Studies: 53  
 Avg. 1000 Sq. Ft. GFA: 166  
 Directional Distribution: 16% entering, 84% exiting

## Vehicle Trip Generation per 1000 Sq. Ft. GFA

| Average Rate | Range of Rates | Standard Deviation |
|--------------|----------------|--------------------|
| 1.18         | 0.26 - 2.59    | 0.41               |

## Data Plot and Equation

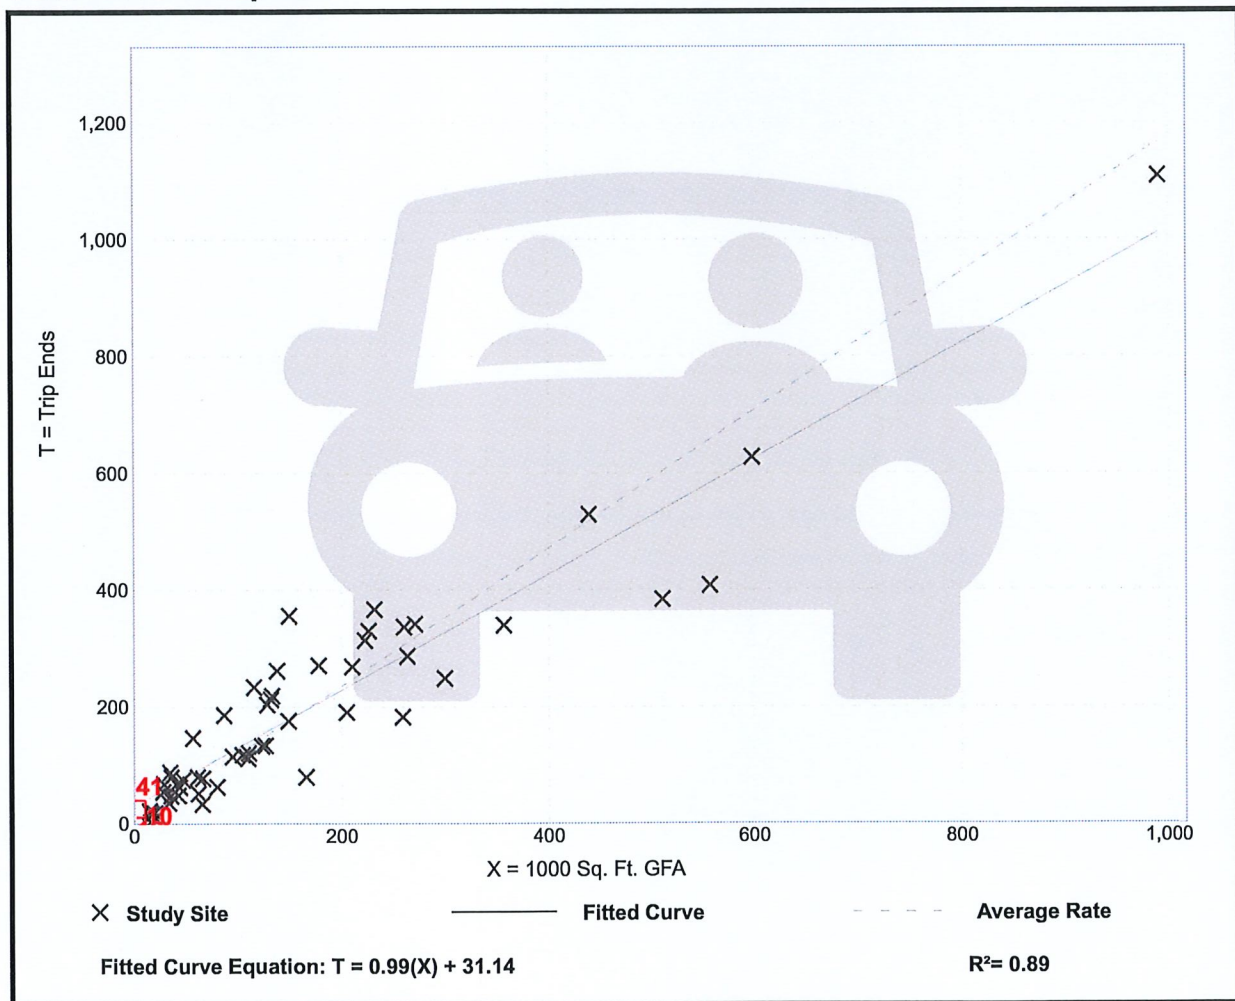




# General Office Building (710)

Vehicle Trip Ends vs: 1000 Sq. Ft. GFA  
 On a: Weekday,  
 Peak Hour of Adjacent Street Traffic,  
 One Hour Between 7 and 9 a.m.  
 Setting/Location: General Urban/Suburban  
 Number of Studies: 54  
 Avg. 1000 Sq. Ft. GFA: 170  
 Directional Distribution: 88% entering, 12% exiting

## Vehicle Trip Generation per 1000 Sq. Ft. GFA

| Average Rate | Range of Rates | Standard Deviation |
|--------------|----------------|--------------------|
| 1.24         | 0.32 - 2.83    | 0.40               |

## Data Plot and Equation

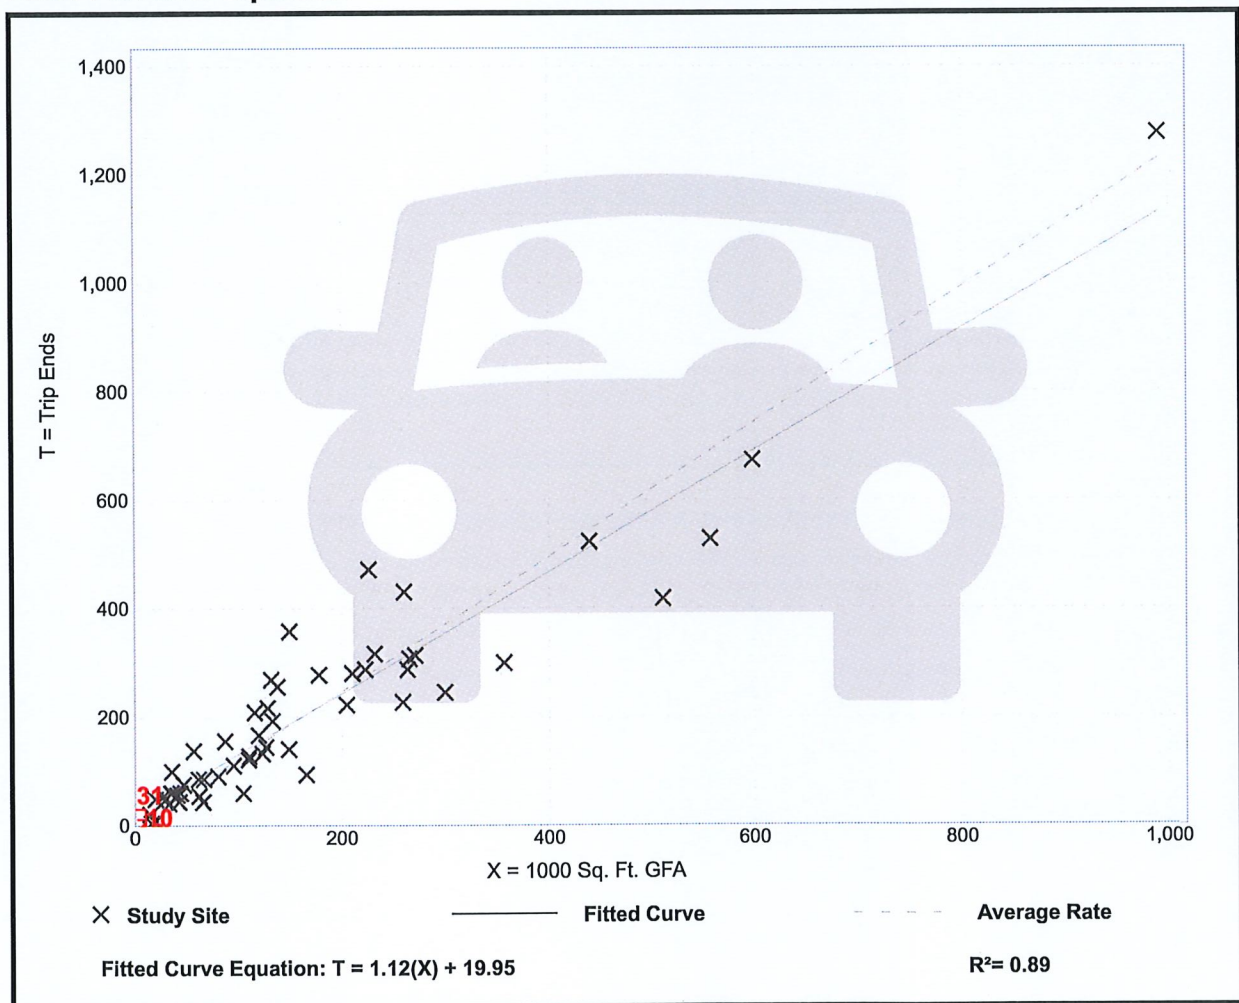

# Day Care Center (565)


Vehicle Trip Ends vs: 1000 Sq. Ft. GFA  
On a: Weekday

Setting/Location: General Urban/Suburban  
Number of Studies: 21  
Avg. 1000 Sq. Ft. GFA: 5  
Directional Distribution: 50% entering, 50% exiting

## Vehicle Trip Generation per 1000 Sq. Ft. GFA

| Average Rate | Range of Rates | Standard Deviation |
|--------------|----------------|--------------------|
| 39.30        | 12.12 - 211.06 | 26.09              |


## Data Plot and Equation

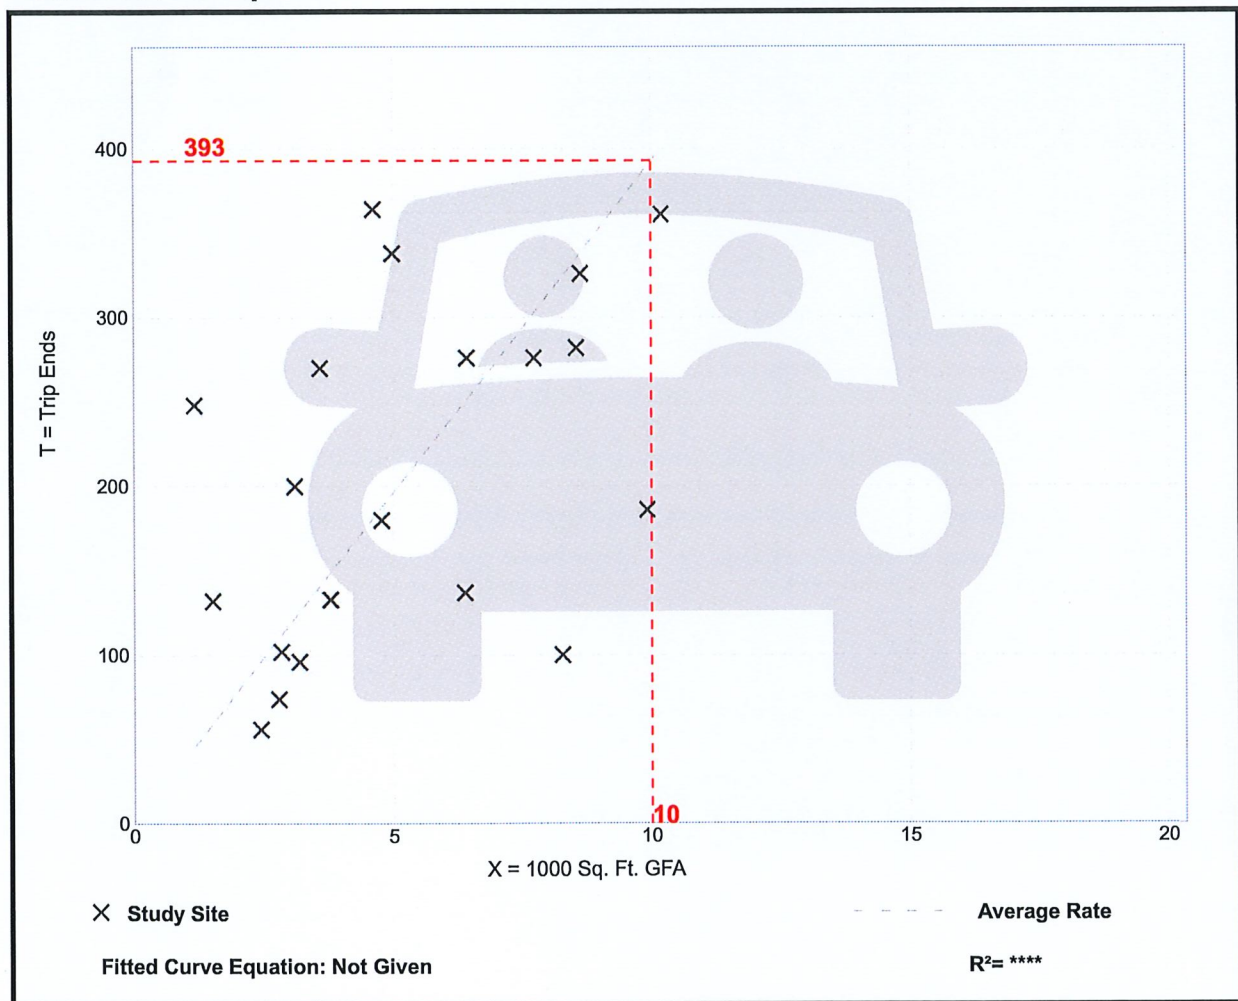





## Detailed Analysis for Daycares Greater than 5,000 Square Feet

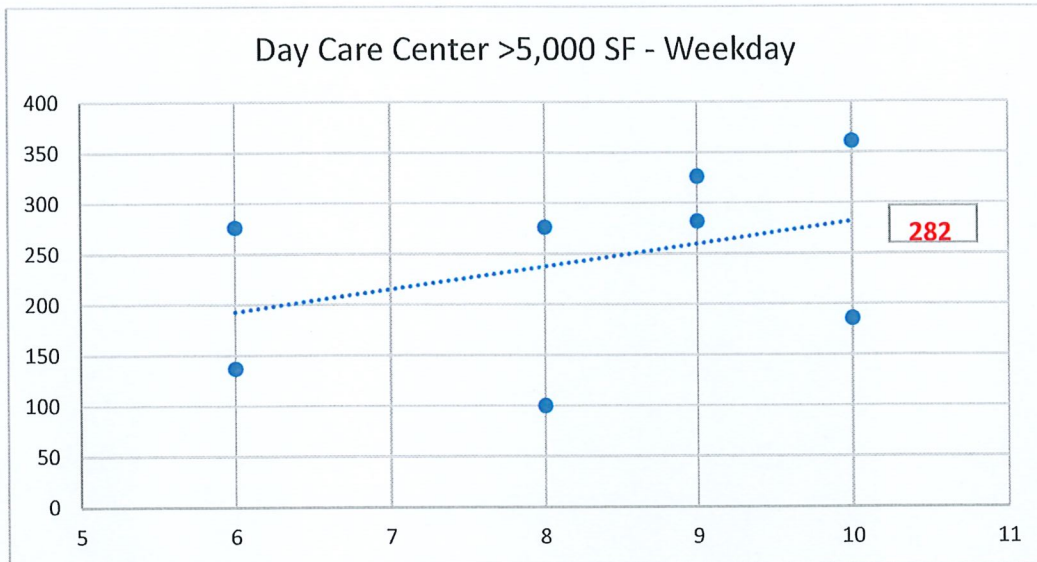

| square feet (x10,000) | trips |
|-----------------------|-------|
| 10                    | 361   |
| 9                     | 326   |
| 9                     | 282   |
| 8                     | 276   |
| 6                     | 276   |
| 10                    | 186   |
| 8                     | 100   |
| 6                     | 137   |



Data taken from Institute of Transportation Engineers' (ITE) Trip Generation Manual, 11th Edition Land Use 565



PROJECT TITLE: CELEBREES SCHOOL PROPOSED DAY CARE



- NOTES:
1. SITE SURVEY PERFORMED BY BOGIA ENGINEERING INC.
  2. ALL PROPOSED WATER LINES, LATERALS, FIRE HYDRANTS AND RELATED APPURTENANCES SHALL BE IN ACCORDANCE WITH THE LOCAL MUNICIPAL WATER AUTHORITY STANDARDS. THE CONTRACTOR IS RESPONSIBLE TO COORDINATE ALL CONSTRUCTION PERMITTING WITH THE UPPER MORELAND TOWNSHIP.
  3. WATER AND SEWER MUST BE CONSTRUCTED IN ACCORDANCE WITH DEP STANDARDS. PROVIDE CLEARANCE BETWEEN ALL PROPOSED AND EXISTING UTILITIES SUCH AS 10' HORIZONTAL BETWEEN WATER & SEWER MAINS, AND 18" OF VERTICAL CLEARANCE. THIS INFORMATION IS TO BE UTILIZED AS A GENERAL RULE OF THUMB WHERE PRACTICAL.
  4. ALL PROPOSED SEWER LATERALS AND ROOF LATERALS SHALL HAVE AT LEAST A 1% MINIMUM SLOPE.
  5. CONTRACTOR IS TO UTILIZE THE ARCHITECTURAL DRAWINGS FOR THE BUILDING AND BUILDING APPURTENANCES.
  6. CONTRACTOR IS RESPONSIBLE TO FULLY EVALUATE UTILITIES PRIOR TO STARTING CONSTRUCTION INCLUDING EVALUATING UNDERGROUND UTILITY CONFLICTS AND PERFORMING THE NJ ONE CALL PRIOR TO EARTHWORK. BEI PROVIDES UTILITY INFORMATION ON THE PLAN TO BEST ESTIMATE FIELD CONDITIONS, HOWEVER UNDERGROUND FACILITIES HAVE NOT BEEN FIELD LOCATED AND/OR EVALUATED. THE CONTRACTOR IS RESPONSIBLE TO COORDINATE WITH ALL UTILITIES DURING THE CONSTRUCTION PROCESS.
  7. PROPOSED PLANTINGS ARE TO BE AVOIDED WHERE UTILITY EASEMENTS EXIST OR ARE PROPOSED.
  8. THIS LAND DEVELOPMENT PLAN IS PREPARED TO GAIN MUNICIPAL APPROVAL. ADDITIONAL INFORMATION MAY BE REQUIRED FOR CONSTRUCTION.
  9. UPPER MORELAND TOWNSHIP STANDARDS SHALL APPLY FOR ALL PROPOSED IMPROVEMENTS. FOR ANY PROPOSED IMPROVEMENTS NOT COVERED BY HAMILTON TOWNSHIP STANDARDS, NJDOT STANDARDS SHALL APPLY.
  10. ALL PROPOSED SIDEWALK DIMENSIONS ARE FIVE (5) FEET WIDE UNLESS OTHERWISE NOTED.
  11. ALL CONSTRUCTION METHODS AND MATERIALS SHALL CONFORM TO THE LATEST STANDARDS OF HAMILTON TOWNSHIP AND SHALL BE SUBJECT TO APPROVAL BY THE TOWNSHIP'S ENGINEER.
  12. DESIGN BASED ON AERIAL IMAGES, TAX MAP DATA, USGS INFORMATION AND SURVEYS PERFORMED BY BOGIA ENGINEERING, INC.
  13. IF ANY TREE ROOTS ARE DISTURBED, THE CONTRACTOR SHALL DISCUSS WITH THE OWNER TO DETERMINE IF THE TREE(S) SHALL BE REMOVED. EFFORTS ARE TO BE MADE BY THE CONTRACTOR TO PRESERVE THE NATURAL FEATURES OF THE LAND AND LARGE TREES WHERE POSSIBLE. ALL EFFORTS SHALL BE MADE TO SAVE EXISTING TREES IN THE PROPOSED CONSTRUCTION AREA EXCEPT THOSE SPECIFICALLY LABELED TO BE REMOVED.
  14. ALL PROPOSED PARKING AND LOADING SPACES ARE TO EXCEED OR COMPLY WITH THE STANDARDS OF UPPER MORELAND TOWNSHIP.
  15. ALL CONSTRUCTION TO BE PERFORMED IN ACCORDANCE WITH OSHA STANDARDS.
  16. ALL CONSTRUCTION TO BE PERFORMED IN ACCORDANCE WITH INTERNATIONAL BUILDING CODE.
  17. INSTALL DETECTABLE TRACER WIRE ABOVE ALL PLASTIC PIPING IN ORDER TO EASILY DETECT AND IDENTIFY LOCATIONS OF ALL BURIED PIPE.
  18. PROPOSED PARKING LOT LANDSCAPING TO BE PROVIDED PER UPPER MORELAND TOWNSHIP'S ZONING ORDINANCE.
  19. THE OWNER OF THE PROPERTY IS RESPONSIBLE FOR THE MAINTENANCE OF ALL STORMWATER MANAGEMENT FACILITIES AS SHOWN ON THESE PLANS, INCLUDING, BUT NOT LIMITED TO, STORMWATER PIPING, INLETS, MANHOLES, JUNCTION BOXES, RAINWATER CONDUCTORS, DETENTION BASINS, AND INFILTRATION FACILITIES. THE DESIGN ENGINEER, TOWNSHIP, AND TOWNSHIP ENGINEER SHALL BE CONTACTED IF SINKHOLES ARE ENCOUNTERED DURING CONSTRUCTION.
  20. ANY BEST MANAGEMENT PRACTICE (BMP) THAT INFILTRATES, INCLUDING DETENTION BASIN, INFILTRATION BASIN, INFILTRATION BED, DRY WELL, RAIN GARDEN, GRASS AREA, ETC., IN LIMESTONE AREAS WHERE SINKHOLES MAY OCCUR IS THE RESPONSIBILITY OF THE PROPERTY OWNER/DEVELOPER AND SIGNING OF THIS PLAN ACKNOWLEDGES SUCH.

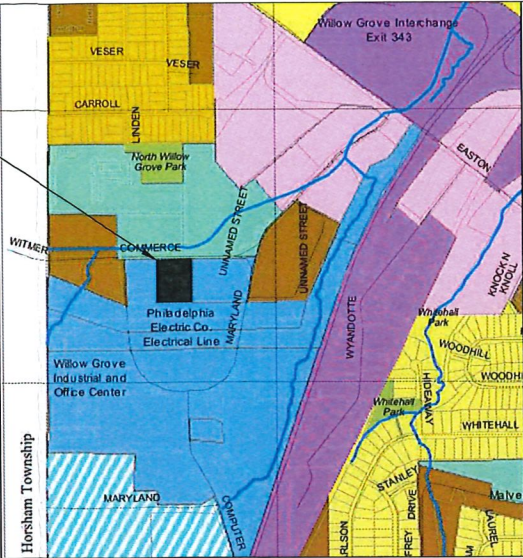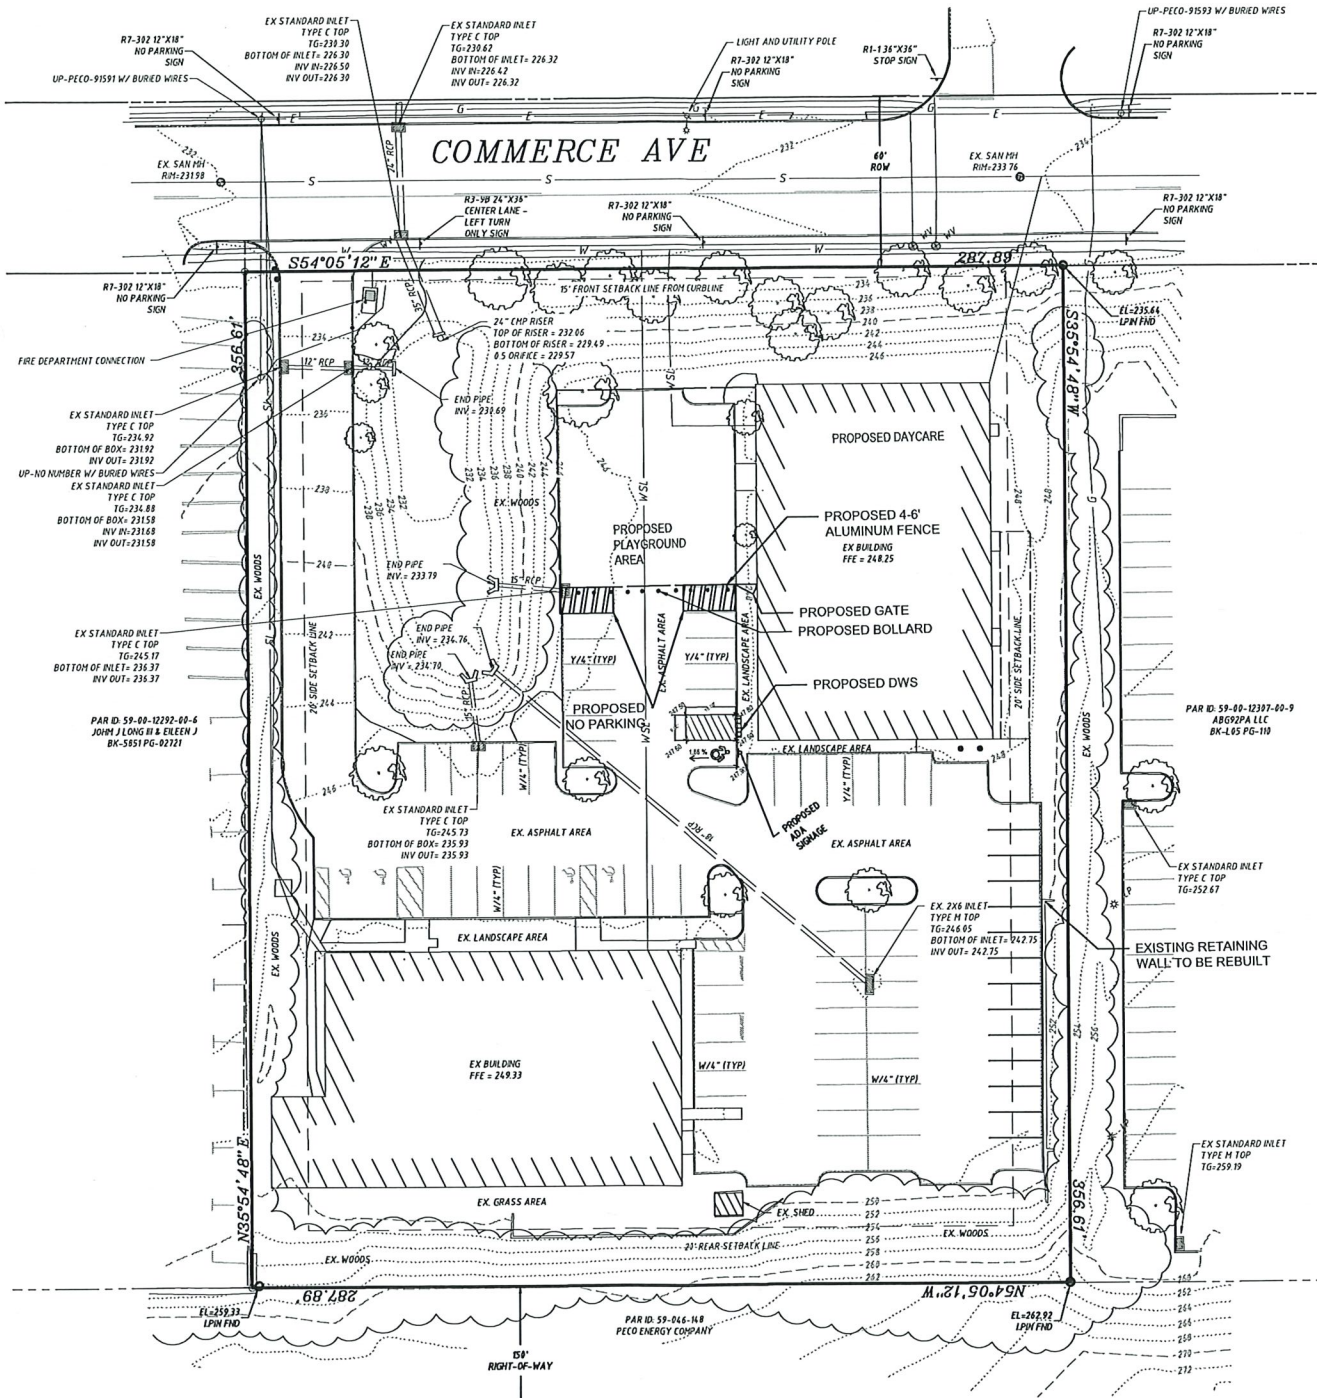

SCALE: 1:750'

SITE DATA:

OWNERS: RIYA AND PUNEET SOOD  
3930 COMMERCE AVE  
WILLOW GROVE, PA 19090

APPLICANT: CELEBREES SCHOOL  
8 LAKEVIEW CIRCLE  
BERNHYM, PA 19312

EXISTING USE: OFFICE  
PROPOSED USE: DAY-CARE

LOCATION: 3930 COMMERCE AVE,  
WILLOW GROVE, PA 19090  
590003079102, 590003079003, 590003079201

TAX MAP SHEET: 2.35  
TOTAL ACREAGE: 2.35

ZONING DATA:  
BC, BUSINESS CENTER

| PRINCIPAL BUILDING:     | REQUIRED | EXISTING | PROVIDED |
|-------------------------|----------|----------|----------|
| MIN. LOT AREA (SQ. FT.) | 1 AC     | 2.35 AC  | 2.35 AC  |
| MIN. LOT DEPTH          | N/A      | 287'     | 287'     |
| MIN. WIDTH              | 100'     | 7'24'    | 7'24'    |
| MIN. SIDE YARD, EACH    | 20'      | 35'      | 35'      |
| MIN. REAR YARD          | 20'      | 24'      | 24'      |
| MIN. FRONT YARD         | 15'      | 24'      | 24'      |

\*EXISTING NON-CONFORMITY

EXISTING FEATURES LEGEND:


|     |                                  |
|-----|----------------------------------|
| --- | EXISTING FENCE                   |
| --- | EXISTING BUILDING                |
| --- | EXISTING CONCRETE FEATURE        |
| --- | EXISTING ADJOINING BOUNDARY LINE |
| --- | EXISTING MAJOR CONTOUR           |
| --- | EXISTING MINOR CONTOUR           |
| --- | EXISTING CURB                    |
| --- | EXISTING EOP                     |
| --- | EXISTING PAVEMENT MARKINGS       |
| --- | EXISTING BOUNDARY                |

PROPOSED FEATURES LEGEND:

|     |                         |
|-----|-------------------------|
| X   | PROPOSED FENCE          |
| X   | PROPOSED SPOT ELEVATION |
| --- | PROPOSED NO PARKING     |

TABLE OF CONTENTS

| PLAN TITLE           | PLAN NO. | SHEET   |
|----------------------|----------|---------|
| COVER SHEET          | C-100    | 1 OF 05 |
| EX. CONDITIONS       | C-101    | 2 OF 05 |
| ZONING PLAN          | C-102    | 3 OF 05 |
| SITE PLAN            | C-103    | 4 OF 05 |
| CONSTRUCTION DETAILS | C-104    | 5 OF 05 |


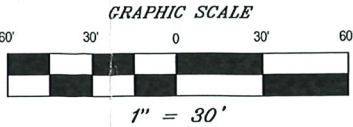


**BOGIA ENGINEERING INC.**  
1340 PENN AVE WYOMISSING, PA 19610  
PHONE: 610-678-3071 FAX: 610-678-3517  
WWW.BOGIAENG.COM  
PRELIMINARY-FINAL  
CELEBREES SCHOOL DAY CARE  
COVER

**CELEBREES SCHOOL**  
3930 COMMERCE AVENUE  
WILLOW GROVE, PA 19090  
JOB: CELEBREES SCHOOL  
UPPER MORELAND TWP  
MONTGOMERY COUNTY  
PENNSYLVANIA


PIN: N/A  
CHECKED BY: DH  
DRAWN BY: AS  
DATE: 12/22/2025  
SCALE: 1:30'  
DRAWING: C-100  
PROJECT: 2025-535  
SHEET: 1 OF 5



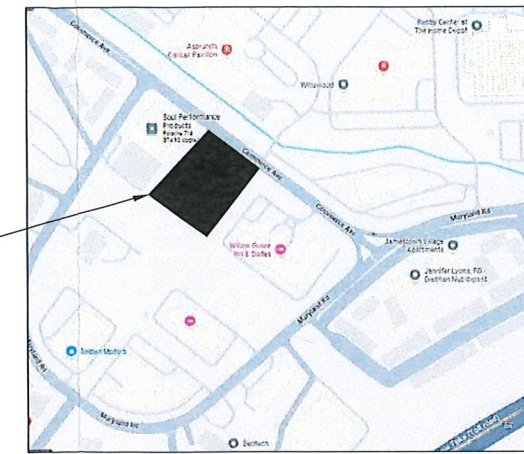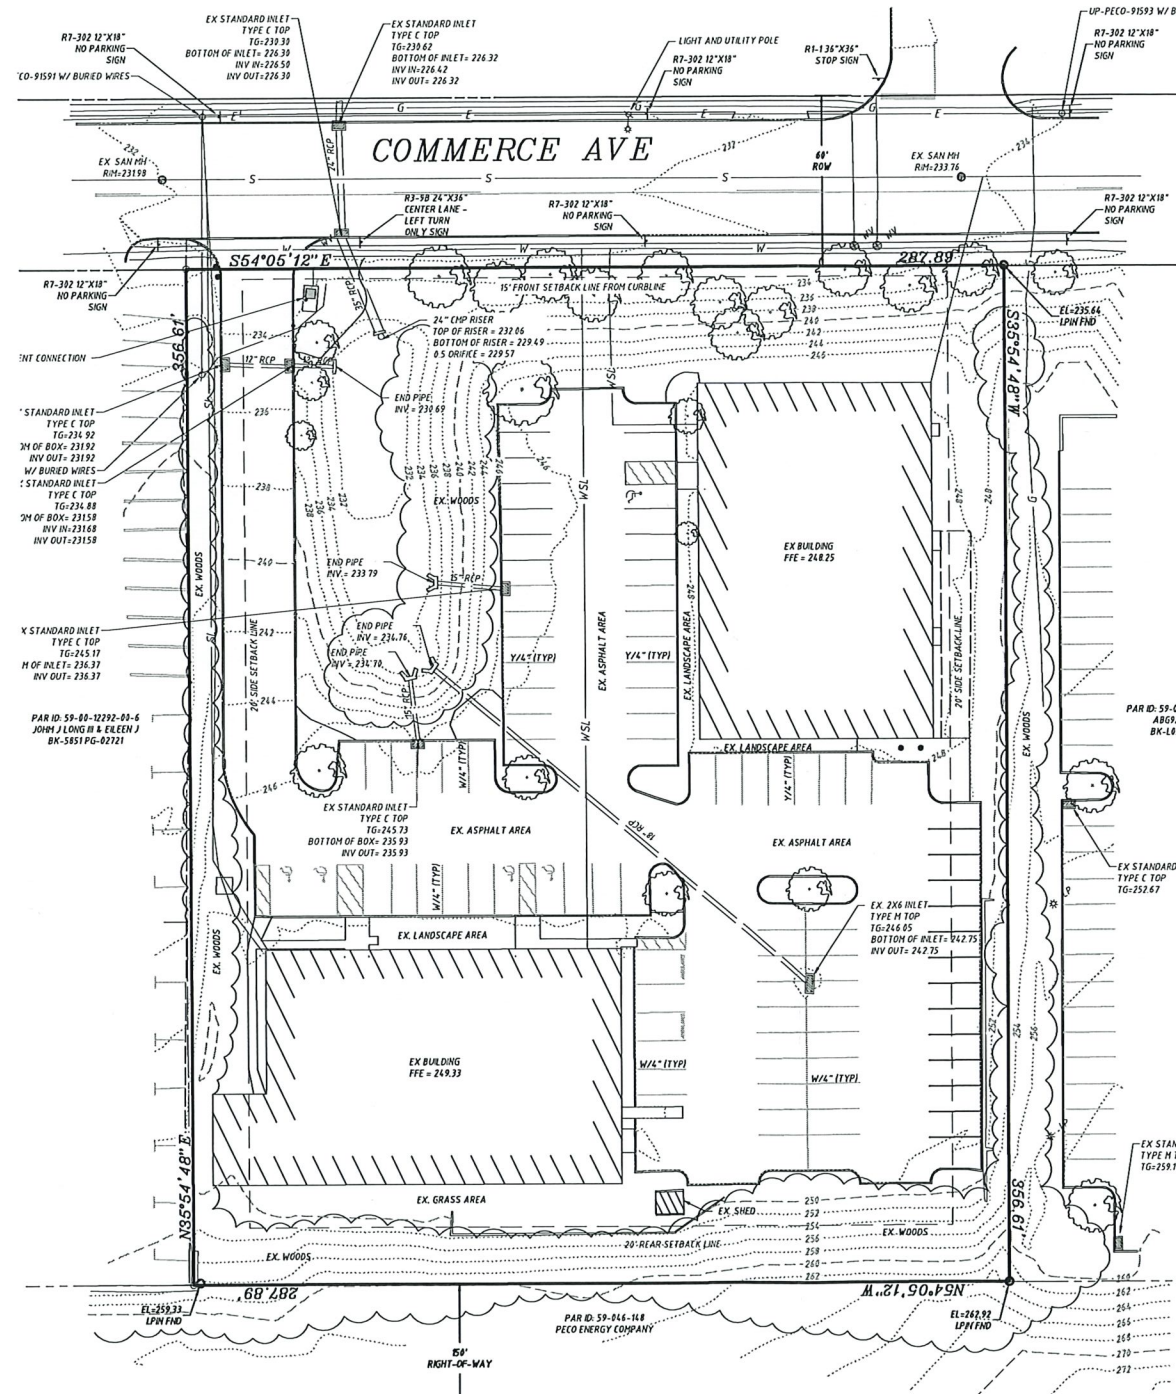

SCALE: 1:250'

- EXISTING FEATURES LEGEND:
- EXISTING FENCE
  - EXISTING BUILDING
  - EXISTING CONCRETE FEATURE
  - EXISTING ADJOINING BOUNDARY LINE
  - EXISTING MAJOR CONTOUR
  - EXISTING MINOR CONTOUR
  - EXISTING CURB
  - EXISTING EOP
  - EXISTING PAVEMENT MARKINGS
  - EXISTING BOUNDARY

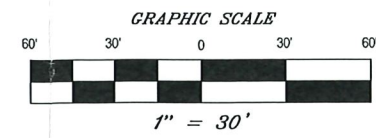


**BOGIA ENGINEERING INC.**  
1340 PENN AVE WYOMISSING, PA 19610  
PHONE: 610-678-3071 FAX: 610-678-3517  
WWW.BOGIAENG.COM  
PRELIMINARY-FINAL  
CELEBREES SCHOOL DAY CARE  
**EXISTING CONDITIONS**

CELEBREES SCHOOL  
3930 COMMERCE AVENUE  
WILLOW GROVE, PA 19090  
JOB:CELEBREES SCHOOL  
UPPER MORELAND TWP  
MONTGOMERY COUNTY  
PENNSYLVANIA  
PIN: N/A  
CHECKED BY: DH  
DRAWN BY: AS  
DATE: 12/22/2025  
SCALE: 1:30  
DRAWING: C-101  
PROJECT: 2025-535  
SHEET: 2 OF 5




COPYRIGHT 2025 BOGIA ENGINEERING INC.



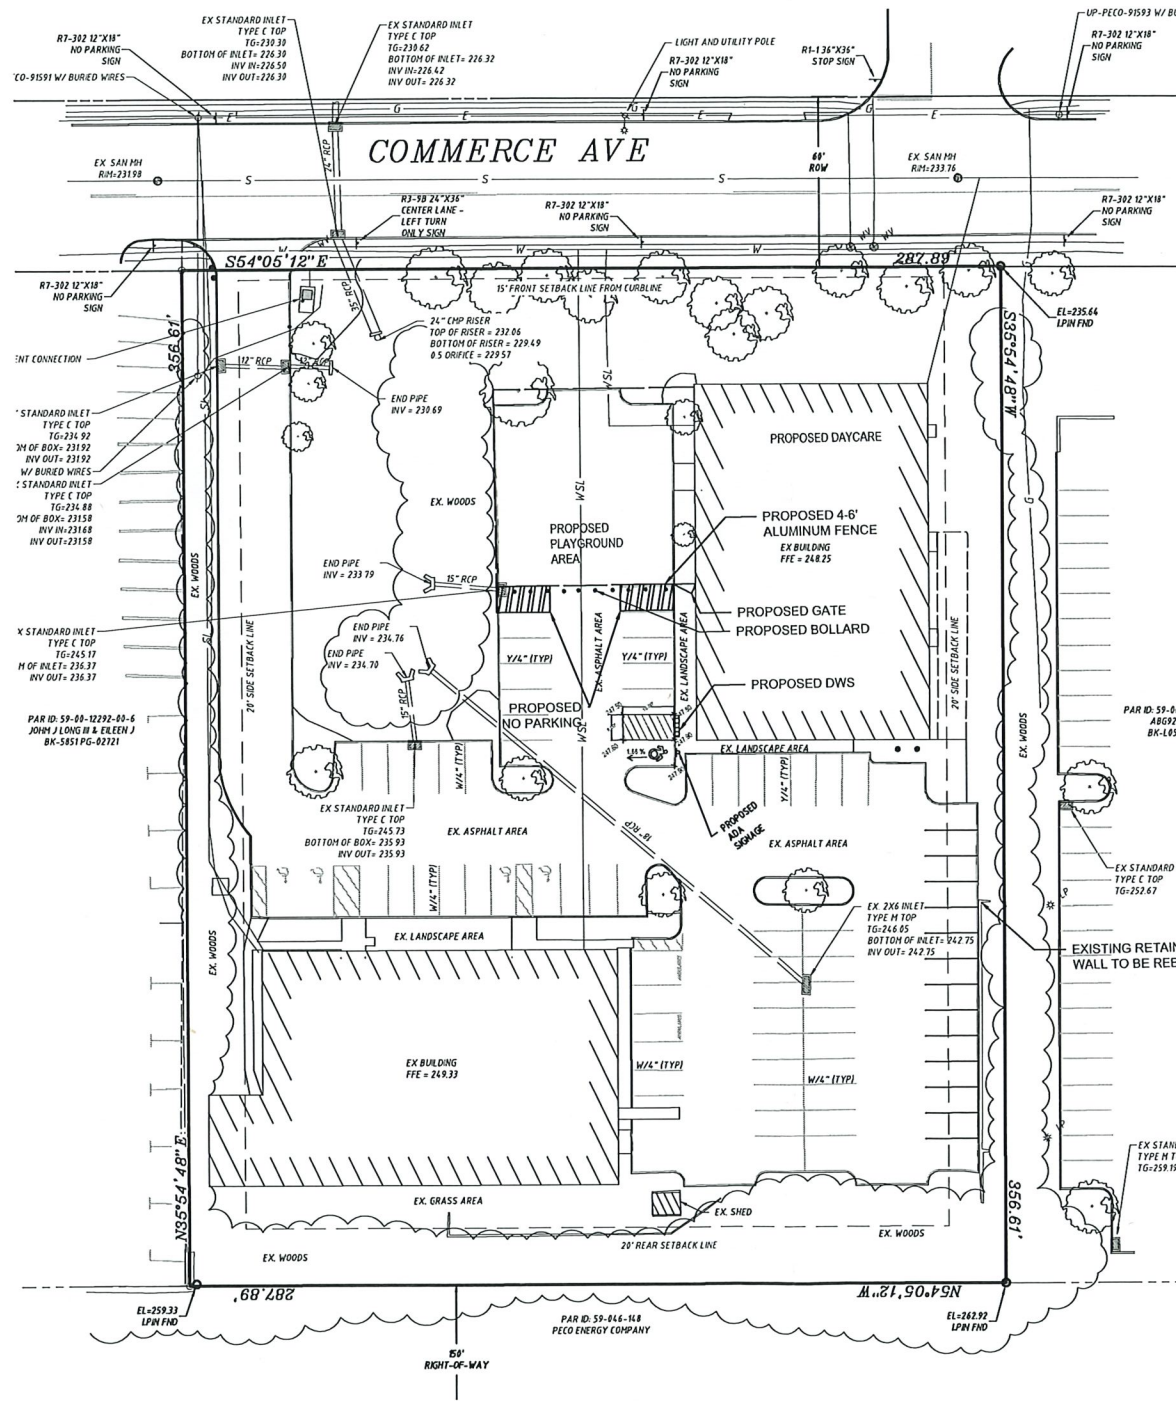

SITE

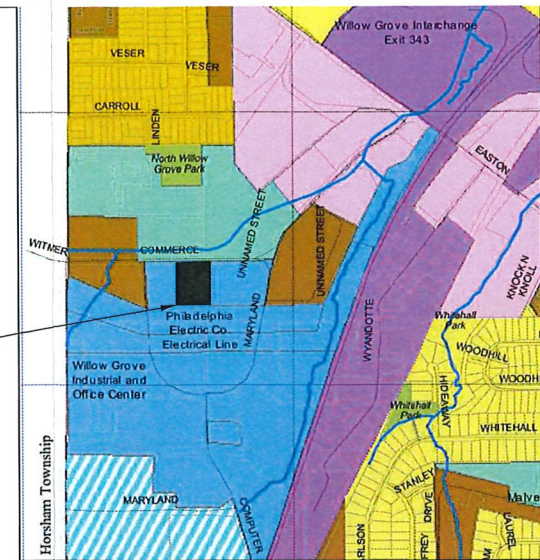

SCALE: 1:750'

SITE DATA:

OWNERS: RIVA AND PHUET SOOD  
3930 COMMERCE AVE  
WILLOW GROVE, PA 19090

APPLICANT: CELEBREES SCHOOL  
8 LAKEVIEW CIRCLE  
BERWYTH, PA 19312

EXISTING USE: OFFICE  
PROPOSED USE: DAY-CARE

LOCATION: 3930 COMMERCE AVE,  
WILLOW GROVE, PA 19090

TAX MAP SHEET: 590003079102, 590003079003, 590003079201

TOTAL ACREAGE: 2.35

ZONING DATA:  
BC, BUSINESS CENTER

|                         | REQUIRED | EXISTING | PROVIDED |
|-------------------------|----------|----------|----------|
| PRINCIPAL BUILDING:     |          |          |          |
| MIN. LOT AREA (SQ. FT.) | 1 AC     | 2.35 AC  | 2.35 AC  |
| MIN. LOT DEPTH          | N/A      |          |          |
| MIN. WIDTH              | 100'     | 287'     | 287'     |
| MIN. SIDE YARD, EACH    | 20'      | 7.24'    | 7.24'    |
| MIN. REAR YARD          | 20'      | 35'      | 35'      |
| MIN. FRONT YARD         | 15'      | 45'      | 45'      |

\*EXISTING NON-CONFORMITY

PARKING ANALYSIS:

|                        | EXISTING | PROPOSED |
|------------------------|----------|----------|
| TOTAL PARKING SPACES:  | 91       | 76       |
| TOTAL HANDICAP SPACES: | 5        | 5        |


REQUIRED PARKING: 1 SPACE / 5 ATTENDEES; 109 MAX. ATTENDEES, 21 SPACES REQUIRED.

EXISTING FEATURES LEGEND:

|     |                                  |
|-----|----------------------------------|
| --- | EXISTING FENCE                   |
| --- | EXISTING BUILDING                |
| --- | EXISTING CONCRETE FEATURE        |
| --- | EXISTING ADJOINING BOUNDARY LINE |
| --- | EXISTING MAJOR CONTOUR           |
| --- | EXISTING MINOR CONTOUR           |
| --- | EXISTING CURB                    |
| --- | EXISTING EOP                     |
| --- | EXISTING PAVEMENT MARKINGS       |
| --- | EXISTING BOUNDARY                |

PROPOSED FEATURES LEGEND:

|     |                         |
|-----|-------------------------|
| X   | PROPOSED FENCE          |
| X   | PROPOSED SPOT ELEVATION |
| --- | PROPOSED NO PARKING     |

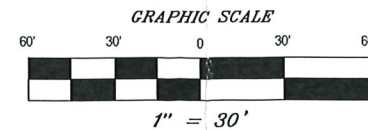

BEI

COPYRIGHT 2025 BOGIA ENGINEERING INC.

BOGIA ENGINEERING INC.

1340 PENN AVE WYOMISSING, PA 19610  
PHONE: 610-678-3071 - FAX: 610-678-3517  
WWW.BOGIAENG.COM

PRELIMINARY-FINAL  
CELEBREES SCHOOL DAY CARE  
ZONING PLAN

CELEBREES SCHOOL

3930 COMMERCE AVENUE  
WILLOW GROVE, PA 19090  
JOB: CELEBREES SCHOOL








UPPER MORELAND TWP  
MONTGOMERY COUNTY  
PENNSYLVANIA

PIN: N/A  
CHECKED BY: DH  
DRAWN BY: AS  
DATE: 12/22/2025  
SCALE: 1:30  
DRAWING: C-102  
PROJECT: 2025-535  
SHEET: 3 OF 5







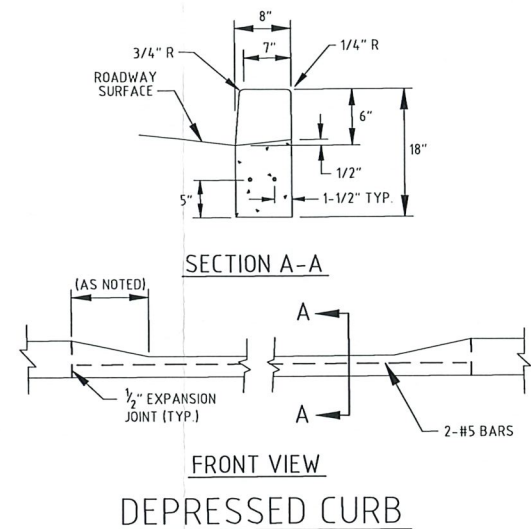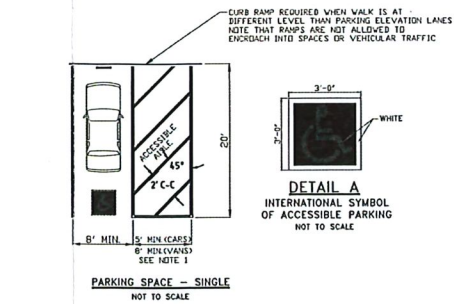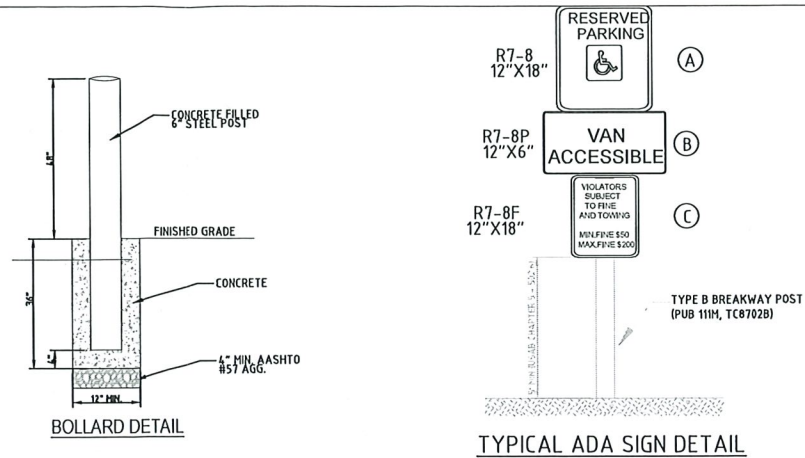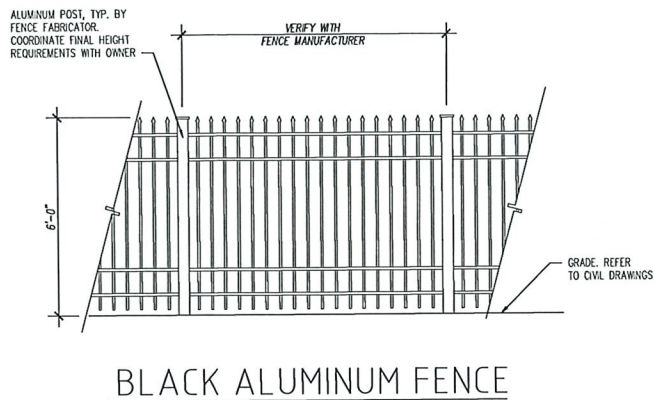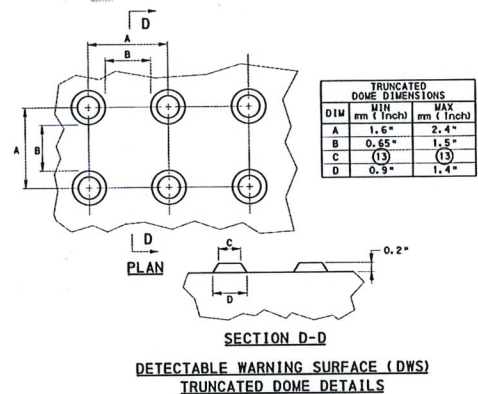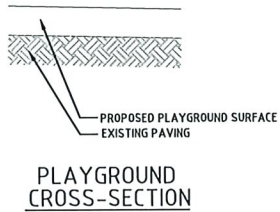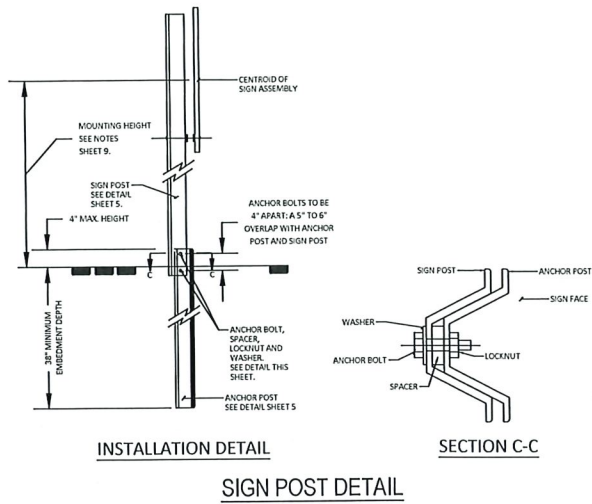


**BOGIA ENGINEERING INC.**

1340 PENN AVE WYOMISSING, PA 19810  
PHONE: 610-678-3071 FAX: 610-678-3517  
WWW.BOGIAENG.COM

PRELIMINARY-FINAL  
CELEBREES SCHOOL DAY CARE

**CONSTRUCTION DETAILS**

**CELEBREES SCHOOL**  
3930 COMMERCE AVENUE  
WILLOW GROVE, PA 19090  
JOB: CELEBREES SCHOOL  
UPPER MORELAND TWP  
MONTGOMERY COUNTY  
PENNSYLVANIA  
PIN: N/A  
CHECKED BY: DH  
DRAWN BY: AS  
DATE: 12/22/2025  
SCALE: N/A  
DRAWING: C-104  
PROJECT: 2025-535  
SHEET: 5 OF 5

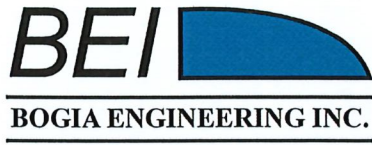

January 26, 2026

Upper Moreland Township  
117 Park Avenue  
Willow Grove, PA 19090

RE: Celebrees School Proposed Day Care  
8 LAKEVIEW CIRCLE  
BERWYN, PA 19312

Township comments are in *italic* standard typeface, and responses by BEI are presented in **bold** typeface.

1. *In reviewing the plans, I do not see the parking calculations for the adjacent building to the proposed daycare. The only parking calculations in the zoning table are for the proposed daycare.*

**The parking calculations are found on the cover sheet C-100, 1 of 5.**

2. *There is no information (specifications) on the proposed playground surface.*

**The details for the playground surface are on sheet C-104, 5 of 5.**

3. *You will also need to include the building coverage and impervious surface coverage on the zoning table (existing and proposed).*

**The information is added to the zoning table on sheet C-100, 1 of 5.**

If you have any questions, please do not hesitate to call me at 484-872-8886.

Sincerely,

Donald Haas, RLA, ASLA, CBLP  
Branch Manager


ENGINEERING EXCELLENCE THROUGH KNOWLEDGE AND COMMUNICATION

1340 Penn Avenue  
Wyomissing, PA 19610  
T: 610-678-3071  
[www.bogiaeng.com](http://www.bogiaeng.com)

1101 S. Broad Street  
Lansdale, PA 19446  
T: 215-362-3878  
[www.bogiaeng.com](http://www.bogiaeng.com)

667 Exton Commons  
Exton, PA 19341  
T: 484-872-8886  
[www.bogiaeng.com](http://www.bogiaeng.com)



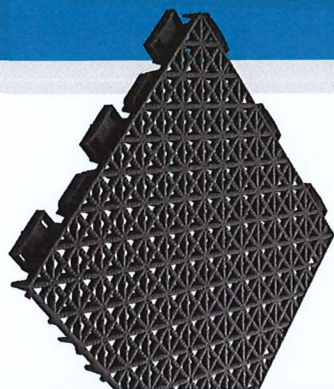

### DrainBase™ Modular Tile

For applications that require extensive drainage or traditional recreational use, DrainBase™ by UBS functions as the ideal alternative to construction aggregate for synthetic turf applications.

Ideal for landscaping, pet parks, playgrounds, rooftops, and water play surfaces, our antimicrobial interlocking drain tile system features a number of benefits that improve the performance, durability and safety of your turf system.

|                                                                                   |                  |                                                                          |
|-----------------------------------------------------------------------------------|------------------|--------------------------------------------------------------------------|
|    | Tile Dimensions  | 10.13" x 10.13" x .75"<br>Usable Dims: 10" x 10" x .75"                  |
|    | Sheet Dimensions | 40.52" x 40.52" x .75" (4x4 Tiles)                                       |
|    | Weight           | 7 oz.                                                                    |
|   | Load Capacity    | >180 PSI                                                                 |
|  | Ease of Install  | Quick and simple process requiring minimal tools and machinery           |
|  | Construction     | Open 1/4" grid design with patented 6 point interlocking system          |
|  | Resin            | 100% Recycled Polypropylene Materials                                    |
|  | Color            | Black                                                                    |
|  | Warranty         | Limited Lifetime Warranty                                                |
|  | Drainage         | 2856.00 Inches/Hour<br>Drain Base 2.17 Sec/6" zone<br>930.88 Gal/min/yd2 |

\*The ASTM F1551 test method finds results for the water permeability of synthetic turf systems and permeable bases (DIN 18-035). The ASTM F1551 test procedure is used to determine the flow rate of rainfall through a material. A volume of water is poured through the surface and timed. Calculations are then made on the inches of water that would pass through the substrate per hour.



#### Maximum Drainage

Permeable Design allows for moisture to drain meeting most county codes of ordinance



#### Economical Choice

Most cost effective option compared to construction aggregates



#### Recycled Material

Made from 100% recycled polypropylene materials




Drainage



Comfort



Durability

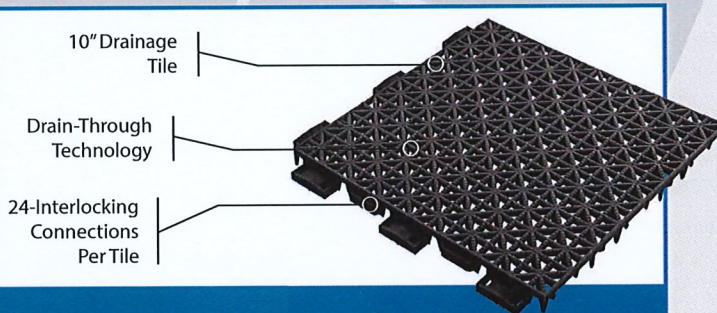

Learn more at [ultrabasesystems.com](http://ultrabasesystems.com)

#### Recommended Uses:



Landscape



Pet Park






Playgrounds



Rooftop



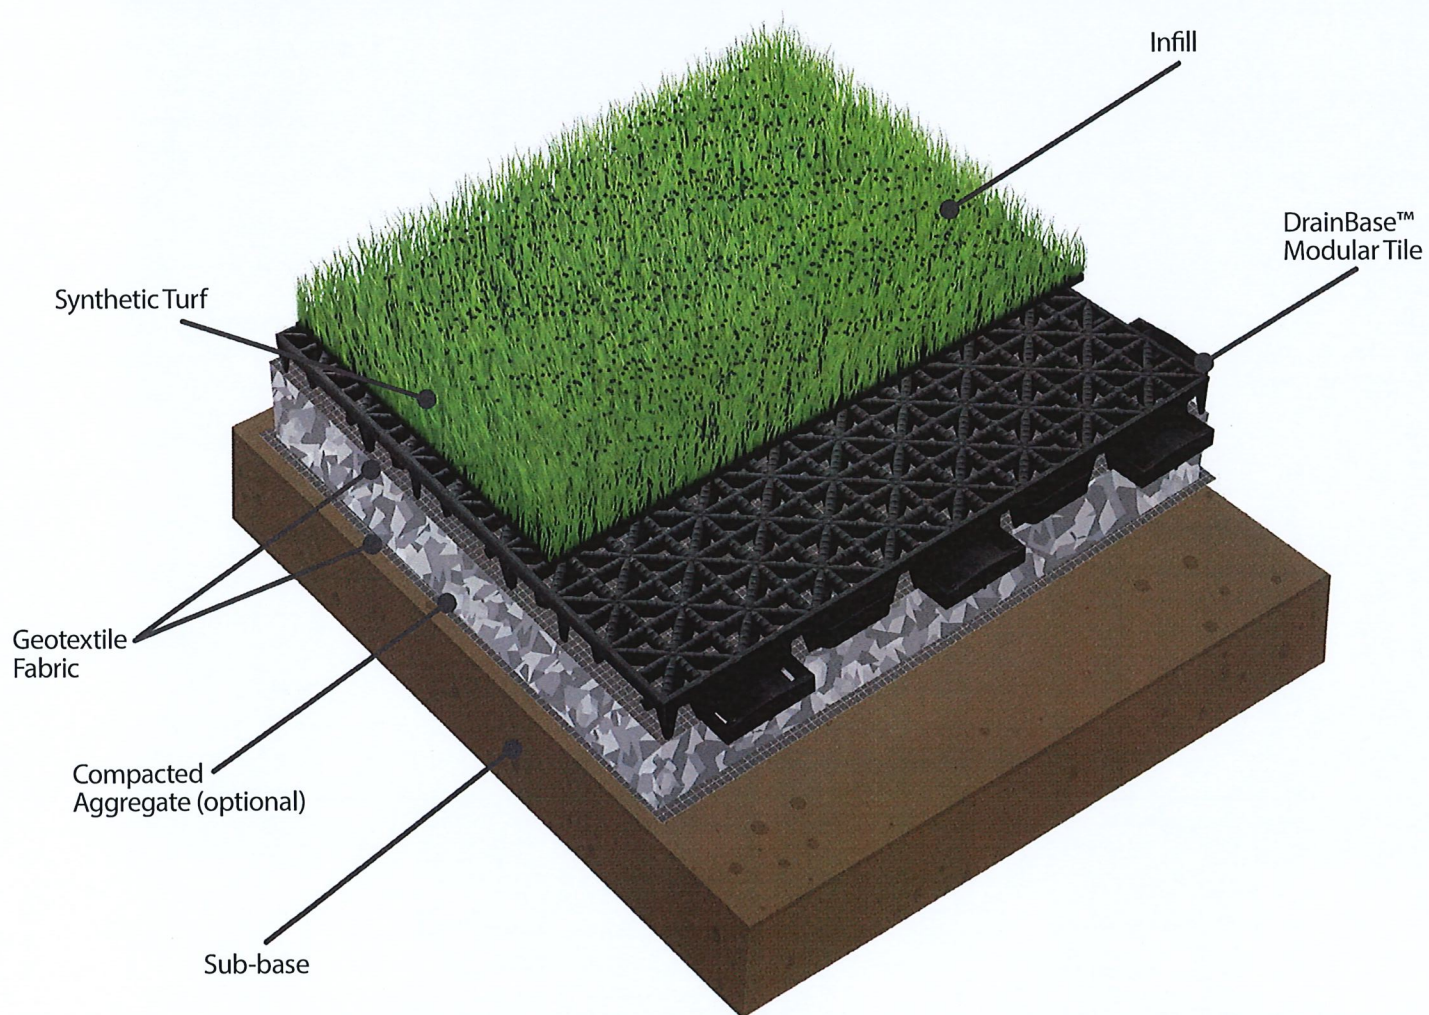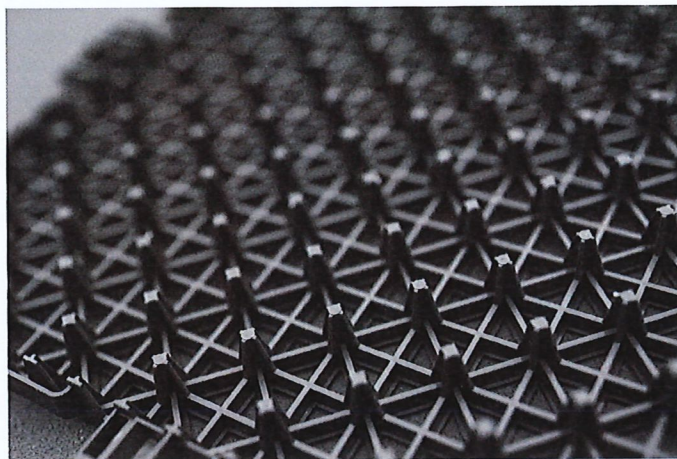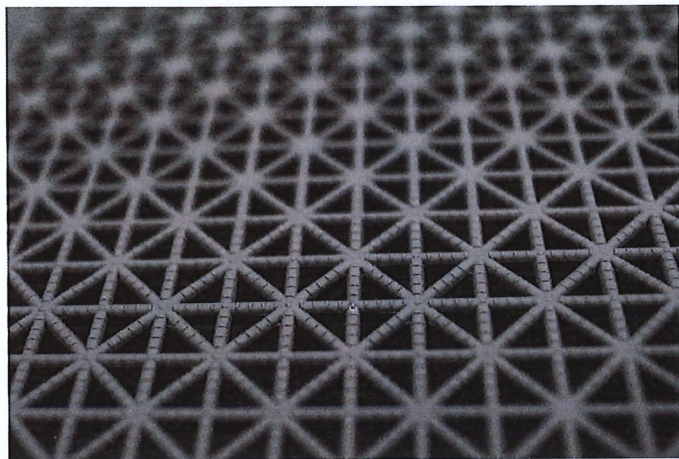





## Playground Fescue

- Built with TigerCool™ Technology which reduces turf temperatures up to 15%.
- IPEMA Certified reducing G-Max shock, perfect for playgrounds.
- K29 Quadruple-Layered Action Backing for greater seam strength and permeability.

### GENERAL FEATURES:

|                       |                               |
|-----------------------|-------------------------------|
| <b>Traffic Level:</b> | Moderate to Heavy Traffic     |
| <b>Applications:</b>  | Landscape                     |
| <b>Blade Colors:</b>  | Field Green / Mid-Olive Green |



### PRODUCT SPECIFICATIONS

#### Yarn Characteristics

|                                            |
|--------------------------------------------|
| <b>Type:</b> Monofilament PE with Thatch   |
| <b>Composition/Structure:</b> Polyethylene |
| <b>Denier:</b> 10,800/5,000                |
| <b>Colors:</b> Field Green/Mid-Olive Green |

#### Turf Characteristics

|                                            |
|--------------------------------------------|
| <b>Pile/Face Weight:</b> Approx. 55 Ounces |
| <b>Pile Height:</b> Approx. 1.375 Inches   |
| <b>Machine Gauge:</b> 3/8 inch             |
| <b>Thatch Color:</b> Green & Tan           |

#### Particulate Infill

|                                                              |
|--------------------------------------------------------------|
| <b>Type:</b> Quality Infill                                  |
| <b>Weight:</b> 1.5-2.5 Pounds Per Square Foot <sup>†**</sup> |
| <b>Height:</b> Approx. .05-.075 Inches                       |
| <b>Colors:</b> Green, Black, or Natural                      |

#### Manufactured Rolls

|                                                               |
|---------------------------------------------------------------|
| <b>Width:</b> 15 Feet                                         |
| <b>Length:</b> 100 Feet                                       |
| <b>Shipping Weight:</b> 876 Pounds <sup>**</sup>              |
| <b>Roll Diameter:</b> 24 Inches                               |
| <b>Total Product Weight:</b> Approx 84 Ounces Per Square Yard |

#### Backing Characteristics

|                                                                             |
|-----------------------------------------------------------------------------|
| <b>Primary Backing:</b> 1                                                   |
| <b>Composition/Structure:</b> K29 Quadruple-Layered Action Backing          |
| <b>Weight:</b> 7.3 Ounces Per Square Yard                                   |
| <b>Finish Coating:</b> Polyurethane 20 Ounces Per Square Yard <sup>**</sup> |
| <b>Tuft Bind:</b> 10+ Pounds                                                |



#### Main Advantages:

- Designed to truly replicate grass with enhanced recovery
- Heat and frost resistant/ UV stabilized
- No harmful environmental effects, Not water soluble
- Non-flammable, ant-acid yarn resistant to chemical attack
- Uniquely formulated backing for greater seam strength

#### Recommended Maintenance:


Rinse and groom as needed to limit matting

**Drainage Rate:** 400+ inches of rain per hour per square yard

<sup>\*\*</sup> Approximate Weight

<sup>†</sup> For IPEMA Certification, infill must be 2 pounds of Durafill per sq ft

<sup>\*</sup> 15 Year does not apply to AZ - AZ is 10 Year

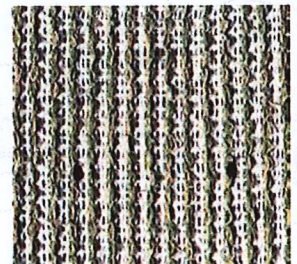





**Turf & Soil Diagnostics**

**MATERIALS TEST REPORT FOR  
Turf**



**REPORT TO:** Whittlesey Landscape Supply & Recycling  
Eric Mezger  
629 Dalton Ln  
Austin, TX 78742

**DATE RECEIVED:** Mar-25-2024  
**REPORT DATE:** Mar-29-2024  
**CONDITION OF SAMPLE:** Normal

**Saturated Hydraulic Conductivity\***

| Lab ID# | Sample Name  | Bulk Density<br>g/cc | Infiltration Rate*<br>in/hr | Infiltration Rate*<br>cm/hr |
|---------|--------------|----------------------|-----------------------------|-----------------------------|
| 49936-1 | DG 1/2 Minus | 1.96                 | 6.6                         | 16.8                        |
|         |              |                      |                             |                             |
|         |              |                      |                             |                             |
|         |              |                      |                             |                             |
|         |              |                      |                             |                             |

\*TSD Infiltration Rate SOP - Procedure is designed to evaluate submitted disturbed soil and aggregate samples. Samples compacted by hand with manual rammer. Field infiltration rates may differ if compaction varies from lab test conditions.


Samples were tested as received and comments pertain only to the samples shown.  
This report may not be reproduced in part, but only in full.  
Sample condition upon receipt was normal.  
Samples were received with a transmittal letter.

Reviewed by Duane K. Otto  
Digitally signed by Duane K. Otto  
Date: 2024.03.29 12:43:12 -04'00'







PROJECT TITLE: CELEBREES SCHOOL PROPOSED DAY CARE

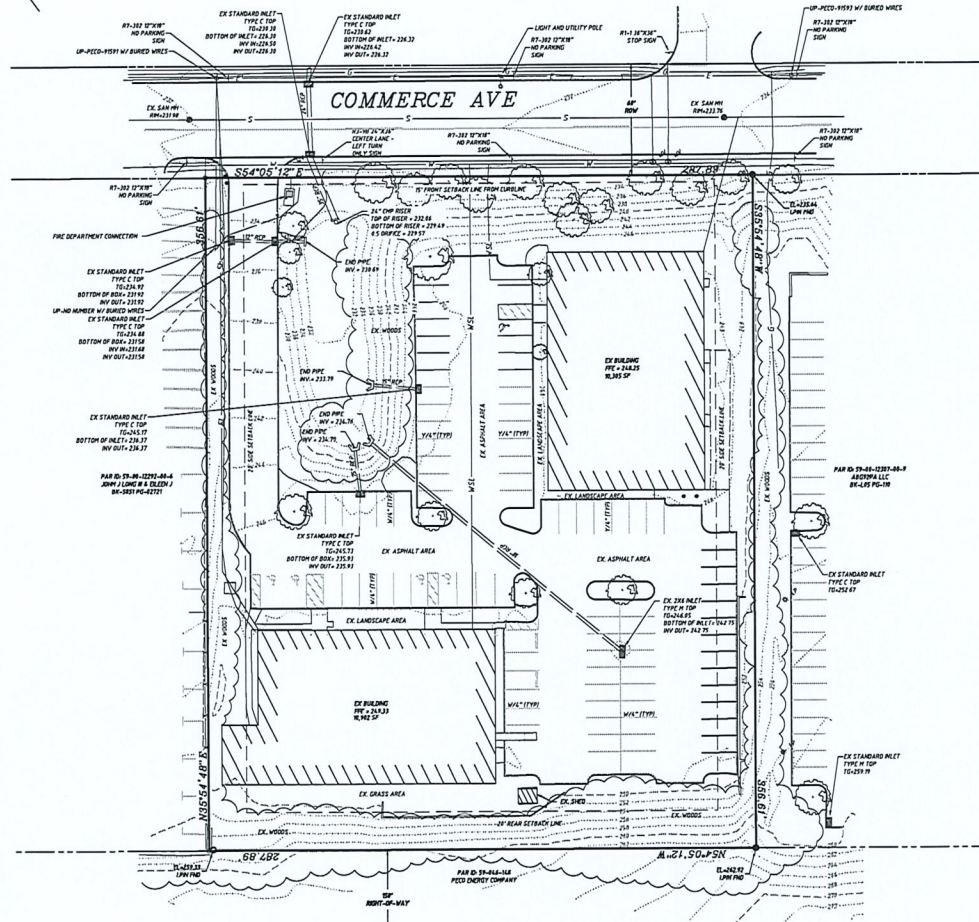


SITE

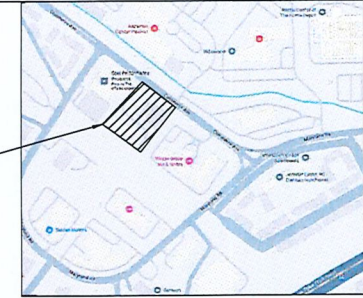

SCALE: 1:250'

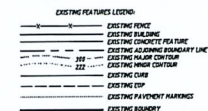

|         |            |
|---------|------------|
| DATE    | 2025-12-22 |
| SCALE   | 1:250'     |
| DRAWING | C-101      |
| PROJECT | 2025-535   |
| SHEET   | 2 OF 5     |

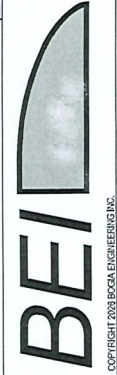

BOGIA ENGINEERING INC.  
1340 PENN AVE WYOMISSING, PA 19380  
PHONE: 610-678-3071 FAX: 610-678-3517  
CELEBREES SCHOOL  
UPPER MORELAND TWP  
MONTGOMERY COUNTY  
PENNSYLVANIA

CELEBREES SCHOOL  
3600 COMMERCE AVE  
WILLOW GROVE, PA 19380  
JOB: CELEBREES SCHOOL  
UPPER MORELAND TWP  
MONTGOMERY COUNTY  
PENNSYLVANIA  
PIN: \_\_\_\_\_  
CHECKED BY: DH  
DRAWN BY: AS  
DATE: 2025-12-22  
SCALE: 1:250  
DRAWING: C-101  
PROJECT: 2025-535  
SHEET: 2 OF 5







# PROJECT TITLE: CELEBREES SCHOOL PROPOSED DAY CARE

## GRADING NOTES:

1. IMPORTED TOP SOIL SHALL MEET PENNDOT STANDARDS
2. IT IS MANDATORY FOR THE CONTRACTOR TO FOLLOW AND COMPLY WITH THE APPROVED EROSION AND SEDIMENTATION PLAN EXCEPT WHERE THE CONTRACTOR IS FOLLOWING AMENDMENTS THAT HAVE BEEN APPROVED BY THE CONSERVATION DISTRICT.
3. THE CONTRACTOR IS TO PREPARE THE SUBGRADE FOR ALL IMPROVEMENTS INCLUDING PAVED AREAS, BUILDING PADS, ETC. TO THE SATISFACTION OF THE GEOTECHNICAL ENGINEER.
4. SITE AREAS PROPOSED FOR INFILTRATION SHALL BE PROTECTED FROM DISTURBANCE AND COMPACTION, EXCEPT AS NECESSARY FOR CONSTRUCTION OF INFILTRATION BAPS
5. TOPSOIL, COMMON EARTH AND ROCK SHALL BE EXCAVATED AND STOCKPILED SEPARATELY. ROCK AND COMMON EARTH CONTAMINATED TOPSOIL SHALL NOT BE USED FOR THE FINAL LIFT OF FILL OR FOR PREPARATION OF SEED BEDS. ROCK AND COMMON EARTH CONTAMINATED WITH TOPSOIL SHALL NOT BE USED FOR STRUCTURAL FILL. ROCK AND COMMON EARTH CONTAMINATED WITH TOPSOIL MAYBE USED IN NON-STRUCTURAL FILL AREAS OR SPILLED ON THE SITE, IF THE CONTAMINATED SOIL IS NOT USED ON THE SITE IT SHALL BE HAULED OFF THE SITE AT NO EXTRA COST OR LIABILITY TO THE OWNER.
6. THE CONTRACTOR SHALL PREPARE THE SUBGRADE, BY PLACING COMPACTED FILL AND COMPACTING THE SUBGRADE TO RECEIVE ALL THE FOLLOWING IMPROVEMENTS AS A MINIMUM AND OTHERS AS REQUIRED: PAVING, BUILDING FOUNDATIONS AND SLABS, RETAINING WALLS (AS APPROVED BY THE GEOTECHNICAL ENGINEER AND DRAINAGE FACILITIES.
7. UNDESIRABLE MATERIALS SHALL BE REMOVED FROM THE SITE FOR DISPOSAL IN A DEP APPROVED FACILITY.
8. FILL MATERIAL SHALL CONSIST OF ACCEPTABLE EARTH MATERIAL FREE OF ALL FROZEN MATERIAL, ROCK OVER 4" IN DIAMETER WITH IN THE TOP 2 LIFTS OF FILL MATERIAL. ROOTS AND 200. FILL SHALL BE PLACED IN 8" RICH THICK LUGGE LIFTS AND COMPACTED TO 90% OF STANDARD MAXIMUM DENSITY PER ASTM D-1555. MODIFIED PROCTOR DENSITY IN AREAS NOT REQUIRING STRUCTURAL FILL. HOWEVER, EMMENT FILL MATERIAL IN AREAS IN EXCESS OF THREE FEET IS TO BE USED. EACH LAYER OF COMPACTED FILL SHALL BE TESTED TO DETERMINE ITS DENSITY PER ASTM D-1555. ASTM D-2922 OR ASTM D-2937. THE DENSITY OF EACH LAYER SHALL BE 98% OF A STANDARD PROCTOR ANALYSIS PER ASTM D-430.
9. SEE EROSION AND SEDIMENT CONTROL PLAN FOR EROSION & SEDIMENT CONTROL FEATURES AND REQUIREMENTS.
10. CONTRACTOR IS RESPONSIBLE FOR UTILITIES WITHIN 5' OF THE BUILDING. SERVICE PROVIDERS TO INSTALL 5' FROM BUILDING TO SERVICE CONNECTION POINT.
11. DURING EARTH MOVING ACTIVITIES A GEOTECHNICAL ENGINEER IS TO BE PRESENT.
12. ALL ON-SITE FACILITIES SHALL MEET THE PERFORMANCE STANDARDS AND DESIGN CRITERIA SPECIFIED IN THIS ORDINANCE.

## EXCAVATION NOTE:

THE CONTRACTOR IS TO CONTACT THE TOWNSHIP AND TOWNSHIP ENGINEER IF ROCK IS ENCOUNTERED DURING BASH EXCAVATION. SHOULD ROCK REMOVAL BE NECESSARY FOR BASH CONSTRUCTION IT IS TO BE PERFORMED TO THE SPECIFICATIONS REQUIRED BY THE ON-SITE GEOTECHNICAL ENGINEER AND TO THE SATISFACTION OF THE TOWNSHIP AND TOWNSHIP ENGINEER.

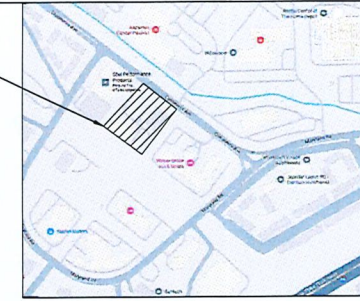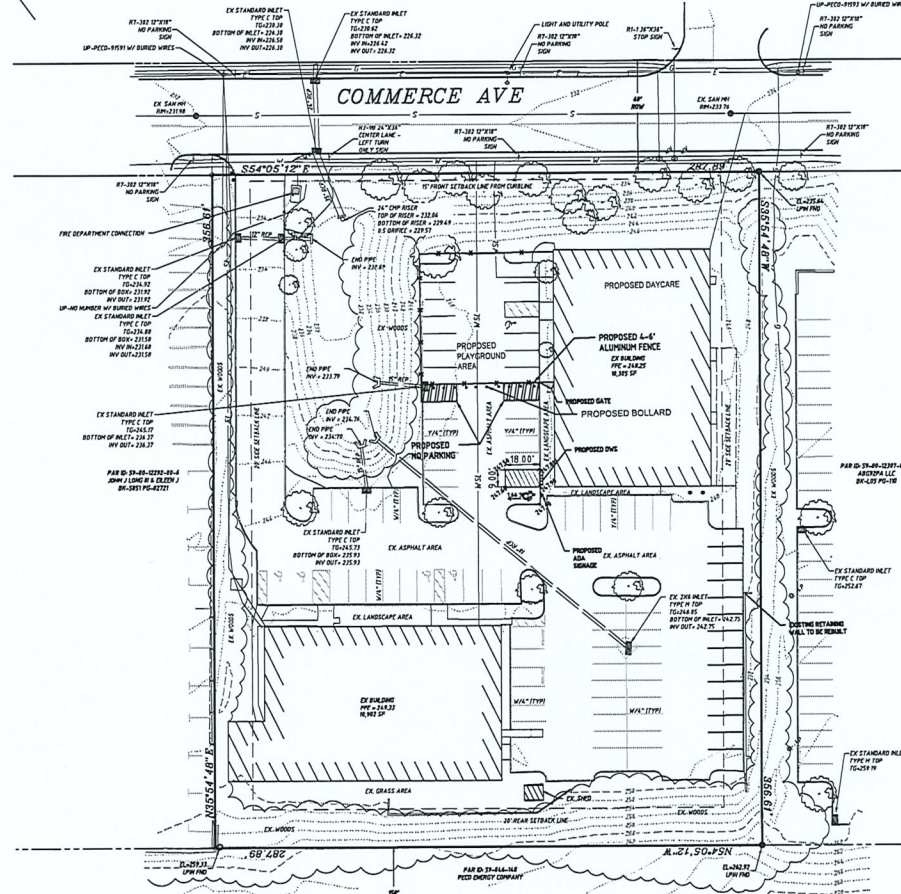

SCALE: 1:250'




## SITE DATA:

|                           |                                                                   |
|---------------------------|-------------------------------------------------------------------|
| OWNER:                    | BVA AND PUMET 5000<br>3900 COMMERCE AVE<br>WILLOW GROVE, PA 19080 |
| APPLICANT:                | CELEBREES SCHOOL<br>8 LAKEVIEW CIRCLE<br>BETHUN, PA 19312         |
| EXISTING USE:             | OFFICE                                                            |
| PROPOSED USE:             | DAY-CARE                                                          |
| LOCATION:                 | 3900 COMMERCE AVE,<br>WILLOW GROVE, PA 19080                      |
| TAX MAP SHEET:            | 39000379102, 39000379103, 39000379104                             |
| TOTAL ACRES:              | 2.35                                                              |
| TOWNSHIP DATA:            |                                                                   |
| LOCAL GOVERNMENT CENTER:  |                                                                   |
| EXISTING BUILDING:        | REQUIRED                                                          |
| MIN. LOT AREA (S.F.):     | 1 AC 2.35 AC 2.35 AC                                              |
| MIN. LOT DEPTH:           | 160' 287' 287'                                                    |
| MIN. WIDTH:               | 100' 77.24' 77.24'                                                |
| MIN. SIDE YARD, EACH:     | 25' 33' 33'                                                       |
| MIN. REAR YARD:           | 15' 34' 34'                                                       |
| MIN. FRONT YARD:          | 15' 34' 34'                                                       |
| MAX. IMPERVIOUS COVERAGE: | 75% 60% 60%                                                       |
| BUILDING COVERAGE:        | 35.3% 35.3% 35.3%                                                 |

\*EXISTING NON-COMPLIANCE

## NOTES:

1. RETAINING WALL DESIGNED TO BE PROVIDED BY THE CONTRACTOR

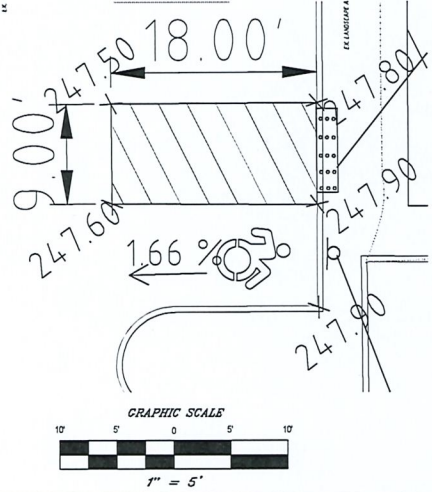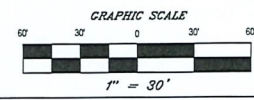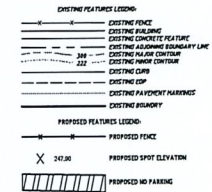

**BOGA ENGINEERING INC**  
1340 PENN AVE WYOMING, PA 19380  
PHONE: 610-678-3517  
FAX: 610-678-3517  
WWW.BOGAENG.COM  
PRELIMINARY FINAL  
CELEBREES SCHOOL  
SITE PLAN

CELEBREES SCHOOL  
3900 COMMERCE AVE  
WILLOW GROVE, PA 19080  
JOB: CELEBREES SCHOOL  
UPPER MORELAND TWP  
MONTGOMERY COUNTY  
PENNSYLVANIA  
PIN: \_\_\_\_\_  
CHECKED BY: DH  
DRAWN BY: AS  
DATE: 2025-12-23  
SCALE: 1:30  
DRAWING: C-103  
PROJECT: 2025-535  
SHEET: 4 OF 5

**BEI**  
BOGA ENGINEERING INC  
COPYRIGHT 2025 BOGA ENGINEERING INC.



PROJECT TITLE: CELEBREES SCHOOL PROPOSED DAY CARE

**SGW**  
A TENCATE COMPANY

**TigerTurf®**

**Playground Fescue**

- Built with TigerCoat™ Technology which reduces turf temperatures up to 15%.
- USMA Certified reducing G-Max shock, perfect for playgrounds.
- K29 Quadruple-Layered Action Backing for greater seam strength and permeability.

**GENERAL FEATURES:**

|                |                               |
|----------------|-------------------------------|
| Traffic Level: | Moderate to Heavy Traffic     |
| Applications:  | Landscape                     |
| Blade Colors:  | Field Green / Mid-Olive Green |

**PRODUCT SPECIFICATIONS**

| Turf Characteristics                | Turf Characteristics               | Particulate Infill                       |
|-------------------------------------|------------------------------------|------------------------------------------|
| Type: Monofilament PE with Thatch   | PlatFace Weight: Approx. 55 Ounces | Type: Quantity 10/12                     |
| Composition/Structure: Polyethylene | Pile Weight: Approx. 1.375 Inches  | Weight: 1.5-2.5 Pounds Per Square Foot** |
| Stitch: 16,000/1,000                | Machine Gauge: 3/16 inch           | Height: Approx. 65-75 Inches             |
| Colors: Field Green/Olive Green     | Thatch Color: Green & Tan          | Colors: Green, Black, or Natural         |

| Manufacture Rugs                                        | Backing Characteristics                                     |
|---------------------------------------------------------|-------------------------------------------------------------|
| Width: 15 Feet                                          | Primary Backing: 1                                          |
| Length: 100 Feet                                        | Composition/Structure: K29 Quadruple-Layered Action Backing |
| Shipping Weight: 475 Pounds**                           | Weight: 7.3 Ounces Per Square Yard                          |
| Rug Dimensions: 24 Inches                               | Finish Coating: Polyethylene 20 Ounces Per Square Yard**    |
| Total Product Weight: Approx. 84 Ounces Per Square Yard | Tuft Weight: 10+ Pounds                                     |



- Main Advantages:**
- Designed to truly replicate grass with enhanced recovery.
  - Heat and frost resistant UV stabilized.
  - Non-toxic, non-flammable, non-irritant, non-toxic, non-toxic.
  - Non-flammable, acid-resistant, non-toxic, non-toxic.
  - Uniquely formulated backing for greater seam strength.
- Recommended Maintenance:**
- Rinse and groom as needed to limit matting.
  - Drainage Rate: 40% inches of rain per hour per square yard.
  - \*\* Approximate Weight
  - \*\* For USMA Certification, infill must be 2 pounds per square foot.
  - \*\* 15 Year does not apply to AZ-12 in 10 Year.

SyntheticGrassWarehouse.com  
EXCLUSIVELY DISTRIBUTED BY SGW

**ULTRA BASE SYSTEMS**  
PRODUCT SPECIFICATION SHEET

**DrainBase™ Modular Tile**

The DrainBase™ modular tile is designed for use in applications where drainage is required. It is made of high-quality polypropylene and is designed to be used in conjunction with a geotextile fabric.

**Tile Dimensions:** 16.12" x 16.12" x .75"

**Sheet Dimensions:** 48.37" x 48.37" (16' x 16')

**Weight:** 7 lbs.

**Load Capacity:** >1400 PSF

**Ease of Install:** Quick and simple process requiring minimal tools and machinery.

**Construction:** Open 1/4" grid design with patented geotextile interlocking system.

**Resin:** 100% Recycled Polypropylene Materials.

**Color:** Black.

**Warranty:** Limited Lifetime Warranty.

**Drainage:** 2000-3000 GPM/ft² (20-30 GPM/ft²) (20-30 GPM/ft²) (20-30 GPM/ft²)

**Maximum Drainage:** Permeation Drainage for maximum to drain away from your facility.

**Economical Choice:** Most cost-effective system compared to conventional systems.

**Recycled Material:** Made from 100% recycled polypropylene materials.





**Drain-Through Technology:** 1/4" Drainage Tile.

**24-Houring Construction:** For the.

Learn more at [ultrabasesystems.com](http://ultrabasesystems.com)




\*The 2000 GPM/ft² test method results for the water permeability of the DrainBase™ modular tile are based on the test results of the DrainBase™ modular tile. The DrainBase™ modular tile is designed to be used in conjunction with a geotextile fabric. The DrainBase™ modular tile is designed to be used in conjunction with a geotextile fabric.

**ULTRA BASE SYSTEMS**  
For selling and inquiries, contact Ultra Base Systems at 800-427-7888 or 410-777-0000.

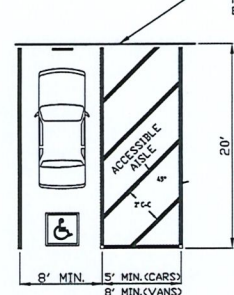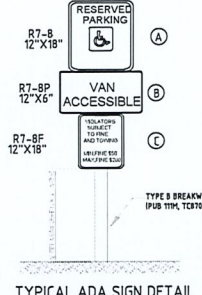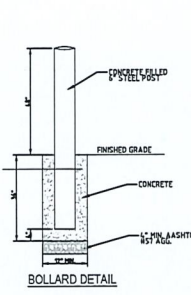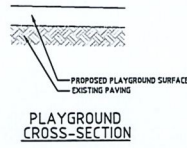


**ADA STRIPING AND PAVEMENT MARKINGS**

NOTE:  
ALL BLUE CROSSHATCH LINES, BLUE PARKING SPACE LINES AND A SOLID BLUE BACKGROUND FOR THE ADA SYMBOL SHALL BE APPLIED.

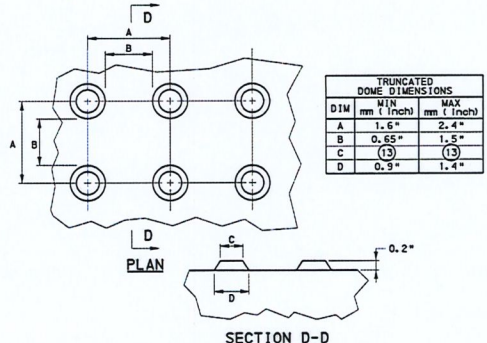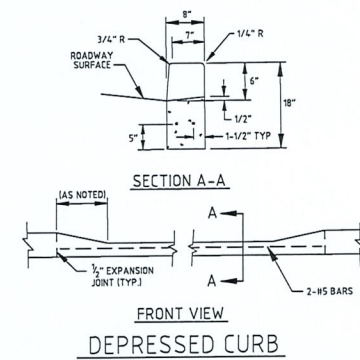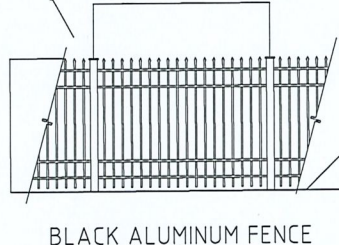

**SECTION D-D**  
**DETECTABLE WARNING SURFACE (DWS)**  
**TRUNCATED DOME DETAILS**

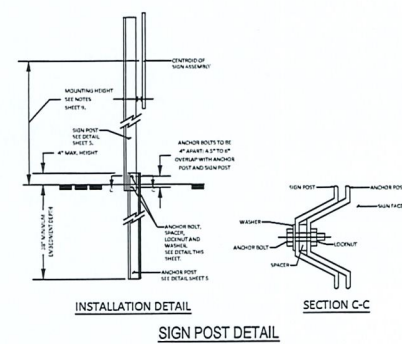


**BEI**  
BOGIA ENGINEERING INC.

CELEBREES SCHOOL  
CONSTRUCTION DETAILS

3930 COMMERCIAL AVE  
WILLOW GROVE, PA 19090  
JOB: CELEBREES SCHOOL  
UPPER MORELAND TWP  
MONTGOMERY COUNTY  
PENNSYLVANIA

PRELIMINARY FINAL  
CHECKED BY: DH  
DRAWN BY: AS  
DATE: 2025-12-22  
SCALE: -  
DRAWING: C-104  
PROJECT: 2025-535  
SHEET: 5 OF 5



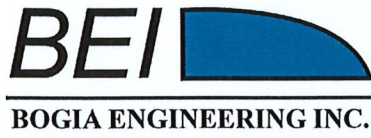

February 4, 2026

Upper Moreland Township  
117 Park Avenue  
Willow Grove, PA 19090

RE: Celebrees School Proposed Day Care

Township comments are in *italic* standard typeface, and responses by BEI are presented in **bold** typeface.

1. *The applicant is requesting a waiver from **Section 330-45** of the **Vehicles and Traffic Ordinance**, requiring a transportation impact study (TIS) for the proposed site modifications.*

**Comment, no response.**

*2. Based on trip generation data for Land Use Code 565 (Daycare Center) in the Institute of Transportation Engineers publication, Trip Generation, 12th Edition, the proposed 10,000 squarefoot daycare facility will generate approximately 109 total trips during the weekday morning peak hour and approximately 108 total trips during the weekday afternoon peak hour. The traffic engineering assessment letter should be revised to include trip generation information for the weekday morning and weekday afternoon peak hours for the existing use of the building. In addition, the applicant should provide information on the recent type of use (i.e., office space, commercial space, etc.) for the existing building to confirm the trip generation analysis.*

**This information has been added to the analysis as requested.**

*3. The applicant should provide details on how the daycare will manage overflow parking for special events so that visitors attending these events do not park illegally throughout the site and interfere with on-site traffic circulation. The amount of overflow parking that may be needed is often a result of the number of students present at the special event time. The applicant should project the approximate number of additional overflow parking spaces that may be needed and identify the location of the additional parking spaces that will be utilized during special events. If the requirement for a TIS is waived by the Board of Commissioners, we recommend that this information be provided by the applicant in the traffic engineering assessment letter for review.*

**See the attached Special Events memo prepared by the applicant and attorney.**

*4. Details should also be provided on how parent drop-off/pick-up operations during the morning and afternoon peak periods will be accommodated including the expected internal travel routes and expected queuing areas in order to show that on-site traffic operations will work efficiently. In addition, the applicant should provide details on whether buses are expected to access the site to*

ENGINEERING EXCELLENCE THROUGH KNOWLEDGE AND COMMUNICATION

1340 Penn Avenue  
Wyomissing, PA 19610  
T: 610-678-3071  
[www.bogiaeng.com](http://www.bogiaeng.com)

1101 S. Broad Street  
Lansdale, PA 19446  
T: 215-362-3878  
[www.bogiaeng.com](http://www.bogiaeng.com)

667 Exton Commons  
Exton, PA 19341  
T: 484-872-8886  
[www.bogiaeng.com](http://www.bogiaeng.com)



*drop-off/pick-up students who attend half-day kindergarten at area school districts and the expected on-site travel routes expected to be utilized by the buses. If the requirement for a TIS is waived by the Board of Commissioners, we recommend that this information be provided by the applicant in the traffic engineering assessment letter for review.*

**The assessment has been updated with the additional information as requested.**

*5. Sight distance measurements and a sight distance triangle should be depicted on the plans in future submissions for the driveway along Commerce Avenue in accordance with **Section 295-15.C** of the **Subdivision and Land Development Ordinance**. Based on the existing conditions of the site, it appears that removal of trees and vegetation and/or the relocation of a sign may be necessary within the sight distance triangles for the existing driveway along Commerce Avenue. A note must be added to the plans indicating that all trees, vegetation, and signage located within the sight distance triangle must be relocated or removed from the sight distance triangle.*

**Note 21 has been provided on Sheet 1 of the plan set. Sight distance has been shown based on PennDOT M-950S criteria.**

*6. A note should be added to the plans stating the area between the existing right-of-way line and the ultimate right-of-way line shall be offered for dedication to the authority having jurisdiction over the road in accordance with **Section 300-15.C(3)** of the **Subdivision and Land Development Ordinance**.*

**Note 22 has been added to Sheet 1 of the plan set as requested.**

*7. The parking space and drive aisle dimensions within the parking areas for the proposed site modifications should be labeled on the plans to confirm that they satisfy requirements in **Section 300-17.I** of the **Subdivision and Land Development Ordinance**.*

**The additional dimensions have been added to the plan set as requested.**

*8. According to **Section 355-177.C** of the **Zoning Ordinance**, one parking space per 5 attendees is the required amount of parking for a daycare. Based on information provided on the plans, a maximum of 142 attendees is expected at the daycare facility, resulting in 28 required parking spaces for the proposed daycare. The plans show 29 parking spaces in the parking areas immediately to the south and west of the proposed daycare. The plans show one ADA parking space for the proposed daycare facility which does not satisfy minimum ADA parking requirements for the 29 parking spaces in the parking areas immediately to the south and west of the proposed daycare. The plans should be revised to show one additional ADA parking space in the vicinity of the ADA parking space adjacent to the daycare facility that is currently shown on the plans.*

**The additional ADA parking space has been provided as requested.**

9. *The planned Power Line Trail is proposed to be located on the adjacent property to the south of the site. As part of this trail project, there will be vegetation and brush removal on the land owned by PECO to the south of the site.*

**Acknowledged.**

10. *The applicant must coordinate with the Township Fire Marshal for accessibility and circulation needs of emergency apparatus for the site. Ensure that any correspondence, including any review comments and/or approvals, is included in subsequent submissions.*

**Plans will be provided to the fire marshal as necessary.**

11. *All curb ramps and pedestrian routes (i.e., sidewalks, crosswalks, etc.) are to be constructed in accordance with the current Federal and PennDOT ADA standards. Bowman has not reviewed any ramps internal to the site, as the applicant's engineer will be responsible for their design satisfying the required ADA standards.*

**The parking and ramps were designed to meet ADA standards for compliance.**

12. *Any proposed traffic control signs and pavement markings for the proposed daycare use should be clearly labeled on the plans.*

**No signage is proposed at this time.**

13. *A "Stop" sign and stop bar should be shown on the plans at the following locations:*

- *On the driveway approach to Commerce Avenue.*
- *On the southern end of the drive aisle to the west of the daycare building.*

**These items have been added as requested to the plan set.**

14. *The proposed site modifications will be subject to the Township's Transportation Impact Fee of \$2,238 per "new" afternoon peak hour trip in accordance with the Township's Transportation Impact Fee Ordinance. The applicant must provide use and occupancy information for the site from the time of the Roadway Sufficiency Analysis data collection for the Act 209 study in 2016 as the basis for determining the impact fee for this project. Upon receipt of this information, our office will review and determine if the site modifications will be subject to the transportation impact fee.*

**The applicant respectfully requests a full waiver of the transportation impact fee associated with the proposed site modifications, as the daycare use will not generate "new" trips to the Township roadway network. The primary users of daycare centers are residents and employees who already live and/or work within the Township, and who are currently making similar daily trips along the surrounding roadway system. Accordingly, trips associated with this daycare will function as diverted trips that replace or re-route existing travel patterns rather than add net new peak-hour traffic. Because the project does not create additional demand on Township transportation infrastructure, assessing a transportation impact fee in this instance would be inconsistent with the stated intent of the Township's Transportation Impact Fee Ordinance**




*15. A response letter must be provided with the resubmission detailing how the aforementioned comments have been addressed, and where each can be found in the resubmission materials (i.e., page number(s)) to assist in the re-review process.*

**This response letter is provided as requested.**

If you have any questions, please do not hesitate to call me at 484-872-8886.

Sincerely,

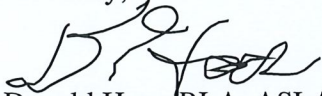A handwritten signature in black ink, appearing to read 'D. Haas', with a stylized flourish at the end.

Donald Haas, RLA, ASLA, CBLP  
Branch Manager

**Special Events and Overflow Parking Management Plan**  
**Celebree School – 3930 Commerce Avenue**  
**Upper Moreland Township, Montgomery County, Pennsylvania**

**1. Purpose of Plan**

This Special Events and Overflow Parking Management Plan has been prepared to describe how the proposed Celebree School will manage occasional special events in a manner that maintains safe, orderly, and efficient on-site traffic operations and avoids adverse impacts to Commerce Avenue or surrounding properties.

The intent of this plan is to demonstrate that special events associated with the daycare facility can be accommodated through operational controls and scheduling practices, without the need for off-site parking arrangements, roadway modifications, or additional traffic control measures.

**2. Definition of Special Events**

For the purposes of this plan, “special events” are defined as infrequent, non-routine activities that may involve parent or guardian attendance in addition to normal daily operations. These events may include, but are not limited to:

- Classroom graduation ceremonies
- Seasonal or holiday celebrations
- Family engagement or informational events
- Special events do not include routine daily drop-off and pick-up operations.

**3. Frequency and Timing of Special Events**

Special events are anticipated to occur infrequently, typically a limited number of times per year. Events are scheduled at the discretion of the operator and are generally planned to occur:

- Outside of weekday AM drop-off periods
- Outside of weekday PM pick-up periods
- During midday or early evening hours when background traffic volumes are lower

This scheduling practice minimizes overlap with peak on-site traffic activity and reduces the potential for congestion on internal drive aisles or at the site driveway.



#### 4. Event Size and Attendance Management

Special events at the facility are generally classroom-based rather than facility-wide, which inherently limits attendance levels. Attendance is managed by the operator and is typically limited to one parent or guardian per enrolled child.

Because events are not conducted simultaneously across all classrooms, arrivals and departures are naturally staggered, further reducing concentrated parking demand or queuing.

#### 5. Parking Utilization During Special Events

During special events, attendees will utilize the existing on-site parking supply shown on the approved site plans. Based on anticipated attendance levels, event timing, and the existing number of parking spaces, the on-site parking supply is expected to adequately accommodate event-related demand.

No off-site parking, shared parking agreements, or temporary parking areas are anticipated to be necessary. The operator does not expect spillover parking onto adjacent properties or public roadways.

#### 6. On-Site Circulation and Staff Oversight

During special events, on-site staff will be present to actively oversee parking and circulation as needed. Staff responsibilities may include:

- Directing vehicles to available parking spaces
- Monitoring internal drive aisles to maintain clear circulation paths
- Ensuring fire lanes and access routes remain unobstructed

These procedures are consistent with standard operating practices at childcare facilities and are intended to maintain safe and efficient vehicle movements throughout the site.

#### 7. Traffic Impact Considerations

From a traffic engineering perspective, special events are expected to generate short-duration, low-intensity traffic activity that is dispersed over time rather than concentrated in peak arrival or departure surges. Given the limited frequency, controlled attendance, and off-peak scheduling of events, special event traffic is not anticipated to adversely affect:

- Internal site circulation
- Driveway operations at Commerce Avenue
- Traffic flow on adjacent roadways

Accordingly, special events are not expected to require roadway improvements, temporary traffic control devices, or police direction.

#### 8. Operational Experience

The operational approach described in this plan is consistent with practices utilized at other Celebree School locations operating in similar suburban contexts. While site conditions vary by location, the operator's experience managing comparable events informs the expectation that special events at this site can be effectively accommodated through operational planning and staff oversight.

#### 9. Plan Administration and Flexibility

This plan is intended to provide a framework for managing special events while allowing reasonable flexibility for the operator to adjust procedures as needed based on event size, timing, or site conditions. Should operational conditions change in the future, the operator will continue to prioritize on-site traffic safety and coordination consistent with Township requirements.

#### 10. Conclusion

Based on the limited frequency, scale, and controlled nature of special events, as well as the operational measures outlined above, special events at the proposed Celebree School are anticipated to be accommodated fully within the existing site layout and parking supply, without adverse impacts to on-site circulation or surrounding roadways.





**GILMORE & ASSOCIATES, INC.**  
ENGINEERING & CONSULTING SERVICES

January 30, 2026

File No. 26-00074

Paul Purtell, Township Code Enforcement Director  
Upper Moreland Township  
117 Park Avenue  
Willow Grove, PA 19090

Reference: Waiver of Land Development Review  
Celebree School Day Care – Outdoor Playground Area Installation, 3930 Commerce Avenue,  
Willow Grove, PA 19090  
TMP #s 59-00-03079-10-2, 59-00-03079-00-3, & 59-00-18625-00-9

Dear Mr. Purtell:

Pursuant to your request, Gilmore & Associates, Inc. has reviewed the above reference request for waiver of land development and site improvement plan, consisting of five (5) sheets, dated December 22, 2025, last revised January 23, 2026.

The subject property is located within the BC Business Center Zoning District and is currently occupied by two existing commercial buildings, 91 parking spaces, and a wooded area with a water detention pond. The Applicant is proposing to repurpose an existing parking area into a 4,852 square foot playground area with associated fencing and bollards. These improvements would remove 15 parking spaces; however, the plans depict no change in impervious coverage on the site due to the playground area being constructed on top of the existing parking.

We note the submission contains a letter from Console Matison, LLP dated January 7, 2026 requesting that the application be processed as a waiver of land development and we have reviewed the plan as such. If the Commissioners do not choose to grant the waiver request, we reserve the right to perform a full review of the plans with respect to the requirements and provisions of the Township's Subdivision & Land Development Ordinance (SALDO).


Upon review, we offer the following comments for consideration by Upper Moreland Township:

1. The Applicant shall acknowledge that any damage incurred within the right-of-way of Commerce Ave shall be repaired at the Owner's sole expense, and that any sediment tracked onto the roadway shall be immediately cleaned and returned to the soil stockpile. A note to this effect should be added to the plans.
2. The proposed playground surface is a pervious material that will allow water to flow through and it appears the synthetic turf will sit on top of a modular base, which will also serve as an underdrain. The Applicant should confirm the intent is for water to flow through the synthetic turf, into the modular base and then across the existing pavement area to the stormwater basin.
3. It does not appear the any earth disturbance is proposed in conjunction with the playground installation; however, if the installation assumptions made in comment #2 are incorrect and disturbance is proposed, the plans shall be revised to reflect the necessary erosion & sediment controls and accompanying details.
4. The Applicant is responsible for obtaining all outside agency approvals which may be required for the project and providing proof of receipt to the Township prior to the issuance of a building permit. Including, but not limited to: Township Fire Marshal, Township Traffic Consultant, etc.

65 East Butler Avenue | Suite 100 | New Britain, PA 18901 | Phone: 215-345-4330 | Fax: 215-345-8606

Should you have any questions, please feel free to contact our office.

Sincerely,

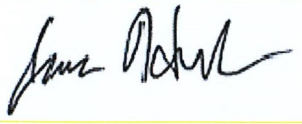A handwritten signature in black ink, appearing to read "James J. Hersh", enclosed within a thin yellow rectangular border.

James J. Hersh, P.E.  
Vice President  
Gilmore & Associates, Inc.

JJH/as

cc: Patrick Stasio, Township Manager  
Alex Baumler, Esq., Township Solicitor  
Adam Skrocki, Gilmore & Associates, Inc.  
Applicant (via email from Township)





February 3, 2026

Mr. Paul Purtell  
Director of Code Enforcement  
Upper Moreland Township  
117 Park Avenue  
Willow Grove, PA 19090

RE: **Traffic Review – Waiver of Land Development Plans**  
3930 Commerce Avenue – Celebree Daycare  
Upper Moreland Township, Montgomery County, PA  
Project No. 310016-26-001

Dear Paul:

In response to your request, Bowman Consulting Group (Bowman) has completed our traffic engineering review of the proposed site modifications to be located at 3930 Commerce Avenue in Upper Moreland Township, Montgomery County, PA. Based on our review of the submitted materials, it is our understanding that the proposed site modifications will consist of converting the existing building space into a 10,000 square-foot daycare facility. Access to the site will continue to be provided via the existing full-movement driveway along Commerce Avenue.

The following documents were reviewed and/or referenced in preparation of our traffic review:

1. Waiver of Land Development Plans – 3930 Commerce Avenue, prepared by Bogia Engineering, Inc., dated December 22, 2025.
2. Traffic Engineering Assessment Letter – Celebree Daycare (3930 Commerce Avenue), prepared by Bogia Engineering, Inc., dated December 29, 2025.
3. Waiver Request Letter – 3930 Commerce Avenue, prepared by Console Matison, dated January 7, 2026.

Based on our review of the documents listed above, Bowman offers the following comments for consideration by the Township and then action by the applicant.

1. The applicant is requesting a waiver from **Section 330-45** of the **Vehicles and Traffic Ordinance**, requiring a transportation impact study (TIS) for the proposed site modifications.
2. Based on trip generation data for Land Use Code 565 (Daycare Center) in the Institute of Transportation Engineers publication, *Trip Generation, 12<sup>th</sup> Edition*, the proposed 10,000 square-foot daycare facility will generate approximately 109 total trips during the weekday morning peak hour and approximately 108 total trips during the weekday afternoon peak hour. The traffic engineering assessment letter should be revised to include trip generation information for the weekday morning and weekday afternoon peak hours for the existing use of the building. In addition, the applicant should provide information on the recent type of use (i.e., office space, commercial space, etc.) for the existing building to confirm the trip generation analysis.
3. The applicant should provide details on how the daycare will manage overflow parking for special events so that visitors attending these events do not park illegally throughout the site and interfere with on-site traffic circulation. The amount of overflow parking that may be needed is often a result of the number of students present at the special event time. The applicant should project the

425 Commerce Drive Suite 200, Fort Washington, PA 19034

P: 215.283.9444

**bowman.com**

approximate number of additional overflow parking spaces that may be needed and identify the location of the additional parking spaces that will be utilized during special events. If the requirement for a TIS is waived by the Board of Commissioners, we recommend that this information be provided by the applicant in the traffic engineering assessment letter for review.

4. Details should also be provided on how parent drop-off/pick-up operations during the morning and afternoon peak periods will be accommodated including the expected internal travel routes and expected queuing areas in order to show that on-site traffic operations will work efficiently. In addition, the applicant should provide details on whether buses are expected to access the site to drop-off/pick-up students who attend half-day kindergarten at area school districts and the expected on-site travel routes expected to be utilized by the buses. If the requirement for a TIS is waived by the Board of Commissioners, we recommend that this information be provided by the applicant in the traffic engineering assessment letter for review.
5. Sight distance measurements and a sight distance triangle should be depicted on the plans in future submissions for the driveway along Commerce Avenue in accordance with **Section 295-15.C of the Subdivision and Land Development Ordinance**. Based on the existing conditions of the site, it appears that removal of trees and vegetation and/or the relocation of a sign may be necessary within the sight distance triangles for the existing driveway along Commerce Avenue. A note must be added to the plans indicating that all trees, vegetation, and signage located within the sight distance triangle must be relocated or removed from the sight distance triangle.
6. A note should be added to the plans stating the area between the existing right-of-way line and the ultimate right-of-way line shall be offered for dedication to the authority having jurisdiction over the road in accordance with **Section 300-15.C(3) of the Subdivision and Land Development Ordinance**.
7. The parking space and drive aisle dimensions within the parking areas for the proposed site modifications should be labeled on the plans to confirm that they satisfy requirements in **Section 300-17.I of the Subdivision and Land Development Ordinance**.
8. According to **Section 355-177.C of the Zoning Ordinance**, one parking space per 5 attendees is the required amount of parking for a daycare. Based on information provided on the plans, a maximum of 142 attendees is expected at the daycare facility, resulting in 28 required parking spaces for the proposed daycare. The plans show 29 parking spaces in the parking areas immediately to the south and west of the proposed daycare. The plans show one ADA parking space for the proposed daycare facility which does not satisfy minimum ADA parking requirements for the 29 parking spaces in the parking areas immediately to the south and west of the proposed daycare. The plans should be revised to show one additional ADA parking space in the vicinity of the ADA parking space adjacent to the daycare facility that is currently shown on the plans.
9. The planned Power Line Trail is proposed to be located on the adjacent property to the south of the site. As part of this trail project, there will be vegetation and brush removal on the land owned by PECO to the south of the site.
10. The applicant must coordinate with the Township Fire Marshal for accessibility and circulation needs of emergency apparatus for the site. Ensure that any correspondence, including any review comments and/or approvals, is included in subsequent submissions.



11. All curb ramps and pedestrian routes (i.e., sidewalks, crosswalks, etc.) are to be constructed in accordance with the current Federal and PennDOT ADA standards. Bowman has not reviewed any ramps internal to the site, as the applicant's engineer will be responsible for their design satisfying the required ADA standards.
12. Any proposed traffic control signs and pavement markings for the proposed daycare use should be clearly labeled on the plans.
13. A "Stop" sign and stop bar should be shown on the plans at the following locations:
  - On the driveway approach to Commerce Avenue.
  - On the southern end of the drive aisle to the west of the daycare building.
14. The proposed site modifications will be subject to the Township's Transportation Impact Fee of \$2,238 per "new" afternoon peak hour trip in accordance with the Township's *Transportation Impact Fee Ordinance*. The applicant must provide use and occupancy information for the site from the time of the Roadway Sufficiency Analysis data collection for the Act 209 study in 2016 as the basis for determining the impact fee for this project. Upon receipt of this information, our office will review and determine if the site modifications will be subject to the transportation impact fee.
15. A response letter must be provided with the resubmission detailing how the aforementioned comments have been addressed, and where each can be found in the resubmission materials (i.e., page number(s)) to assist in the re-review process.

We trust that this review letter responds to the Township's request and addresses our review of the materials for traffic operations and issues related to the proposed development apparent to us at this time. Please contact me should you have any questions.

Sincerely,



Chad Dixon, AICP, PP  
Senior Project Manager

CED/BMJ

cc: Patrick Stasio, Upper Moreland Township Manager  
Jim Hersh, P.E., Gilmore & Associates  
Joseph Console, Esq., Console Matison (Applicant's Attorney)  
Gregg Bogia, P.E., Bogia Engineering (Applicant's Traffic Engineer)

V:\310016 - Upper Moreland\310016-26-001 (TRN) - 3930 Commerce Ave\Engineering\Submissions\2026-01-12 WLD\Review\2026-02-03 Review Letter - 3930 Commerce Avenue.docx



# TOWNSHIP of UPPER MORELAND

*Montgomery County, Pennsylvania*

117 Park Avenue, Willow Grove, PA 19090-3215

Telephone (215) 659-3100 / Fax (215) 659-7363

## COMMISSIONERS

KIP McFATRIDGE

*President*

SUSAN WORTH-LAMANNA

*Vice President*

SARAH BYRNES

DEMOND MULLEN

BENJAMIN W. OLSZEWSKI

SANDRA RICHMAN

JAY SILVERMAN



## OFFICIALS

PATRICK T. STASIO

*Township Manager*

JOHN D. BATES

*Assistant Township Manager/*

*Director of Finance*

ALEX H. LEVY

*Township Treasurer*

SEAN P. KILKENNY, ESQ.

*Township Solicitor*

## Agenda Summary

### Community Development Committee Meeting – February 9, 2026

|                              |   |
|------------------------------|---|
| <b>Agenda Item:</b>          | <b>300 N. York Road Sketch Plan Presentation</b>   |
| <b>Prepared By:</b>          | Paul E. Purtell, Director of Code Enforcement   |
| <b>Attachments:</b>          | Presentation request letter and renderings   |
| <b>Background/Analysis:</b>  | Spotless Brands Carwash, prospective property owner of 300 N. York Road, is proposing to redevelop the property and utilize the existing building for a carwash. Spotless Brands is seeking preliminary feedback from the Community Development Committee prior to moving forward with zoning and land development. |
| <b>Fiscal Impact/Source:</b> | Permit fees & business privilege tax   |
| <b>Alternatives:</b>         | N/A   |
| <b>Staff Recommendation:</b> | Provide property owner with preliminary feedback on proposed project.   |

Equal Opportunity Employer

VISIT US ON THE WEB @ [www.uppermoreland.org](http://www.uppermoreland.org)





**Eastburn and Gray, PC**

Attorneys at Law

**Julie L. Von Spreckelsen, Esquire**

470 Norristown Road, Suite 302

Blue Bell, PA 19422

Direct: 215-461-1239

Fax: 215-542-9421

[jvonspreckelsen@eastburngray.com](mailto:jvonspreckelsen@eastburngray.com)

January 6, 2026

**VIA EMAIL ONLY ([ppurtell@uppermoreland.org](mailto:ppurtell@uppermoreland.org))**

Paul Purtell, BCO

Director of Code Enforcement/Building Code Official/Zoning Officer

Upper Moreland Township

117 Park Avenue

Willow Grove, PA 19090

**Re: Sketch Plan Presentation of Spotless Brands Car Wash  
Property: 300 N. York Road**

Dear Paul:

I represent Spotless Brands car wash ("Spotless"), with regard to the above referenced matter. Spotless has the Property under agreement of sale and is seeking to develop the Property with a state-of-the-art, environmentally friendly automatic car wash ("Project"). Spotless is requesting to be included on the Community Development Committee's January 26, 2026 meeting agenda to present a sketch plan of the proposed Project at the Property.

By way of background, Spotless Brands is a regional car wash company with over 200 operating car wash locations. Spotless is the parent company of Flagship Pennsylvania Propco, LLC, which is the operational name of the proposed car wash and the equitable owner of the Property, and which entity received all required municipal, state, and county approvals to construct car washes in Phoenixville, at Kimberton and Nutt Roads and in Trooper, at Ridge Pike and North Trooper Road. Spotless has other locations in New Britain Township, Warrington Township, and Whitpain Township that are in various stages of the zoning and land development approval process.

With regard to this site, the Property comprises just over 2 acres and is located in the Township's CC Commercial Core District. It is improved with an approximate 22,500 square foot Savers Thrift Store retail building. Spotless is proposing to repurpose and renovate the existing vacant building into a state-of-the-art car wash.

While the CC District does not permit car wash uses, the Property is directly abutted by the CMU Corridor Mixed Use District to the north and east, and the TC-1 Town Center 1 District to the south, both of which zoning districts permit car wash uses by right. Spotless will require either a rezoning of the property or zoning relief in order to pursue the Project.

January 6, 2026


Page 2

Enclosed with this letter is a sketch/concept plan prepared by Landcore Engineering and dated December 26, 2025, and last revised January 2, 2026, which shows the proposed improvements to the Property. Also enclosed are building elevations of existing Spotless/Flagship car washes in Vineland, New Jersey and Philadelphia, Pennsylvania, both of which sites had existing buildings that were repurposed and renovated for the car wash use.

Please place Spotless on the Community Development Committee's January 26<sup>th</sup> meeting agenda for a sketch plan presentation and discussion of the proposed Project. Spotless will submit a more detailed PowerPoint presentation, that will include a concept 2D rendering of the proposed renovation of the existing building at the Property, to you on or before January 20<sup>th</sup> to be included in the Committee member's packets prior to the January 26<sup>th</sup> meeting.

Thank you for your courtesies.

Very truly yours,

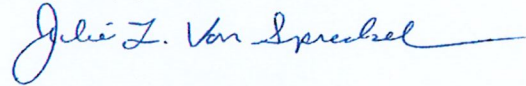A handwritten signature in blue ink, reading "Julie L. Von Spreckelsen", with a long horizontal flourish extending to the right.

Julie L. Von Spreckelsen

Enclosures

cc: Spotless Brands (via email)  
The Dreher Group (via email)  
Landcore Engineering (via email)







Flagship Carwash at 2791 S. Delsea Drive, Vineland NJ



Rite Aid building on 06-26-2024



Flagship car wash on 12-11-2025







# TOWNSHIP of UPPER MORELAND

Montgomery County, Pennsylvania

117 Park Avenue, Willow Grove, PA 19090-3215

Telephone (215) 659-3100 / Fax (215) 659-7363

## COMMISSIONERS

KIP McFATRIDGE

*President*

SUSAN WORTH-LAMANNA

*Vice President*

SARAH BYRNES

DEMOND MULLEN

BENJAMIN W. OLSZEWSKI

SANDRA RICHMAN

JAY SILVERMAN



## OFFICIALS

PATRICK T. STASIO

*Township Manager*

JOHN D. BATES

*Assistant Township Manager/*

*Director of Finance*

ALEX H. LEVY

*Township Treasurer*

SEAN P. KILKENNY, ESQ.

*Township Solicitor*

## Agenda Summary

### Community Development Committee Meeting – February 9, 2026

|                              |   |
|------------------------------|---|
| <b>Agenda Item:</b>          | <b>35 N. York Road Sketch Plan Presentation</b>   |
| <b>Prepared By:</b>          | Paul E. Purtell, Director of Code Enforcement   |
| <b>Attachments:</b>          | Presentation request letter and renderings   |
| <b>Background/Analysis:</b>  | The property owner of 35 N. York Road is proposing to redevelop the property by removing a 1-story office building and constructing a new building which would include 16 apartments, 1,500 square feet of retail space along with reconfigured parking area to include 13 parking spaces. The property owner is seeking preliminary feedback from the Community Development Committee prior to moving forward with zoning and land development. |
| <b>Fiscal Impact/Source:</b> | Permit fees & business privilege tax   |
| <b>Alternatives:</b>         | N/A   |
| <b>Staff Recommendation:</b> | Provide property owner with preliminary feedback on proposed project.   |

Equal Opportunity Employer

VISIT US ON THE WEB @ [www.uppermoreland.org](http://www.uppermoreland.org)





REGAN / KLINE / CROSS  
ARCHITECTS

■  
ARCHITECTURE  
PLANNING  
PROJECT MANAGEMENT

January 20, 2026

Mr. Paul Purtell, Director  
Code Enforcement Director  
Upper Moreland Township

RE: **35 N York Road Redevelopment**

Mr. Purtell,

On behalf of the owner for the reference property, we request our proposed redevelopment project be placed on the Community Development Committee (CDC) meeting agenda on Tuesday, January 26, 2026, for a sketch plan review.

Our proposed redevelopment consists of razing the existing structure and constructing a new building that would include 1,500 square feet of retail space, 16 apartment units, and accessory spaces related to the apartments (i.e. exercise room, package room, tenant storage, etc.). The redevelopment plan includes 13 parking spaces.

We would like placement on the CDC's agenda next week to discuss this redevelopment project, the zoning relief we believe will be needed, and listen to the CDC's comments on our proposal. Attached is an electronic file of the redevelopment plans. We will delivery the required hard copies to the township this week.

Sincerely,

*Steven N. Kline*

Steven N. Kline, AIA  
Partner

Attachment: Redevelopment plans (dated 1/20/2026)

Cc: Gil Barzeski (Elkins Park LLC)

JEFFREY J. REGAN  
STEVEN N. KLINE, AIA  
THOMAS N. CROSS, RA

●  
7670 QUEEN STREET  
SUITE 200  
WYNDMOOR, PA 19038  
V (215) 886-1888  
F (215) 886-8124  
WWW.REGANKLINECROSSLLC.COM

A limited liability company


| LOT INFORMATION                                    |                            |                             |                               |
|----------------------------------------------------|----------------------------|-----------------------------|-------------------------------|
| ADDRESS: 35 NORTH YORK ROAD WILLOW GROVE, PA 19090 |                            |                             |                               |
| ZONING INFORMATION                                 |                            |                             |                               |
| ZONING DISTRICT: TC-2 (TOWN CENTER DISTRICT 2)     |                            |                             |                               |
|                                                    | REQUIRED                   | EXISTING                    | PROPOSED                      |
| LOT AREA                                           | 3,000 SQ. FT.              | 15,475 SQ. FT. (0.35 ACRES) | UNCHANGED                     |
| LOT WIDTH                                          | 25'                        | 60'                         | UNCHANGED                     |
| BUILDING HT.                                       | 35' TO AVG GRADE PLANE MAX | ONE STORY ~ 12'             | 33'-0-3/4" TO AVG GRADE PLANE |

| SETBACKS |          |          |
|----------|----------|----------|
|          | REQUIRED | PROPOSED |
| FRONT    | 0' - 0"  | 0' - 0"  |
| SIDE     | 5' - 0"  | 5' - 0"  |
| REAR     | 5' - 0"  | N/A      |

NOTE: THIS IS A CORNER LOT THEREFORE THERE ARE TWO FRONT YARDS AND ALL OTHERS ARE CONSIDERED SIDE YARDS.

| IMPERVIOUS COVERAGE                     |                         |                        |
|-----------------------------------------|-------------------------|------------------------|
| LOT SIZE: ~ 15,475 SQ. FT. (0.35 ACRES) |                         |                        |
|                                         | EXISTING                | PROPOSED               |
| BUILDING COVERAGE (40% MAX)             | ~ 2,900 SQ. FT. (18.5%) | 4,882 SQ. FT. (31.1%)  |
| IMPERVIOUS COVERAGE (80% MAX)           | 10,222 SQ. FT. (65.21%) | 12,148 SQ. FT. (77.5%) |
| GREEN AREA                              | 5,453 SQ. FT. (34.79%)  | 3,531 SQ. FT. (22.5%)  |

NOTE: REFER TO SHEET A1.1 FOR PARKING INFORMATION

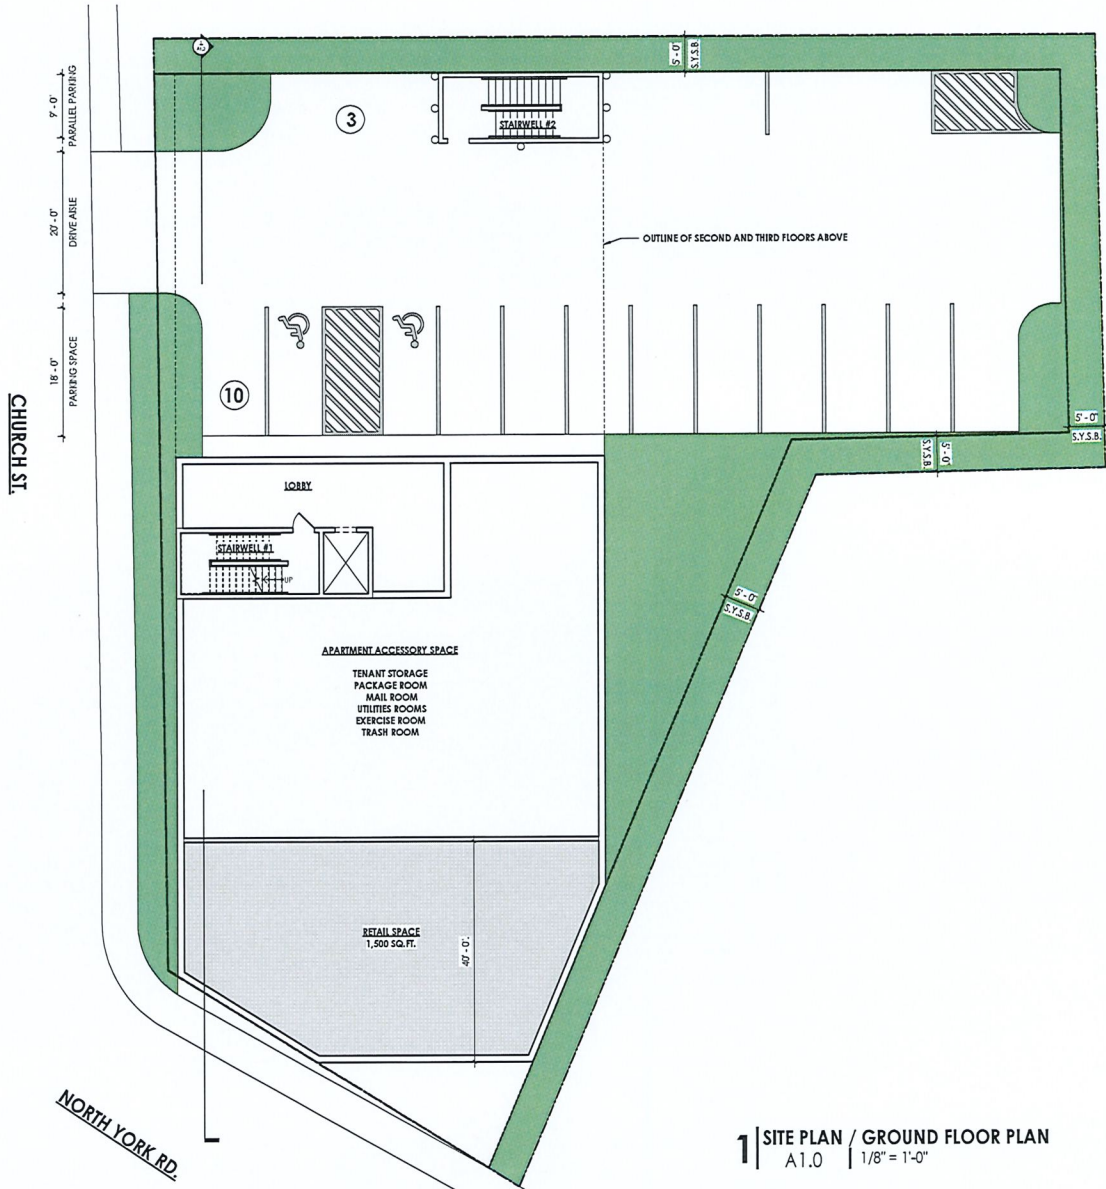

rke

REGAN / KLINE / CROSS

ARCHITECTS

REGAN, KLINE, CROSS, LLC

ARCHITECTURE • PLANNING

PROJECT MANAGEMENT

7676 QUEEN ST., SUITE 200,

WINDSOR, PA 19088

PHONE: (215) 886-3685

FAX: (215) 886-8124

CLIENT

ELB & PARK, LLC

45 TOWNHILL LANE ROAD

ELB & PARK, PA 19027

COPYRIGHT RESERVED

THIS DRAWING AND ITS CONTENTS IS THE

SOLE PROPERTY OF REGAN KLINE CROSS

ARCHITECTS, INC. ANY USE OR ALTERATION

OF THIS DRAWING BY OTHERS WITHOUT

WRITTEN REQUEST AND APPROVAL OF AN AEC

PRINCIPAL IS STRICTLY PROHIBITED.

FURTHERMORE, ANY USE OF THIS DRAWING

BEYOND ITS ORIGINAL INTENT, AS

DETERMINED BY AEC, WHETHER AUTHORIZED

OR NOT, SHALL HOLD THE USERLESS FROM

ANY ISSUES RESULTING FROM SAME.

SEAL

PROJECT ADDRESS

35 N York Rd

Willow Grove, PA 19090

SUBMITTALS & REVISIONS

BY

APPD

YYYY.MM.DD

PROJECT

35 NORTH YORK ROAD -

RENOVATIONS

SHEET TITLE

PROPOSED GROUND FLOOR PLAN

DATE

01/20/2026

REVISION

SCALE

1/8" = 1'-0"

DRAWING NO



A1.0



| UNIT COUNT      |   |             |
|-----------------|---|-------------|
|                 | SECOND FLOOR   | THIRD FLOOR |
| JR. ONE BEDROOM | 3   | 3           |
| ONE BEDROOM     | 3   | 3           |
| TWO BEDROOM     | 2   | 2           |
| TOTAL PER FLOOR | 8   | 8           |
| BUILDING TOTAL  | (12) 1 BEDROOM UNITS x 1 SPACE = 12 SPACES<br>(4) 2 BEDROOM UNITS x 1.5 SPACES = 6 SPACES<br>TOTAL RESIDENTIAL SPACES = 18 |             |

NOTE: VARIANCE WILL BE REQUESTED TO CONSIDER THIS PROJECT WITHIN THE DISTANCE TO THE WILLOW GROVE TRAIN STATION TO ALLOW 1 PARKING SPACE PER APARTMENT UNIT REGARDLESS OF THE BEDROOM COUNT PER 350-177(C) RESIDENTIAL USE.

| PARKING REQUIREMENTS |                          |         |
|----------------------|--------------------------|---------|
|                      | UNITS / SQ. FT.          | TOTAL   |
| RESIDENTIAL          | 16                       | 16      |
| RETAIL - 1/300 GSF   | (1,500-450)/300)*1       | 4.5 (5) |
| TOTAL REQUIRED       | SEE SHARED PARKING CHART |         |
| TOTAL PROPOSED       | 13 SPACES                |         |

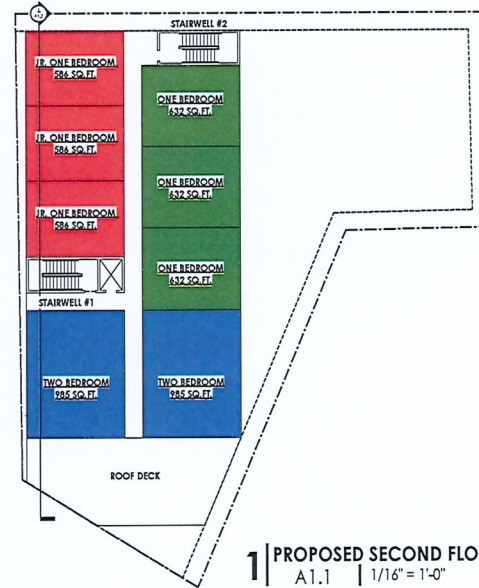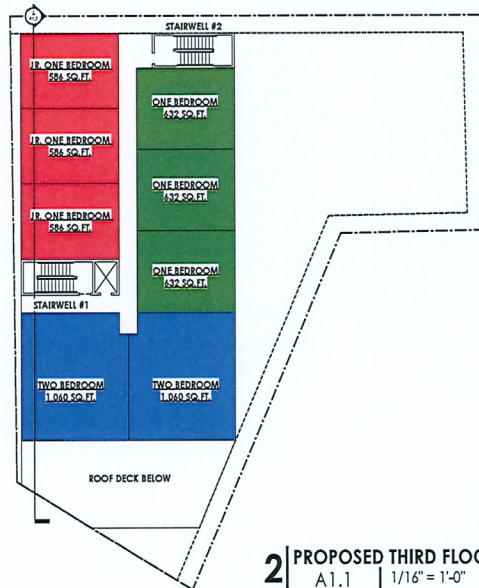

| SHARED PARKING ANALYSIS (16 UNIT APARTMENT BUILDING) |                 |                        |                        |                       |                       |                        |                       |                       |
|------------------------------------------------------|-----------------|------------------------|------------------------|-----------------------|-----------------------|------------------------|-----------------------|-----------------------|
| PROPOSED USES                                        | UNITS / SQ. FT. | PARKING SPACES FOR USE | MONDAY TO FRIDAY       |                       |                       | SATURDAY AND SUNDAY    |                       |                       |
|                                                      |                 |                        | 8:00 A.M. TO 6:00 P.M. | 6:00 P.M. TO MIDNIGHT | MIDNIGHT TO 8:00 A.M. | 8:00 A.M. TO 6:00 P.M. | 6:00 P.M. TO MIDNIGHT | MIDNIGHT TO 8:00 A.M. |
| RESIDENTIAL                                          | 16              | 16                     | 9.6                    | 16                    | 16                    | 12.8                   | 16                    | 16                    |
| RETAIL                                               | 1,500           | 5                      | 3.5                    | 4.5                   | 0.25                  | 5                      | 3.5                   | 0.25                  |
| HIGHEST REQUIRED                                     |                 |                        | 13.1 (14)              | 20.5 (21)             | 16.25 (17)            | 17.8 (18)              | 19.5 (20)             | 16.25 (17)            |
| PROPOSED SPACES                                      |                 |                        |                        | 13                    |                       |                        |                       |                       |
| EXTRA SPACES (DEFICIENCY)                            |                 |                        |                        | 8                     |                       |                        |                       |                       |

NOTE: VARIANCE WILL BE REQUESTED FOR A REDUCTION OF PARKING REQUIRED UNDER 350-177(D)

**rkc**  
**REGAN | KLINE | CROSS**  
**ARCHITECTS**

REGAN, KLINE, CROSS, LLC  
 ARCHITECTURE + PLANNING  
 PROJECT MANAGEMENT

7670 QUEEN ST., SUITE 200,  
 WINDSOR, PA 15092  
 PHONE: (717) 896-3888  
 FAX: (717) 896-8124

CLIENT  
 ELLIPSIS PARK LLC  
 4510 CENTURY LINE ROAD  
 ELLIPSIS PARK, PA 19027

COPYRIGHT RESERVED  
 THIS DRAWING AND ITS CONTENTS IS THE  
 SOLE PROPERTY OF REGAN KLINE CROSS  
 ARCHITECTS, INC. ANY USE OR ALTERATION  
 OF THIS DRAWING BY OTHERS WITHOUT  
 WRITTEN REQUEST AND APPROVAL OF AN RKC  
 PRINCIPAL IS STRICTLY PROHIBITED.  
 FURTHERMORE, ANY USE OF THIS DRAWING  
 BEYOND ITS ORIGINAL INTENT, AS  
 DETERMINED BY RKC, WHETHER AUTHORIZED  
 OR NOT, SHALL HOLD THE USERLESS FROM  
 ANY ISSUES RESULTING FROM SAME.

PROJECT ADDRESS  
 35 N York Rd  
 Willow Grove, PA 19090

SUBMISSIONS & REVISIONS

PROJECT  
 35 NORTH YORK ROAD -  
 RENOVATIONS

SHEET TITLE  
 PROPOSED SECOND / THIRD FLOOR  
 PLAN

DATE  
 01/20/2026

REVISION  
 A1.1

SCALE  
 As Indicated

**rkc**

REGAN / KLINE / CROSS  
ARCHITECTS

REGAN, KLINE, CROSS, LLC  
ARCHITECTURE + PLANNING  
PROJECT MANAGEMENT  
7070 QUEEN ST., SUITE 200  
WYNDMOOR, PA 19088  
PHONE: (215) 886-3808  
FAX: (215) 886-8124

CLIENT  
ELLY'S PARK LLC  
36 TOWNSHIP LINE ROAD  
ELLY'S PARK, PA 19027

COPYRIGHT RESERVED  
THIS DRAWING AND ITS CONTENTS IS THE  
SOLE PROPERTY OF REGAN KLINE CROSS  
ARCHITECTS, INC. ANY USE OR ALTERATION  
OF THIS DRAWING BY OTHERS WITHOUT  
WRITTEN REQUEST AND APPROVAL OF AN RKC  
PRINCIPAL IS STRICTLY PROHIBITED.  
FURTHERMORE, ANY USE OF THIS DRAWING  
BEYOND ITS ORIGINAL INTENT, AS  
DETERMINED BY RKC, WHETHER AUTHORIZED  
OR NOT, SHALL HOLD RKC HARMLESS FROM  
ANY ISSUES RESULTING FROM SAME.

SEAL

PROJECT ADDRESS

35 N York Rd  
Willow Grove, PA 19090

SUBMITTALS & REVISIONS

BY APP'D YYY/AM/ED

PROJECT

35 NORTH YORK ROAD -  
RENOVATIONS

SHEET TITLE

PROPOSED BUILDING SECTION

DATE


01/20/2026

REVISION

SCALE

1/8" = 1'-0"

**A1.2**

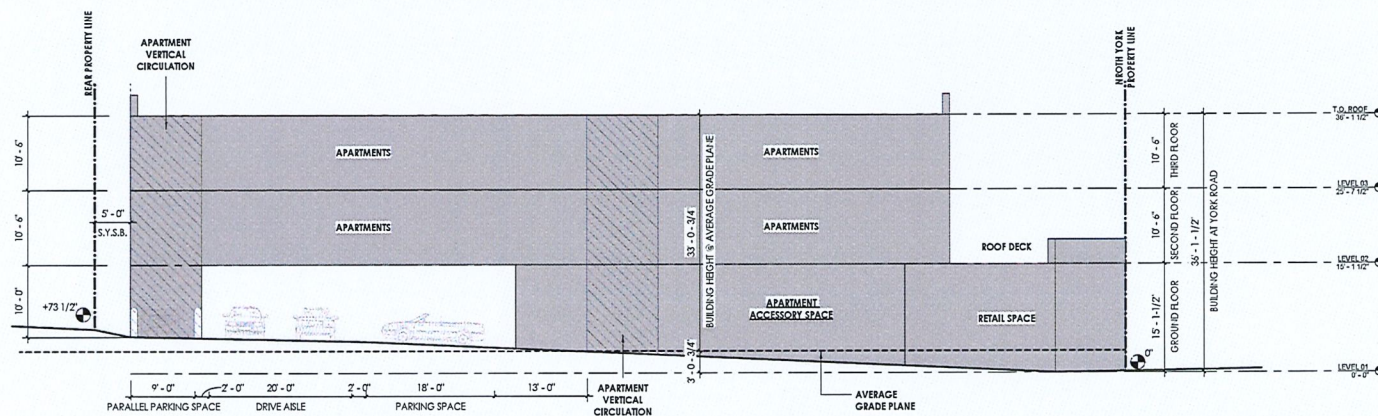

**1 | Building Section 1**  
A1.2 | 1/8" = 1'-0"



# TOWNSHIP of UPPER MORELAND

*Montgomery County, Pennsylvania*

117 Park Avenue, Willow Grove, PA 19090-3215

Telephone (215) 659-3100 / Fax (215) 659-7363

## COMMISSIONERS

KIP McFATRIDGE

*President*

SUSAN WORTH-LAMANNA

*Vice President*

SARAH BYRNES

DEMOND MULLEN

BENJAMIN W. OLSZEWSKI

SANDRA RICHMAN

JAY SILVERMAN



## OFFICIALS

PATRICK T. STASIO

*Township Manager*

JOHN D. BATES

*Assistant Township Manager/*

*Director of Finance*

ALEX H. LEVY

*Township Treasurer*

SEAN P. KILKENNY, ESQ.

*Township Solicitor*

## Agenda Summary

### Community Development Committee Meeting – February 9, 2026

|                              |   |
|------------------------------|---|
| <b>Agenda Item:</b>          | <b>Highway Materials and Milling Bids</b>   |
| <b>Prepared by:</b>          | David Elsier, Director of Public Works   |
| <b>Attachments:</b>          | None   |
| <b>Background/Analysis:</b>  | Permission to Bid pricing for Highway Materials, which includes 9.5mm asphalt and other aggregates and 1.5”-2.0” depth, full road Milling for 2026 Paving Program |
| <b>Fiscal Impact/Source:</b> | Liquid Fuels   |
| <b>Alternatives:</b>         | No alternatives.   |
| <b>Recommended Action:</b>   | Recommend the Committee move forward for full Board of Commissioners consideration at the March 2, 2026 Regular Meeting.                                          |

Equal Opportunity Employer

VISIT US ON THE WEB @ [www.uppermoreland.org](http://www.uppermoreland.org)





Upper Moreland  
Township  
117 Park Avenue  
Willow Grove, PA  
19090

# Commissioners Report

For the period of: 2026-01-01 to 2026-01-31 23:59:59  
Date Printed: 02/03/2026

## PERMITS

| Type                  | # of Apps.<br>Created | # of Permits<br>Issued | Estm. Cost<br>of Issued | Revenue<br>Collected |
|-----------------------|-----------------------|------------------------|-------------------------|----------------------|
| Holding Tank          | 0                     | 0                      | \$0.00                  | \$0.00               |
| Commercial Zoning Use | 0                     | 3                      | \$0.00                  | \$225.00             |
| Plumbing              | 11                    | 10                     | \$179,183.00            | \$775.00             |
| Trailer               | 1                     | 1                      | \$0.00                  | \$40.00              |
| Building              | 33                    | 36                     | \$787,637.91            | \$14,248.00          |
| Well                  | 0                     | 0                      | \$0.00                  | \$0.00               |
| Electrical            | 9                     | 14                     | \$179,464.50            | \$3,179.00           |
| Mechanical            | 9                     | 7                      | \$233,704.00            | \$1,597.00           |
| Public Works          | 9                     | 9                      | \$221,110.00            | \$1,943.00           |
| Fire                  | 51                    | 19                     | \$71,109.00             | \$6,967.50           |
| Garage Sale           | 0                     | 0                      | \$0.00                  | \$0.00               |
| Bulk Pick Up          | 26                    | 26                     | \$0.00                  | \$548.00             |
| Grading               | 0                     | 0                      | \$0.00                  | \$0.00               |
| Sign                  | 1                     | 0                      | \$0.00                  | \$0.00               |
| Miscellaneous         | 0                     | 0                      | \$0.00                  | \$0.00               |
| <b>Totals:</b>        | <b>150</b>            | <b>125</b>             | <b>\$1,672,208.41</b>   | <b>\$29,522.50</b>   |

## CONTRACTORS

### Commercial

| Type                                | # of New<br>Contractors | # of<br>Renewals | Revenue<br>Collected |
|-------------------------------------|-------------------------|------------------|----------------------|
| Sign Contractor                     | 0                       | 0                | \$0.00               |
| Fire Sprinkler Contractor           | 3                       | 3                | \$450.00             |
| Plumbing Contractor                 | 15                      | 9                | \$1,800.00           |
| Mechanical Contractor               | 2                       | 3                | \$375.00             |
| General Contractor - Under \$30,000 | 0                       | 0                | \$0.00               |
| Demolition Contractor               | 0                       | 0                | \$0.00               |
| House Moving Contractor             | 0                       | 0                | \$0.00               |
| Electrical Contractor               | 9                       | 12               | \$1,575.00           |
| General Contractor                  | 32                      | 24               | \$4,200.00           |
| <b>Totals:</b>                      | <b>61</b>               | <b>51</b>        | <b>\$8,400.00</b>    |

### Residential

| Type                                | # of New<br>Contractors | # of<br>Renewals | Revenue<br>Collected |
|-------------------------------------|-------------------------|------------------|----------------------|
| Sign Contractor                     | 0                       | 0                | \$0.00               |
| Fire Sprinkler Contractor           | 0                       | 0                | \$0.00               |
| Plumbing Contractor                 | 0                       | 0                | \$0.00               |
| Mechanical Contractor               | 0                       | 0                | \$0.00               |
| General Contractor - Under \$30,000 | 0                       | 0                | \$0.00               |
| Demolition Contractor               | 0                       | 0                | \$0.00               |
| House Moving Contractor             | 0                       | 0                | \$0.00               |
| Electrical Contractor               | 0                       | 0                | \$0.00               |
| General Contractor                  | 0                       | 0                | \$0.00               |
| <b>Totals:</b>                      | <b>0</b>                | <b>0</b>         | <b>\$0.00</b>        |

### Home Improvement

| Type                                | # of New<br>Contractors | # of<br>Renewals | Revenue<br>Collected |
|-------------------------------------|-------------------------|------------------|----------------------|
| Sign Contractor                     | 0                       | 0                | \$0.00               |
| Fire Sprinkler Contractor           | 0                       | 0                | \$0.00               |
| Plumbing Contractor                 | 0                       | 0                | \$0.00               |
| Mechanical Contractor               | 0                       | 0                | \$0.00               |
| General Contractor - Under \$30,000 | 0                       | 0                | \$0.00               |
| Demolition Contractor               | 0                       | 0                | \$0.00               |





Upper Merion  
Township  
117 Park Avenue  
Willow Grove, PA  
19090

## Commissioners Report

For the period of: 2026-01-01 to 2026-01-31 23:59:59

Date Printed: 02/03/2026

|                       |          |          |               |
|-----------------------|----------|----------|---------------|
| Electrical Contractor | 0        | 0        | \$0.00        |
| General Contractor    | 3        | 0        | \$0.00        |
| <b>Totals:</b>        | <b>3</b> | <b>0</b> | <b>\$0.00</b> |

### Uncategorized Subtype

| Type                                | # of New Contractors | # of Renewals | Revenue Collected |
|-------------------------------------|----------------------|---------------|-------------------|
| Sign Contractor                     | 0                    | 0             | \$0.00            |
| Fire Sprinkler Contractor           | 0                    | 0             | \$0.00            |
| Plumbing Contractor                 | 0                    | 0             | \$0.00            |
| Mechanical Contractor               | 0                    | 0             | \$0.00            |
| General Contractor - Under \$30,000 | 0                    | 0             | \$0.00            |
| Demolition Contractor               | 0                    | 0             | \$0.00            |
| House Moving Contractor             | 0                    | 0             | \$0.00            |
| Electrical Contractor               | 0                    | 0             | \$0.00            |
| General Contractor                  | 0                    | 0             | \$0.00            |
| <b>Totals:</b>                      | <b>0</b>             | <b>0</b>      | <b>\$0.00</b>     |

### PERMIT INSPECTIONS

|                           |           |
|---------------------------|-----------|
| <b>Total Inspections:</b> | <b>72</b> |
|---------------------------|-----------|

### LICENSING

| Type                 | # of New Licenses | # of Renewals | Revenue Collected |
|----------------------|-------------------|---------------|-------------------|
| Massage              | 0                 | 0             | \$0.00            |
| Use Permit           | 1                 | 70            | \$3,575.00        |
| Billboard            | 0                 | 0             | \$0.00            |
| Sandwich Sign        | 0                 | 0             | \$0.00            |
| Recreational Trailer | 0                 | 0             | \$0.00            |
| Amusement License    | 0                 | 0             | \$0.00            |
| <b>Totals:</b>       | <b>1</b>          | <b>70</b>     | <b>\$3,575.00</b> |

### LAND DEVELOPMENT

| Type             | # of Apps. Created | Revenue Collected |
|------------------|--------------------|-------------------|
| Conditional Use  | 0                  | \$0.00            |
| Zoning Change    | 0                  | \$0.00            |
| Land Development | 0                  | \$0.00            |
| Public Hearing   | 5                  | \$2,350.00        |
| Subdivision      | 0                  | \$0.00            |
| <b>Totals:</b>   | <b>5</b>           | <b>\$2,350.00</b> |

### CODE ENFORCEMENT

| Type                 | # of Complaints |
|----------------------|-----------------|
| Work Without Permit  | 3               |
| Exterior Maintenance | 0               |
| Trash and Debris     | 1               |
| High Grass           | 0               |
| Misc                 | 0               |
| <b>Totals:</b>       | <b>4</b>        |

### CASHIERING

| Type               | # of Transactions | Revenue Collected |
|--------------------|-------------------|-------------------|
| Total Transactions | 0                 | \$0.00            |



Upper Merion  
Township  
117 Park Avenue  
Willow Grove, PA  
19090

## Commissioners Report

For the period of: 2026-01-01 to 2026-01-31 23:59:59

Date Printed: 02/03/2026

### OPEN RECORDS

| Type                  | # of<br>Requests | Revenue<br>Collected |
|-----------------------|------------------|----------------------|
| Public Record Request | 0                | \$0.00               |
| Totals:               | 0                | \$0.00               |

Total Revenue Collected: \$43,847.50





Upper Moreland  
Township  
117 Park Avenue  
Willow Grove, PA  
19090

# Commissioners Report

For the period of: 2025-01-01 to 2025-01-31 23:59:59

Date Printed: 02/03/2026

## PERMITS

| Type                  | # of Apps.<br>Created | # of Permits<br>Issued | Estm. Cost<br>of Issued | Revenue<br>Collected |
|-----------------------|-----------------------|------------------------|-------------------------|----------------------|
| Holding Tank          | 0                     | 0                      | \$0.00                  | \$0.00               |
| Commercial Zoning Use | 10                    | 7                      | \$0.00                  | \$525.00             |
| Plumbing              | 20                    | 22                     | \$208,773.00            | \$1,723.00           |
| Trailer               | 1                     | 2                      | \$0.00                  | \$95.00              |
| Building              | 21                    | 22                     | \$1,157,498.50          | \$7,889.50           |
| Well                  | 0                     | 0                      | \$0.00                  | \$0.00               |
| Electrical            | 14                    | 13                     | \$423,198.00            | \$10,858.50          |
| Mechanical            | 16                    | 13                     | \$195,245.30            | \$3,718.50           |
| Public Works          | 4                     | 4                      | \$9,548.00              | \$766.00             |
| Fire                  | 53                    | 3                      | \$0.00                  | \$580.00             |
| Garage Sale           | 0                     | 0                      | \$0.00                  | \$0.00               |
| Bulk Pick Up          | 24                    | 23                     | \$0.00                  | \$480.00             |
| Grading               | 0                     | 0                      | \$0.00                  | \$0.00               |
| Sign                  | 3                     | 2                      | \$16,000.00             | \$155.00             |
| Miscellaneous         | 0                     | 0                      | \$0.00                  | \$0.00               |
| <b>Totals:</b>        | <b>166</b>            | <b>111</b>             | <b>\$2,010,262.80</b>   | <b>\$26,790.50</b>   |

## CONTRACTORS

### Commercial

| Type                                | # of New<br>Contractors | # of<br>Renewals | Revenue<br>Collected |
|-------------------------------------|-------------------------|------------------|----------------------|
| Sign Contractor                     | 4                       | 2                | \$450.00             |
| Fire Sprinkler Contractor           | 1                       | 7                | \$600.00             |
| Plumbing Contractor                 | 15                      | 25               | \$2,950.00           |
| Mechanical Contractor               | 0                       | 5                | \$375.00             |
| General Contractor - Under \$30,000 | 0                       | 0                | \$0.00               |
| Demolition Contractor               | 0                       | 0                | \$0.00               |
| House Moving Contractor             | 0                       | 0                | \$0.00               |
| Electrical Contractor               | 8                       | 10               | \$1,350.00           |
| General Contractor                  | 33                      | 24               | \$4,275.00           |
| <b>Totals:</b>                      | <b>61</b>               | <b>73</b>        | <b>\$10,000.00</b>   |

### Residential

| Type                                | # of New<br>Contractors | # of<br>Renewals | Revenue<br>Collected |
|-------------------------------------|-------------------------|------------------|----------------------|
| Sign Contractor                     | 0                       | 0                | \$0.00               |
| Fire Sprinkler Contractor           | 0                       | 0                | \$0.00               |
| Plumbing Contractor                 | 0                       | 0                | \$0.00               |
| Mechanical Contractor               | 0                       | 0                | \$0.00               |
| General Contractor - Under \$30,000 | 0                       | 0                | \$0.00               |
| Demolition Contractor               | 0                       | 0                | \$0.00               |
| House Moving Contractor             | 0                       | 0                | \$0.00               |
| Electrical Contractor               | 1                       | 0                | \$0.00               |
| General Contractor                  | 0                       | 0                | \$0.00               |
| <b>Totals:</b>                      | <b>1</b>                | <b>0</b>         | <b>\$0.00</b>        |

### Home Improvement

| Type                                | # of New<br>Contractors | # of<br>Renewals | Revenue<br>Collected |
|-------------------------------------|-------------------------|------------------|----------------------|
| Sign Contractor                     | 0                       | 0                | \$0.00               |
| Fire Sprinkler Contractor           | 0                       | 0                | \$0.00               |
| Plumbing Contractor                 | 0                       | 0                | \$0.00               |
| Mechanical Contractor               | 2                       | 0                | \$0.00               |
| General Contractor - Under \$30,000 | 0                       | 0                | \$0.00               |
| Demolition Contractor               | 0                       | 0                | \$0.00               |



Upper Merion  
Township  
117 Park Avenue  
Willow Grove, PA  
19090

# Commissioners Report

For the period of: 2025-01-01 to 2025-01-31 23:59:59  
Date Printed: 02/03/2026

|                       |          |          |               |
|-----------------------|----------|----------|---------------|
| Electrical Contractor | 0        | 0        | \$0.00        |
| General Contractor    | 4        | 0        | \$0.00        |
| <b>Totals:</b>        | <b>6</b> | <b>0</b> | <b>\$0.00</b> |

## Uncategorized Subtype

| Type                                | # of New Contractors | # of Renewals | Revenue Collected |
|-------------------------------------|----------------------|---------------|-------------------|
| Sign Contractor                     | 0                    | 0             | \$0.00            |
| Fire Sprinkler Contractor           | 0                    | 0             | \$0.00            |
| Plumbing Contractor                 | 0                    | 0             | \$0.00            |
| Mechanical Contractor               | 0                    | 0             | \$0.00            |
| General Contractor - Under \$30,000 | 0                    | 0             | \$0.00            |
| Demolition Contractor               | 0                    | 0             | \$0.00            |
| House Moving Contractor             | 0                    | 0             | \$0.00            |
| Electrical Contractor               | 0                    | 0             | \$0.00            |
| General Contractor                  | 0                    | 0             | \$0.00            |
| <b>Totals:</b>                      | <b>0</b>             | <b>0</b>      | <b>\$0.00</b>     |

## PERMIT INSPECTIONS

|                           |           |
|---------------------------|-----------|
| <b>Total Inspections:</b> | <b>69</b> |
|---------------------------|-----------|

## LICENSING

| Type                 | # of New Licenses | # of Renewals | Revenue Collected |
|----------------------|-------------------|---------------|-------------------|
| Massage              | 0                 | 0             | \$0.00            |
| Use Permit           | 0                 | 0             | \$0.00            |
| Billboard            | 0                 | 0             | \$0.00            |
| Sandwich Sign        | 0                 | 0             | \$0.00            |
| Recreational Trailer | 0                 | 0             | \$0.00            |
| Amusement License    | 0                 | 0             | \$0.00            |
| <b>Totals:</b>       | <b>0</b>          | <b>0</b>      | <b>\$0.00</b>     |

## LAND DEVELOPMENT

| Type             | # of Apps. Created | Revenue Collected |
|------------------|--------------------|-------------------|
| Conditional Use  | 0                  | \$0.00            |
| Zoning Change    | 0                  | \$0.00            |
| Land Development | 0                  | \$0.00            |
| Public Hearing   | 2                  | \$1,500.00        |
| Subdivision      | 0                  | \$0.00            |
| <b>Totals:</b>   | <b>2</b>           | <b>\$1,500.00</b> |

## CODE ENFORCEMENT

| Type                 | # of Complaints |
|----------------------|-----------------|
| Work Without Permit  | 3               |
| Exterior Maintenance | 0               |
| Trash and Debris     | 1               |
| High Grass           | 0               |
| Misc                 | 1               |
| <b>Totals:</b>       | <b>5</b>        |

## CASHIERING

| Type               | # of Transactions | Revenue Collected |
|--------------------|-------------------|-------------------|
| Total Transactions | 0                 | \$0.00            |





Upper Moreland  
Township  
117 Park Avenue  
Willow Grove, PA  
19090

## Commissioners Report

For the period of: 2025-01-01 to 2025-01-31 23:59:59

*Date Printed: 02/03/2026*

---

### OPEN RECORDS

| Type                  | # of<br>Requests | Revenue<br>Collected |
|-----------------------|------------------|----------------------|
| Public Record Request | 0                | \$0.00               |
| <b>Totals:</b>        | <b>0</b>         | <b>\$0.00</b>        |

**Total Revenue Collected: \$38,290.50**



# Commissioners Report

For the period of: 2025-12-01 to 2025-12-31 23:59:59

Date Printed: 01/06/2026

## PERMITS

| Type                  | # of Apps.<br>Created | # of Permits<br>Issued | Estm. Cost<br>of Issued | Revenue<br>Collected |
|-----------------------|-----------------------|------------------------|-------------------------|----------------------|
| Holding Tank          | 0                     | 0                      | \$0.00                  | \$0.00               |
| Commercial Zoning Use | 3                     | 4                      | \$0.00                  | \$300.00             |
| Plumbing              | 27                    | 28                     | \$219,663.00            | \$2,279.01           |
| Trailer               | 1                     | 0                      | \$0.00                  | \$0.00               |
| Building              | 43                    | 47                     | \$2,680,859.93          | \$21,147.00          |
| Well                  | 0                     | 0                      | \$0.00                  | \$0.00               |
| Electrical            | 28                    | 28                     | \$317,524.06            | \$8,260.00           |
| Mechanical            | 5                     | 6                      | \$184,100.00            | \$3,408.00           |
| Public Works          | 5                     | 5                      | \$493,581.00            | \$150.00             |
| Fire                  | 8                     | 8                      | \$255,028.28            | \$5,578.00           |
| Garage Sale           | 0                     | 0                      | \$0.00                  | \$0.00               |
| Bulk Pick Up          | 37                    | 37                     | \$0.00                  | \$765.00             |
| Grading               | 1                     | 3                      | \$7,745.00              | \$73.50              |
| Sign                  | 1                     | 0                      | \$0.00                  | \$0.00               |
| Miscellaneous         | 1                     | 1                      | \$0.00                  | \$500.00             |
| <b>Totals:</b>        | <b>160</b>            | <b>167</b>             | <b>\$4,158,501.27</b>   | <b>\$42,460.51</b>   |

## CONTRACTORS

### Commercial

| Type                                | # of New<br>Contractors | # of<br>Renewals | Revenue<br>Collected |
|-------------------------------------|-------------------------|------------------|----------------------|
| Sign Contractor                     | 0                       | 0                | \$0.00               |
| Fire Sprinkler Contractor           | 0                       | 0                | \$0.00               |
| Plumbing Contractor                 | 0                       | 0                | \$0.00               |
| Mechanical Contractor               | 0                       | 0                | \$0.00               |
| General Contractor - Under \$30,000 | 0                       | 0                | \$0.00               |
| Demolition Contractor               | 0                       | 0                | \$0.00               |
| House Moving Contractor             | 0                       | 0                | \$0.00               |
| Electrical Contractor               | 0                       | 0                | \$0.00               |
| General Contractor                  | 0                       | 0                | \$0.00               |
| <b>Totals:</b>                      | <b>0</b>                | <b>0</b>         | <b>\$0.00</b>        |

### Residential

| Type                                | # of New<br>Contractors | # of<br>Renewals | Revenue<br>Collected |
|-------------------------------------|-------------------------|------------------|----------------------|
| Sign Contractor                     | 0                       | 0                | \$0.00               |
| Fire Sprinkler Contractor           | 0                       | 0                | \$0.00               |
| Plumbing Contractor                 | 0                       | 0                | \$0.00               |
| Mechanical Contractor               | 0                       | 0                | \$0.00               |
| General Contractor - Under \$30,000 | 0                       | 0                | \$0.00               |
| Demolition Contractor               | 0                       | 0                | \$0.00               |
| House Moving Contractor             | 0                       | 0                | \$0.00               |
| Electrical Contractor               | 0                       | 0                | \$0.00               |
| General Contractor                  | 0                       | 0                | \$0.00               |
| <b>Totals:</b>                      | <b>0</b>                | <b>0</b>         | <b>\$0.00</b>        |

### Home Improvement

| Type                                | # of New<br>Contractors | # of<br>Renewals | Revenue<br>Collected |
|-------------------------------------|-------------------------|------------------|----------------------|
| Sign Contractor                     | 0                       | 0                | \$0.00               |
| Fire Sprinkler Contractor           | 0                       | 0                | \$0.00               |
| Plumbing Contractor                 | 0                       | 0                | \$0.00               |
| Mechanical Contractor               | 0                       | 0                | \$0.00               |
| General Contractor - Under \$30,000 | 0                       | 0                | \$0.00               |
| Demolition Contractor               | 0                       | 0                | \$0.00               |
| House Moving Contractor             | 0                       | 0                | \$0.00               |





Upper Moreland  
Township  
117 Park Avenue  
Willow Grove, PA  
19090

## Commissioners Report

For the period of: 2025-12-01 to 2025-12-31 23:59:59

Date Printed: 01/06/2026

|                       |          |          |               |
|-----------------------|----------|----------|---------------|
| Electrical Contractor | 1        | 0        | \$0.00        |
| General Contractor    | 2        | 0        | \$0.00        |
| <b>Totals:</b>        | <b>3</b> | <b>0</b> | <b>\$0.00</b> |

### Uncategorized Subtype

| Type                                | # of New<br>Contractors | # of<br>Renewals | Revenue<br>Collected |
|-------------------------------------|-------------------------|------------------|----------------------|
| Sign Contractor                     | 0                       | 0                | \$0.00               |
| Fire Sprinkler Contractor           | 0                       | 0                | \$0.00               |
| Plumbing Contractor                 | 0                       | 0                | \$0.00               |
| Mechanical Contractor               | 0                       | 0                | \$0.00               |
| General Contractor - Under \$30,000 | 0                       | 0                | \$0.00               |
| Demolition Contractor               | 0                       | 0                | \$0.00               |
| House Moving Contractor             | 0                       | 0                | \$0.00               |
| Electrical Contractor               | 0                       | 0                | \$0.00               |
| General Contractor                  | 0                       | 0                | \$0.00               |
| <b>Totals:</b>                      | <b>0</b>                | <b>0</b>         | <b>\$0.00</b>        |

### PERMIT INSPECTIONS

Total Inspections: 115

### LICENSING

| Type                 | # of New<br>Licenses | # of<br>Renewals | Revenue<br>Collected |
|----------------------|----------------------|------------------|----------------------|
| Massage              | 0                    | 0                | \$0.00               |
| Use Permit           | 0                    | 0                | \$0.00               |
| Billboard            | 0                    | 0                | \$0.00               |
| Sandwich Sign        | 0                    | 0                | \$0.00               |
| Recreational Trailer | 0                    | 0                | \$0.00               |
| Amusement License    | 1                    | 0                | \$250.00             |
| <b>Totals:</b>       | <b>1</b>             | <b>0</b>         | <b>\$250.00</b>      |

### LAND DEVELOPMENT

| Type             | # of Apps.<br>Created | Revenue<br>Collected |
|------------------|-----------------------|----------------------|
| Conditional Use  | 0                     | \$0.00               |
| Zoning Change    | 0                     | \$0.00               |
| Land Development | 0                     | \$0.00               |
| Public Hearing   | 3                     | \$1,550.00           |
| Subdivision      | 0                     | \$0.00               |
| <b>Totals:</b>   | <b>3</b>              | <b>\$1,550.00</b>    |

### CODE ENFORCEMENT

| Type                 | # of<br>Complaints |
|----------------------|--------------------|
| Work Without Permit  | 1                  |
| Exterior Maintenance | 1                  |
| Trash and Debris     | 1                  |
| High Grass           | 0                  |
| Misc                 | 4                  |
| <b>Totals:</b>       | <b>7</b>           |

### CASHIERING

| Type               | # of<br>Transactions | Revenue<br>Collected |
|--------------------|----------------------|----------------------|
| Total Transactions | 0                    | \$0.00               |
| <b>Totals:</b>     | <b>0</b>             | <b>\$0.00</b>        |



Upper Moreland  
Township  
117 Park Avenue  
Willow Grove, PA  
19090

## Commissioners Report

For the period of: 2025-12-01 to 2025-12-31 23:59:59

*Date Printed: 01/06/2026*

### OPEN RECORDS

| Type                  | # of<br>Requests | Revenue<br>Collected |
|-----------------------|------------------|----------------------|
| Public Record Request | 0                | \$0.00               |
| <b>Totals:</b>        | <b>0</b>         | <b>\$0.00</b>        |

**Total Revenue Collected: \$44,260.51**





# Commissioners Report

For the period of: 2024-12-01 to 2024-12-31 23:59:59

Date Printed: 01/06/2026

## PERMITS

| Type                  | # of Apps.<br>Created | # of Permits<br>Issued | Estm. Cost<br>of Issued | Revenue<br>Collected |
|-----------------------|-----------------------|------------------------|-------------------------|----------------------|
| Holding Tank          | 0                     | 0                      | \$0.00                  | \$0.00               |
| Commercial Zoning Use | 2                     | 7                      | \$0.00                  | \$525.00             |
| Plumbing              | 21                    | 17                     | \$106,160.00            | \$1,289.50           |
| Trailer               | 1                     | 2                      | \$0.00                  | \$80.00              |
| Building              | 22                    | 21                     | \$656,749.58            | \$10,834.50          |
| Well                  | 0                     | 0                      | \$0.00                  | \$0.00               |
| Electrical            | 10                    | 11                     | \$111,384.23            | \$2,299.50           |
| Mechanical            | 7                     | 9                      | \$92,010.00             | \$1,950.50           |
| Public Works          | 3                     | 3                      | \$406,827.00            | \$258.60             |
| Fire                  | 4                     | 5                      | \$1,500.00              | \$839.50             |
| Garage Sale           | 0                     | 0                      | \$0.00                  | \$0.00               |
| Bulk Pick Up          | 34                    | 34                     | \$0.00                  | \$779.00             |
| Grading               | 1                     | 3                      | \$80,590.00             | \$269.00             |
| Sign                  | 0                     | 2                      | \$15,000.00             | \$80.00              |
| Miscellaneous         | 0                     | 0                      | \$0.00                  | \$0.00               |
| <b>Totals:</b>        | <b>105</b>            | <b>114</b>             | <b>\$1,470,220.81</b>   | <b>\$19,205.10</b>   |

## CONTRACTORS

### Commercial

| Type                                | # of New<br>Contractors | # of<br>Renewals | Revenue<br>Collected |
|-------------------------------------|-------------------------|------------------|----------------------|
| Sign Contractor                     | 0                       | 0                | \$0.00               |
| Fire Sprinkler Contractor           | 0                       | 0                | \$0.00               |
| Plumbing Contractor                 | 0                       | 0                | \$0.00               |
| Mechanical Contractor               | 0                       | 0                | \$0.00               |
| General Contractor - Under \$30,000 | 0                       | 0                | \$0.00               |
| Demolition Contractor               | 0                       | 0                | \$0.00               |
| House Moving Contractor             | 0                       | 0                | \$0.00               |
| Electrical Contractor               | 0                       | 0                | \$0.00               |
| General Contractor                  | 0                       | 0                | \$0.00               |
| <b>Totals:</b>                      | <b>0</b>                | <b>0</b>         | <b>\$0.00</b>        |

### Residential

| Type                                | # of New<br>Contractors | # of<br>Renewals | Revenue<br>Collected |
|-------------------------------------|-------------------------|------------------|----------------------|
| Sign Contractor                     | 0                       | 0                | \$0.00               |
| Fire Sprinkler Contractor           | 0                       | 0                | \$0.00               |
| Plumbing Contractor                 | 0                       | 0                | \$0.00               |
| Mechanical Contractor               | 0                       | 0                | \$0.00               |
| General Contractor - Under \$30,000 | 0                       | 0                | \$0.00               |
| Demolition Contractor               | 0                       | 0                | \$0.00               |
| House Moving Contractor             | 0                       | 0                | \$0.00               |
| Electrical Contractor               | 0                       | 0                | \$0.00               |
| General Contractor                  | 0                       | 0                | \$0.00               |
| <b>Totals:</b>                      | <b>0</b>                | <b>0</b>         | <b>\$0.00</b>        |

### Home Improvement

| Type                                | # of New<br>Contractors | # of<br>Renewals | Revenue<br>Collected |
|-------------------------------------|-------------------------|------------------|----------------------|
| Sign Contractor                     | 0                       | 0                | \$0.00               |
| Fire Sprinkler Contractor           | 0                       | 0                | \$0.00               |
| Plumbing Contractor                 | 0                       | 0                | \$0.00               |
| Mechanical Contractor               | 0                       | 0                | \$0.00               |
| General Contractor - Under \$30,000 | 0                       | 0                | \$0.00               |
| Demolition Contractor               | 0                       | 0                | \$0.00               |
| House Moving Contractor             | 0                       | 0                | \$0.00               |



Upper Moreland  
Township  
117 Park Avenue  
Willow Grove, PA  
19090

## Commissioners Report

For the period of: 2024-12-01 to 2024-12-31 23:59:59

Date Printed: 01/06/2026

|                       |          |          |               |
|-----------------------|----------|----------|---------------|
| Electrical Contractor | 1        | 0        | \$0.00        |
| General Contractor    | 5        | 0        | \$0.00        |
| <b>Totals:</b>        | <b>6</b> | <b>0</b> | <b>\$0.00</b> |

### Uncategorized Subtype

| Type                                | # of New<br>Contractors | # of<br>Renewals | Revenue<br>Collected |
|-------------------------------------|-------------------------|------------------|----------------------|
| Sign Contractor                     | 0                       | 0                | \$0.00               |
| Fire Sprinkler Contractor           | 0                       | 0                | \$0.00               |
| Plumbing Contractor                 | 0                       | 0                | \$0.00               |
| Mechanical Contractor               | 0                       | 0                | \$0.00               |
| General Contractor - Under \$30,000 | 0                       | 0                | \$0.00               |
| Demolition Contractor               | 0                       | 0                | \$0.00               |
| House Moving Contractor             | 0                       | 0                | \$0.00               |
| Electrical Contractor               | 0                       | 0                | \$0.00               |
| General Contractor                  | 0                       | 0                | \$0.00               |
| <b>Totals:</b>                      | <b>0</b>                | <b>0</b>         | <b>\$0.00</b>        |

### PERMIT INSPECTIONS

Total Inspections: 81

### LICENSING

| Type                 | # of New<br>Licenses | # of<br>Renewals | Revenue<br>Collected |
|----------------------|----------------------|------------------|----------------------|
| Massage              | 0                    | 0                | \$0.00               |
| Use Permit           | 0                    | 0                | \$0.00               |
| Billboard            | 0                    | 0                | \$0.00               |
| Sandwich Sign        | 0                    | 0                | \$0.00               |
| Recreational Trailer | 0                    | 0                | \$0.00               |
| Amusement License    | 1                    | 0                | \$250.00             |
| <b>Totals:</b>       | <b>1</b>             | <b>0</b>         | <b>\$250.00</b>      |

### LAND DEVELOPMENT

| Type             | # of Apps.<br>Created | Revenue<br>Collected |
|------------------|-----------------------|----------------------|
| Conditional Use  | 0                     | \$0.00               |
| Zoning Change    | 0                     | \$0.00               |
| Land Development | 0                     | \$0.00               |
| Public Hearing   | 4                     | \$1,950.00           |
| Subdivision      | 0                     | \$0.00               |
| <b>Totals:</b>   | <b>4</b>              | <b>\$1,950.00</b>    |

### CODE ENFORCEMENT

| Type                 | # of<br>Complaints |
|----------------------|--------------------|
| Work Without Permit  | 1                  |
| Exterior Maintenance | 0                  |
| Trash and Debris     | 0                  |
| High Grass           | 0                  |
| Misc                 | 3                  |
| <b>Totals:</b>       | <b>4</b>           |

### CASHIERING

| Type               | # of<br>Transactions | Revenue<br>Collected |
|--------------------|----------------------|----------------------|
| Total Transactions | 0                    | \$0.00               |
| <b>Totals:</b>     | <b>0</b>             | <b>\$0.00</b>        |





Upper Moreland  
Township  
117 Park Avenue  
Willow Grove, PA  
19090

## Commissioners Report

For the period of: 2024-12-01 to 2024-12-31 23:59:59

*Date Printed: 01/06/2026*

---

### OPEN RECORDS

| Type                  | # of<br>Requests | Revenue<br>Collected |
|-----------------------|------------------|----------------------|
| Public Record Request | 0                | \$0.00               |
| <b>Totals:</b>        | <b>0</b>         | <b>\$0.00</b>        |

**Total Revenue Collected: \$21,405.10**



## PERMITS

| Type                  | # of Apps.<br>Created | # of Permits<br>Issued | Estm. Cost<br>of Issued | Revenue<br>Collected |
|-----------------------|-----------------------|------------------------|-------------------------|----------------------|
| Holding Tank          | 0                     | 0                      | \$0.00                  | \$0.00               |
| Commercial Zoning Use | 9                     | 5                      | \$0.00                  | \$375.00             |
| Plumbing              | 19                    | 23                     | \$87,000.00             | \$1,670.50           |
| Trailer               | 2                     | 3                      | \$0.00                  | \$120.00             |
| Building              | 54                    | 62                     | \$1,521,725.78          | \$25,016.00          |
| Well                  | 0                     | 0                      | \$0.00                  | \$0.00               |
| Electrical            | 21                    | 31                     | \$323,412.72            | \$8,489.50           |
| Mechanical            | 8                     | 12                     | \$167,708.00            | \$3,134.00           |
| Public Works          | 6                     | 7                      | \$430,775.00            | \$663.00             |
| Fire                  | 6                     | 9                      | \$14,200.00             | \$919.50             |
| Garage Sale           | 0                     | 0                      | \$0.00                  | \$0.00               |
| Bulk Pick Up          | 40                    | 40                     | \$0.00                  | \$839.00             |
| Grading               | 2                     | 3                      | \$4,600.00              | \$83.50              |
| Sign                  | 2                     | 6                      | \$35,000.00             | \$415.00             |
| Miscellaneous         | 0                     | 0                      | \$0.00                  | \$0.00               |
| <b>Totals:</b>        | <b>169</b>            | <b>201</b>             | <b>\$2,584,421.50</b>   | <b>\$41,725.00</b>   |

## CONTRACTORS

### Commercial

| Type                                | # of New<br>Contractors | # of<br>Renewals | Revenue<br>Collected |
|-------------------------------------|-------------------------|------------------|----------------------|
| Sign Contractor                     | 1                       | 0                | \$75.00              |
| Fire Sprinkler Contractor           | 0                       | 0                | \$0.00               |
| Plumbing Contractor                 | 1                       | 1                | \$150.00             |
| Mechanical Contractor               | 1                       | 0                | \$75.00              |
| General Contractor - Under \$30,000 | 0                       | 0                | \$0.00               |
| Demolition Contractor               | 1                       | 0                | \$75.00              |
| House Moving Contractor             | 0                       | 0                | \$0.00               |
| Electrical Contractor               | 0                       | 0                | \$0.00               |
| General Contractor                  | 1                       | 0                | \$75.00              |
| <b>Totals:</b>                      | <b>5</b>                | <b>1</b>         | <b>\$450.00</b>      |

### Residential

| Type                                | # of New<br>Contractors | # of<br>Renewals | Revenue<br>Collected |
|-------------------------------------|-------------------------|------------------|----------------------|
| Sign Contractor                     | 0                       | 0                | \$0.00               |
| Fire Sprinkler Contractor           | 0                       | 0                | \$0.00               |
| Plumbing Contractor                 | 0                       | 0                | \$0.00               |
| Mechanical Contractor               | 0                       | 0                | \$0.00               |
| General Contractor - Under \$30,000 | 0                       | 0                | \$0.00               |
| Demolition Contractor               | 0                       | 0                | \$0.00               |
| House Moving Contractor             | 0                       | 0                | \$0.00               |
| Electrical Contractor               | 0                       | 0                | \$0.00               |
| General Contractor                  | 1                       | 0                | \$0.00               |
| <b>Totals:</b>                      | <b>1</b>                | <b>0</b>         | <b>\$0.00</b>        |

### Home Improvement

| Type                                | # of New<br>Contractors | # of<br>Renewals | Revenue<br>Collected |
|-------------------------------------|-------------------------|------------------|----------------------|
| Sign Contractor                     | 0                       | 0                | \$0.00               |
| Fire Sprinkler Contractor           | 0                       | 0                | \$0.00               |
| Plumbing Contractor                 | 0                       | 0                | \$0.00               |
| Mechanical Contractor               | 0                       | 0                | \$0.00               |
| General Contractor - Under \$30,000 | 0                       | 0                | \$0.00               |
| Demolition Contractor               | 0                       | 0                | \$0.00               |
| House Moving Contractor             | 0                       | 0                | \$0.00               |





Upper Moreland  
Township  
117 Park Avenue  
Willow Grove, PA  
19090

## Commissioners Report

For the period of: 2025-11-01 to 2025-11-30 23:59:59

Date Printed: 12/01/2025

|                       |          |          |               |
|-----------------------|----------|----------|---------------|
| Electrical Contractor | 2        | 0        | \$0.00        |
| General Contractor    | 4        | 0        | \$0.00        |
| <b>Totals:</b>        | <b>6</b> | <b>0</b> | <b>\$0.00</b> |

### Uncategorized Subtype

| Type                                | # of New<br>Contractors | # of<br>Renewals | Revenue<br>Collected |
|-------------------------------------|-------------------------|------------------|----------------------|
| Sign Contractor                     | 0                       | 0                | \$0.00               |
| Fire Sprinkler Contractor           | 0                       | 0                | \$0.00               |
| Plumbing Contractor                 | 0                       | 0                | \$0.00               |
| Mechanical Contractor               | 0                       | 0                | \$0.00               |
| General Contractor - Under \$30,000 | 0                       | 0                | \$0.00               |
| Demolition Contractor               | 0                       | 0                | \$0.00               |
| House Moving Contractor             | 0                       | 0                | \$0.00               |
| Electrical Contractor               | 0                       | 0                | \$0.00               |
| General Contractor                  | 0                       | 0                | \$0.00               |
| <b>Totals:</b>                      | <b>0</b>                | <b>0</b>         | <b>\$0.00</b>        |

### PERMIT INSPECTIONS

Total Inspections: 88

### LICENSING

| Type                      | # of New<br>Licenses | # of<br>Renewals | Revenue<br>Collected |
|---------------------------|----------------------|------------------|----------------------|
| Massage                   | 0                    | 0                | \$0.00               |
| Billboard                 | 0                    | 0                | \$0.00               |
| Sandwich Sign             | 0                    | 0                | \$0.00               |
| Recreational Trailer      | 0                    | 0                | \$0.00               |
| Home Occupancy Zoning Use | 1                    | 10               | \$500.00             |
| Amusement License         | 0                    | 0                | \$0.00               |
| <b>Totals:</b>            | <b>1</b>             | <b>10</b>        | <b>\$500.00</b>      |

### LAND DEVELOPMENT

| Type             | # of Apps.<br>Created | Revenue<br>Collected |
|------------------|-----------------------|----------------------|
| Conditional Use  | 0                     | \$0.00               |
| Zoning Change    | 0                     | \$0.00               |
| Land Development | 0                     | \$0.00               |
| Public Hearing   | 6                     | \$2,700.00           |
| Subdivision      | 0                     | \$0.00               |
| <b>Totals:</b>   | <b>6</b>              | <b>\$2,700.00</b>    |

### CODE ENFORCEMENT

| Type                 | # of<br>Complaints |
|----------------------|--------------------|
| Work Without Permit  | 0                  |
| Exterior Maintenance | 0                  |
| Trash and Debris     | 0                  |
| High Grass           | 0                  |
| Misc                 | 3                  |
| <b>Totals:</b>       | <b>3</b>           |

### CASHIERING

| Type               | # of<br>Transactions | Revenue<br>Collected |
|--------------------|----------------------|----------------------|
| Total Transactions | 0                    | \$0.00               |
| <b>Totals:</b>     | <b>0</b>             | <b>\$0.00</b>        |



Upper Moreland  
Township  
117 Park Avenue  
Willow Grove, PA  
19090

## Commissioners Report

For the period of: 2025-11-01 to 2025-11-30 23:59:59

*Date Printed: 12/01/2025*

### OPEN RECORDS

| Type                  | # of<br>Requests | Revenue<br>Collected |
|-----------------------|------------------|----------------------|
| Public Record Request | 0                | \$0.00               |
| <b>Totals:</b>        | <b>0</b>         | <b>\$0.00</b>        |

**Total Revenue Collected: \$45,375.00**





## Commissioners Report

For the period of: 2024-11-01 to 2024-11-30 23:59:59

Date Printed: 12/01/2025

### PERMITS

| Type                  | # of Apps.<br>Created | # of Permits<br>Issued | Estm. Cost<br>of Issued | Revenue<br>Collected |
|-----------------------|-----------------------|------------------------|-------------------------|----------------------|
| Holding Tank          | 0                     | 0                      | \$0.00                  | \$0.00               |
| Commercial Zoning Use | 6                     | 9                      | \$0.00                  | \$600.00             |
| Plumbing              | 11                    | 13                     | \$115,447.00            | \$1,155.50           |
| Trailer               | 5                     | 4                      | \$0.00                  | \$160.00             |
| Building              | 47                    | 44                     | \$1,008,781.08          | \$17,264.00          |
| Well                  | 0                     | 0                      | \$0.00                  | \$0.00               |
| Electrical            | 18                    | 15                     | \$83,052.00             | \$2,342.50           |
| Mechanical            | 8                     | 6                      | \$68,648.00             | \$1,497.00           |
| Public Works          | 36                    | 36                     | \$1,224,364.00          | \$5,555.60           |
| Fire                  | 6                     | 14                     | \$69,950.00             | \$2,944.50           |
| Garage Sale           | 1                     | 1                      | \$0.00                  | \$10.00              |
| Bulk Pick Up          | 26                    | 25                     | \$0.00                  | \$542.00             |
| Grading               | 1                     | 1                      | \$16,000.00             | \$24.50              |
| Sign                  | 4                     | 4                      | \$14,500.00             | \$445.00             |
| Miscellaneous         | 0                     | 0                      | \$0.00                  | \$0.00               |
| <b>Totals:</b>        | <b>169</b>            | <b>172</b>             | <b>\$2,600,742.08</b>   | <b>\$32,540.60</b>   |

### CONTRACTORS

#### Commercial

| Type                                | # of New<br>Contractors | # of<br>Renewals | Revenue<br>Collected |
|-------------------------------------|-------------------------|------------------|----------------------|
| Sign Contractor                     | 0                       | 0                | \$0.00               |
| Fire Sprinkler Contractor           | 0                       | 0                | \$0.00               |
| Plumbing Contractor                 | 1                       | 0                | \$75.00              |
| Mechanical Contractor               | 0                       | 0                | \$0.00               |
| General Contractor - Under \$30,000 | 0                       | 0                | \$0.00               |
| Demolition Contractor               | 0                       | 0                | \$0.00               |
| House Moving Contractor             | 0                       | 0                | \$0.00               |
| Electrical Contractor               | 1                       | 0                | \$75.00              |
| General Contractor                  | 0                       | 0                | \$0.00               |
| <b>Totals:</b>                      | <b>2</b>                | <b>0</b>         | <b>\$150.00</b>      |

#### Residential

| Type                                | # of New<br>Contractors | # of<br>Renewals | Revenue<br>Collected |
|-------------------------------------|-------------------------|------------------|----------------------|
| Sign Contractor                     | 0                       | 0                | \$0.00               |
| Fire Sprinkler Contractor           | 0                       | 0                | \$0.00               |
| Plumbing Contractor                 | 0                       | 0                | \$0.00               |
| Mechanical Contractor               | 0                       | 0                | \$0.00               |
| General Contractor - Under \$30,000 | 0                       | 0                | \$0.00               |
| Demolition Contractor               | 0                       | 0                | \$0.00               |
| House Moving Contractor             | 0                       | 0                | \$0.00               |
| Electrical Contractor               | 0                       | 0                | \$0.00               |
| General Contractor                  | 0                       | 0                | \$0.00               |
| <b>Totals:</b>                      | <b>0</b>                | <b>0</b>         | <b>\$0.00</b>        |

#### Home Improvement

| Type                                | # of New<br>Contractors | # of<br>Renewals | Revenue<br>Collected |
|-------------------------------------|-------------------------|------------------|----------------------|
| Sign Contractor                     | 0                       | 0                | \$0.00               |
| Fire Sprinkler Contractor           | 0                       | 0                | \$0.00               |
| Plumbing Contractor                 | 0                       | 0                | \$0.00               |
| Mechanical Contractor               | 1                       | 0                | \$0.00               |
| General Contractor - Under \$30,000 | 0                       | 0                | \$0.00               |
| Demolition Contractor               | 0                       | 0                | \$0.00               |
| House Moving Contractor             | 0                       | 0                | \$0.00               |



Upper Moreland  
Township  
117 Park Avenue  
Willow Grove, PA  
19090

## Commissioners Report

For the period of: 2024-11-01 to 2024-11-30 23:59:59

Date Printed: 12/01/2025

|                       |           |          |               |
|-----------------------|-----------|----------|---------------|
| Electrical Contractor | 2         | 0        | \$0.00        |
| General Contractor    | 7         | 0        | \$0.00        |
| <b>Totals:</b>        | <b>10</b> | <b>0</b> | <b>\$0.00</b> |

### Uncategorized Subtype

| Type                                | # of New<br>Contractors | # of<br>Renewals | Revenue<br>Collected |
|-------------------------------------|-------------------------|------------------|----------------------|
| Sign Contractor                     | 0                       | 0                | \$0.00               |
| Fire Sprinkler Contractor           | 0                       | 0                | \$0.00               |
| Plumbing Contractor                 | 0                       | 0                | \$0.00               |
| Mechanical Contractor               | 0                       | 0                | \$0.00               |
| General Contractor - Under \$30,000 | 0                       | 0                | \$0.00               |
| Demolition Contractor               | 0                       | 0                | \$0.00               |
| House Moving Contractor             | 0                       | 0                | \$0.00               |
| Electrical Contractor               | 0                       | 0                | \$0.00               |
| General Contractor                  | 0                       | 0                | \$0.00               |
| <b>Totals:</b>                      | <b>0</b>                | <b>0</b>         | <b>\$0.00</b>        |

### PERMIT INSPECTIONS

Total Inspections: 75

### LICENSING

| Type                      | # of New<br>Licenses | # of<br>Renewals | Revenue<br>Collected |
|---------------------------|----------------------|------------------|----------------------|
| Massage                   | 0                    | 0                | \$0.00               |
| Billboard                 | 0                    | 0                | \$0.00               |
| Sandwich Sign             | 0                    | 0                | \$0.00               |
| Recreational Trailer      | 1                    | 0                | \$5.00               |
| Home Occupancy Zoning Use | 7                    | 2                | \$450.00             |
| Amusement License         | 0                    | 0                | \$0.00               |
| <b>Totals:</b>            | <b>8</b>             | <b>2</b>         | <b>\$455.00</b>      |

### LAND DEVELOPMENT

| Type             | # of Apps.<br>Created | Revenue<br>Collected |
|------------------|-----------------------|----------------------|
| Conditional Use  | 0                     | \$0.00               |
| Zoning Change    | 0                     | \$0.00               |
| Land Development | 0                     | \$0.00               |
| Public Hearing   | 2                     | \$1,550.00           |
| Subdivision      | 0                     | \$0.00               |
| <b>Totals:</b>   | <b>2</b>              | <b>\$1,550.00</b>    |

### CODE ENFORCEMENT

| Type                 | # of<br>Complaints |
|----------------------|--------------------|
| Work Without Permit  | 2                  |
| Exterior Maintenance | 1                  |
| Trash and Debris     | 0                  |
| High Grass           | 0                  |
| Misc                 | 9                  |
| <b>Totals:</b>       | <b>12</b>          |

### CASHIERING

| Type               | # of<br>Transactions | Revenue<br>Collected |
|--------------------|----------------------|----------------------|
| Total Transactions | 0                    | \$0.00               |
| <b>Totals:</b>     | <b>0</b>             | <b>\$0.00</b>        |





Upper Moreland  
Township  
117 Park Avenue  
Willow Grove, PA  
19090

## Commissioners Report

For the period of: 2024-11-01 to 2024-11-30 23:59:59

*Date Printed: 12/01/2025*

### OPEN RECORDS

| Type                  | # of<br>Requests | Revenue<br>Collected |
|-----------------------|------------------|----------------------|
| Public Record Request | 0                | \$0.00               |
| Totals:               | 0                | \$0.00               |

**Total Revenue Collected: \$34,695.60**

To: Public Works Committee

From: David Elsier, Director of Public Works

Date January 2026

Re: **UMPW DEPARTMENTAL REPORT**





### **PUBLIC WORKS DIRECTOR'S NOTES**

- Oversaw all day-to-day operations of the Public Works Department
- Repaired potholes throughout the Township.
- Reported street lights that are not working.
- Contacted Penn Dot about pothole concerns on all state roads within the Township.
- Reported traffic and street lights that needed attention.
- Responded to e-mails and phone calls from residents with questions or problems.
- Completed various reports and schedules to help with operations of the Public Works Department.
- 2 salting events and 1 major plowing event in January
- **Vehicle Maintenance** - Township mechanics maintained all Township vehicles and equipment.
- **Storm Water Maintenance** - Township staff continues to inspect and repair all storm water inlets.

### **SANITATION DIVISION**

#### **January 2026**

During the month of January 2026, our Sanitation Division picked up 496 tons of compacted trash. For the same period in 2025 we collected 543 tons of compacted trash

Since the last report period we had 5 bulk pick-ups. For the same period in 2025 we collected 6 bulk items

We collected 71 tons of yard waste since the last report period. For the same period in 2025, we collected 108 tons of yard waste.

We collected 11 electronic items (E-cycling) since the last report period. For the same period in 2025, we collected 14 electronic items.



Public Works Department  
January 2026

Summary of materials handled by Sanitation Division  
(in tons)

|                         |     |
|-------------------------|-----|
| Single Stream           | 174 |
| Curbside Yard Waste     | 71  |
| Total recycling tonnage | 245 |

|                            |           |         |  |
|----------------------------|-----------|---------|--|
| Trash tonnage              | 496       |         |  |
| Tipping fee cost avoidance | \$ 18,941 | \$77.31 |  |
| Cost of Single Stream      | \$ 8,051  | \$46.27 |  |
| Percent of waste recycled  | 33%       |         |  |
| December \$                |           |         |  |

|      | Single<br>Stream | Yard Waste | Trash            |       |
|------|------------------|------------|------------------|-------|
| 2026 | 174              | 71         | 496              | 33%   |
| 2025 | 183              | 108        | 543              | 35%   |
|      |                  |            | 2025             | 2026  |
|      |                  |            | Bulk metal items | 6 5   |
|      |                  |            | E-cycling items  | 14 11 |



To: Public Works Committee

From: David Elsier, Director of Public Works

Date November/December 2025

Re: **UMPW DEPARTMENTAL REPORT**



## **PUBLIC WORKS DIRECTOR'S NOTES**

- Oversaw all day-to-day operations of the Public Works Department
- Repaired potholes throughout the Township.
- Reported street lights that are not working.
- Contacted Penn Dot about pothole concerns on all state roads within the Township.
- Reported traffic and street lights that needed attention.
- Responded to e-mails and phone calls from residents with questions or problems.
- Completed various reports and schedules to help with operations of the Public Works Department.
- Finished Leaf collection on December 13, 2025.
- 2 salting events in December
- **Vehicle Maintenance** - Township mechanics maintained all Township vehicles and equipment.
- **Storm Water Maintenance** - Township staff continues to inspect and repair all storm water inlets.

### **SANITATION DIVISION**

#### **November 2025**

During the month of November 2025, our Sanitation Division picked up 452 tons of compacted trash. For the same period in 2024 we collected 479 tons of compacted trash

Since the last report period we had 30 bulk pick-ups. For the same period in 2024 we collected 18 bulk items

We collected 202 tons of yard waste since the last report period. For the same period in 2024, we collected 159 tons of yard waste.

We collected 8 electronic items (E-cycling) since the last report period. For the same period in 2024, we collected 9 electronic items.

### **SANITATION DIVISION**

#### **December 2025**

During the month of December 2025, our Sanitation Division picked up 609 tons of compacted trash. For the same period in 2024 we collected 575 tons of compacted trash

Since the last report period we had 19 bulk pick-ups. For the same period in 2024 we collected 15 bulk items

We collected 96 tons of yard waste since the last report period. For the same period in 2024, we collected 108 tons of yard waste.

We collected 8 electronic items (E-cycling) since the last report period. For the same period in 2024, we collected 14 electronic items.





Public Works Department  
December 2025

Summary of materials handled by Sanitation Division  
(in tons)

|                            |    |        |         |
|----------------------------|----|--------|---------|
| Single Stream              |    | 205    |         |
| Curbside Yard Waste        |    | 96     |         |
| Total recycling tonnage    |    | 301    |         |
| Trash tonnage              |    | 609    |         |
| Tipping fee cost avoidance | \$ | 22,268 | \$73.98 |
| Cost of Single Stream      | \$ | 8,051  | \$39.27 |
| Percent of waste recycled  |    | 33%    |         |

|      | Single<br>Stream | Yard Waste | Trash            |      |
|------|------------------|------------|------------------|------|
| 2025 | 205              | 96         | 609              | 33%  |
| 2024 | 211              | 108        | 575              | 36%  |
|      |                  |            | 2024             | 2025 |
|      |                  |            | Bulk metal items | 15   |
|      |                  |            | E-cycling items  | 14   |
|      |                  |            |                  | 8    |



Public Works Department  
November 2025

Summary of materials handled by Sanitation Division  
(in tons)

|                            |    |        |         |
|----------------------------|----|--------|---------|
| Single Stream              |    | 149    |         |
| Curbside Yard Waste        |    | 202    |         |
| Total recycling tonnage    |    | 351    |         |
| Trash tonnage              |    | 452    |         |
| Tipping fee cost avoidance | \$ | 25,967 | \$73.98 |
| Cost of Single Stream      | \$ | 5,867  | \$39.38 |
| Percent of waste recycled  |    | 44%    |         |

|      | Single Stream | Yard Waste       | Trash |      |
|------|---------------|------------------|-------|------|
| 2025 | 149           | 202              | 452   | 44%  |
| 2024 | 157           | 159              | 479   | 40%  |
|      |               |                  | 2024  | 2025 |
|      |               | Bulk metal items | 18    | 30   |
|      |               | E-cycling items  | 9     | 8    |





| PROJECT                                         | WORK PERFORMED LAST PERIOD<br>(January 26 <sup>th</sup> to February 9 <sup>th</sup> )   | WORK TO BE PERFORMED THIS PERIOD<br>(February 10 <sup>th</sup> to March 10 <sup>th</sup> )   |
|-------------------------------------------------|---|---|
| <b>GENERAL TOWNSHIP PROJECTS</b>                |   |   |
| 1. NPDES – MS4 Reporting                        | <ul style="list-style-type: none"><li>• Prepare for &amp; attend DEP inspection on December 17<sup>th</sup>.</li></ul>   | <ul style="list-style-type: none"><li>• Monitor project status and perform work as needed.</li></ul>   |
| 2. Misc. Consulting Services                    | <ul style="list-style-type: none"><li>• Coordination w/ project team and site design for Township Municipal Complex project.</li><li>• Coordination &amp; design for Mill Creek Dam repairs.</li><li>• Coordination regarding conceptual designs for improvements to Library entrance off of Park Avenue.</li></ul> | <ul style="list-style-type: none"><li>• Respond to requests and perform work as necessary.</li><li>• Coordinate with GKO and project team regarding bid specifications &amp; bidding for Municipal Complex project.</li></ul>            |
| 3. Woodlawn Park Redevelopment                  | <ul style="list-style-type: none"><li>• Coordination w/ Township Staff and Simone Collins re: Woodlawn Park project.</li></ul>   | <ul style="list-style-type: none"><li>• Work on construction plans for Woodlawn Park w/ Simone Collins for Q2 2026 bid.</li><li>• Bid game plan meeting scheduled with project team for 1/22.</li></ul>                                  |
| <b>PRIVATE DEVELOPMENT PROJECTS</b>             |   |   |
| 1. Fairhill Commons                             | <ul style="list-style-type: none"><li>• No work was performed during this period.</li></ul>   | <ul style="list-style-type: none"><li>• <b>Project is in 18-month maintenance period which was set to expire in May 2025. Applicant is finishing up 12-month wall monitoring program. Review data / report once submitted.</b></li></ul> |
| 2. Federal Realty – Phase 3 Apartments / Retail | <ul style="list-style-type: none"><li>• No work was performed this period.</li></ul>   | <ul style="list-style-type: none"><li>• Monitor project status and perform work as needed.</li></ul>   |
| 3. Executive Mews                               | <ul style="list-style-type: none"><li>• No work completed this period.</li></ul>   | <ul style="list-style-type: none"><li>• Work with Applicant on conditions of approval.</li></ul>   |
| 4. 1130 Easton Road (Starbucks)                 | <ul style="list-style-type: none"><li>• No work completed this period.</li></ul>   | <ul style="list-style-type: none"><li>• Work with Applicant on conditions of approval.</li></ul>   |

| PROJECT                                                        | WORK PERFORMED LAST PERIOD<br>(January 26 <sup>th</sup> to February 9 <sup>th</sup> ) | WORK TO BE PERFORMED THIS PERIOD<br>(February 10 <sup>th</sup> to March 10 <sup>th</sup> )   |
|----------------------------------------------------------------|---------------------------------------------------------------------------------------|---|
| 5. 2005 Pioneer Road                                           | <ul style="list-style-type: none"> <li>No work completed this period.</li> </ul>      | <ul style="list-style-type: none"> <li>Work with Applicant on conditions of approval.</li> </ul>   |
| 6. 2425 Maryland Road                                          | <ul style="list-style-type: none"> <li>No work completed this period.</li> </ul>      | <ul style="list-style-type: none"> <li>Monitor project status and perform work as needed.</li> </ul>   |
| 7. 2400 Pioneer Road                                           | <ul style="list-style-type: none"> <li>No work completed this period.</li> </ul>      | <ul style="list-style-type: none"> <li>Work with Applicant on conditions of approval and recording of the plans.</li> <li>Revised plans submitted week of January 19<sup>th</sup> for review.</li> </ul> |
| 8. 601 Davisville Road (Fred Beans Waiver of Land Development) | <ul style="list-style-type: none"> <li>Plan review of LD Waiver submission</li> </ul> | <ul style="list-style-type: none"> <li>Project is on January CDC for discussion.</li> </ul>   |





- ☐ 3850 Sierra Circle, Suite 100 | Center Valley, PA 18034 | P: 610.366.8064 | F: 610.366.0433
- ☐ 12 Terry Drive, Suite 205 | Newtown, PA 18940 | P: 215.369.3955 | F: 610.968.1829
- ☒ 65 E. Butler Avenue, Suite 100 | New Britain, PA 18901 | P: 215.345.4330 | F: 215.948.9943
- ☐ 401 Plymouth Road, Suite 150 | Plymouth Meeting, PA 19462 | P: 610.489.4949 | F: 610.489.8447
- ☐ One Penn Center at Suburban Station, 1617 JFK Blvd., Suite 425 | Philadelphia, PA 19103 | P: 215.687.4246 | F: 215.564.1780

## MEMORANDUM

---

**Date:** February 4, 2026

**From:** Adrienne Blank, R.L.A.

**Reference:** Monthly Project Summary - Upper Moreland Township  
G&A Project No. 999100401

---

The following is a summary of our work during the previous month and pending work that we anticipate in the coming months.

A. Landscape Architectural Plan Reviews

1. Willow Grove Shopping Center Redevelopment – Federal Realty
  - a. Phase 3 (Multi-Family) Land Development Landscape Review 2 – 5/30/2024.
  - b. **PENDING:** Future plan submissions and reviews.
2. 1130 Easton Road – Starbucks
  - a. Review of waivers requested 6/27/2024.
  - b. **PENDING:** Future plan submissions and reviews.
3. 2005 Pioneer Road
  - a. Preliminary Subdivision Review 2 – Review letter issued 9/11/2024.
  - b. **PENDING:** Future plan submissions and reviews.
4. 2425 Maryland Road (Willow Pointe II)
  - a. Land Development Landscape Review – Review letter issued 5/27/2025.
  - b. **PENDING:** Future plan submissions and reviews.

B. Landscape Architectural Field Reviews

1. 2300 Easton Road Upper Moreland
  - a. Landscape inspection to determine if punchlist items from 2019 inspection have been completed for remaining escrow release.

- b. All landscaping is acceptable with the exception of the rain garden. Original punchlist indicated the rain garden was mowed lawn. Plugs and seed mix are required per approved plans. Rain garden is still mowed lawn. Plugs and seed mix must be installed in order to release the remaining escrow.
- c. **Complete:** Corrections to the rain garden were made and the project is now complete.

2. Cloud 10 Car Wash-4290 Davisville Road

- a. Landscape inspection one (1) tree removal and one (1) tree replacement.
- b. **Complete:** This has been approved.

C. Township Projects

1. UMT Police Building

- a. Revised land development plan submitted 4/17/2024.
- b. **PENDING:** Revise land development submission as reviewed.

2. Davisville and York Landscape Enhancements

- a. Conceptual Plans for Township feedback - 5/8/2024. Opinion of Probable Cost and Site rendering 6/5/2024.
- b. **PENDING:** Design revisions as requested.





| PROJECT                                         | WORK PERFORMED LAST PERIOD<br>(November 24 <sup>th</sup> to January 26 <sup>th</sup> )   | WORK TO BE PERFORMED THIS PERIOD<br>(January 26 <sup>th</sup> to February 16 <sup>th</sup> )   |
|-------------------------------------------------|---|---|
| <b>GENERAL TOWNSHIP PROJECTS</b>                |   |   |
| 1. NPDES – MS4 Reporting                        | <ul style="list-style-type: none"><li>• Prepare for &amp; attend DEP inspection on December 17<sup>th</sup>.</li></ul>   | <ul style="list-style-type: none"><li>• Monitor project status and perform work as needed.</li></ul>   |
| 2. Misc. Consulting Services                    | <ul style="list-style-type: none"><li>• Coordination w/ project team and site design for Township Municipal Complex project.</li><li>• Coordination &amp; design for Mill Creek Dam repairs.</li><li>• Coordination regarding conceptual designs for improvements to Library entrance off of Park Avenue.</li></ul> | <ul style="list-style-type: none"><li>• Respond to requests and perform work as necessary.</li><li>• Coordinate with GKO and project team regarding bid specifications &amp; bidding for Municipal Complex project.</li></ul>            |
| 3. Woodlawn Park Redevelopment                  | <ul style="list-style-type: none"><li>• Coordination w/ Township Staff and Simone Collins re: Woodlawn Park project.</li></ul>   | <ul style="list-style-type: none"><li>• Work on construction plans for Woodlawn Park w/ Simone Collins for Q2 2026 bid.</li><li>• Bid game plan meeting scheduled with project team for 1/22.</li></ul>                                  |
| <b>PRIVATE DEVELOPMENT PROJECTS</b>             |   |   |
| 1. Fairhill Commons                             | <ul style="list-style-type: none"><li>• No work was performed during this period.</li></ul>   | <ul style="list-style-type: none"><li>• <b>Project is in 18-month maintenance period which was set to expire in May 2025. Applicant is finishing up 12-month wall monitoring program. Review data / report once submitted.</b></li></ul> |
| 2. Federal Realty – Phase 3 Apartments / Retail | <ul style="list-style-type: none"><li>• No work was performed this period.</li></ul>   | <ul style="list-style-type: none"><li>• Monitor project status and perform work as needed.</li></ul>   |
| 3. Executive Mews                               | <ul style="list-style-type: none"><li>• No work completed this period.</li></ul>   | <ul style="list-style-type: none"><li>• Work with Applicant on conditions of approval.</li></ul>   |
| 4. 1130 Easton Road (Starbucks)                 | <ul style="list-style-type: none"><li>• No work completed this period.</li></ul>   | <ul style="list-style-type: none"><li>• Work with Applicant on conditions of approval.</li></ul>   |

| PROJECT                                                        | WORK PERFORMED LAST PERIOD<br>(November 24 <sup>th</sup> to January 26 <sup>th</sup> ) | WORK TO BE PERFORMED THIS PERIOD<br>(January 26 <sup>th</sup> to February 16 <sup>th</sup> )   |
|----------------------------------------------------------------|----------------------------------------------------------------------------------------|---|
| 5. 2005 Pioneer Road                                           | <ul style="list-style-type: none"> <li>No work completed this period.</li> </ul>       | <ul style="list-style-type: none"> <li>Work with Applicant on conditions of approval.</li> </ul>   |
| 6. 2425 Maryland Road                                          | <ul style="list-style-type: none"> <li>No work completed this period.</li> </ul>       | <ul style="list-style-type: none"> <li>Monitor project status and perform work as needed.</li> </ul>   |
| 7. 2400 Pioneer Road                                           | <ul style="list-style-type: none"> <li>No work completed this period.</li> </ul>       | <ul style="list-style-type: none"> <li>Work with Applicant on conditions of approval and recording of the plans.</li> <li>Revised plans submitted week of January 19<sup>th</sup> for review.</li> </ul> |
| 8. 601 Davisville Road (Fred Beans Waiver of Land Development) | <ul style="list-style-type: none"> <li>Plan review of LD Waiver submission</li> </ul>  | <ul style="list-style-type: none"> <li>Project is on January CDC for discussion.</li> </ul>   |





- ☐ 3850 Sierra Circle, Suite 100 | Center Valley, PA 18034 | P: 610.366.8064 | F: 610.366.0433
- ☐ 12 Terry Drive, Suite 205 | Newtown, PA 18940 | P: 215.369.3955 | F: 610.968.1829
- ☒ 65 E. Butler Avenue, Suite 100 | New Britain, PA 18901 | P: 215.345.4330 | F: 215.948.9943
- ☐ 401 Plymouth Road, Suite 150 | Plymouth Meeting, PA 19462 | P: 610.489.4949 | F: 610.489.8447
- ☐ One Penn Center at Suburban Station, 1617 JFK Blvd., Suite 425 | Philadelphia, PA 19103 | P: 215.687.4246 | F: 215.564.1780

## MEMORANDUM

---

**Date:** January 6, 2026

**From:** Adrienne Blank, R.L.A.

**Reference:** Monthly Project Summary - Upper Moreland Township  
G&A Project No. 999100401

---

The following is a summary of our work during the previous month and pending work that we anticipate in the coming months.

A. Landscape Architectural Plan Reviews

1. Willow Grove Shopping Center Redevelopment – Federal Realty
  - a. Phase 3 (Multi-Family) Land Development Landscape Review 2–5/30/2024.
  - b. **PENDING:** Future plan submissions and reviews.
2. 1130 Easton Road – Starbucks
  - a. Review of waivers requested 6/27/2024.
  - b. **PENDING:** Future plan submissions and reviews.
3. 2005 Pioneer Road
  - a. Preliminary Subdivision Review 2 – Review letter issued 9/11/2024.
  - b. **PENDING:** Future plan submissions and reviews.
4. 2425 Maryland Road (Willow Pointe II)
  - a. Land Development Landscape Review – Review letter issued 5/27/2025.
  - b. **PENDING:** Future plan submissions and reviews.

B. Landscape Architectural Field Reviews

1. 2300 Easton Road Upper Moreland
  - a. Landscape inspection to determine if punchlist items from 2019 inspection have been completed for remaining escrow release.

- b. All landscaping is acceptable with the exception of the rain garden. Original punchlist indicated the rain garden was mowed lawn. Plugs and seed mix are required per approved plans. Rain garden is still mowed lawn. Plugs and seed mix must be installed in order to release the remaining escrow.
- c. **Complete:** Corrections to the rain garden were made and the project is now complete.

2. Cloud 10 Car Wash-4290 Davisville Road

- a. Landscape inspection one (1) tree removal and one (1) tree replacement.
- b. **Complete:** This has been approved.

C. Township Projects

1. UMT Police Building

- a. Revised land development plan submitted 4/17/2024.
- b. **PENDING:** Revise land development submission as reviewed.

2. Davisville and York Landscape Enhancements

- a. Conceptual Plans for Township feedback - 5/8/2024. Opinion of Probable Cost and Site rendering 6/5/2024.
- b. **PENDING:** Design revisions as requested.





- ☐ 3850 Sierra Circle, Suite 100 | Center Valley, PA 18034 | P: 610.366.8064 | F: 610.366.0433
- ☐ 12 Terry Drive, Suite 205 | Newtown, PA 18940 | P: 215.369.3955 | F: 610.968.1829
- ☒ 65 E. Butler Avenue, Suite 100 | New Britain, PA 18901 | P: 215.345.4330 | F: 215.948.9943
- ☐ 401 Plymouth Road, Suite 150 | Plymouth Meeting, PA 19462 | P: 610.489.4949 | F: 610.489.8447
- ☐ One Penn Center at Suburban Station, 1617 JFK Blvd., Suite 425 | Philadelphia, PA 19103 | P: 215.687.4246 | F: 215.564.1780

## MEMORANDUM

---

**Date:** December 1, 2025

**From:** Adrienne Blank, R.L.A.

**Reference:** Monthly Project Summary - Upper Moreland Township  
G&A Project No. 999100401

---

The following is a summary of our work during the previous month and pending work that we anticipate in the coming months.

A. Landscape Architectural Plan Reviews

1. Willow Grove Shopping Center Redevelopment – Federal Realty
  - a. Phase 3 (Multi-Family) Land Development Landscape Review 2–5/30/2024.
  - b. **PENDING:** Future plan submissions and reviews.
2. 1130 Easton Road – Starbucks
  - a. Review of waivers requested 6/27/2024.
  - b. **PENDING:** Future plan submissions and reviews.
3. 2005 Pioneer Road
  - a. Preliminary Subdivision Review 2 – Review letter issued 9/11/2024.
  - b. **PENDING:** Future plan submissions and reviews.
4. 2425 Maryland Road (Willow Pointe II)
  - a. Land Development Landscape Review – Review letter issued 5/27/2025.
  - b. **PENDING:** Future plan submissions and reviews.

B. Landscape Architectural Field Reviews

1. 2300 Easton Road Upper Moreland
  - a. Landscape inspection to determine if punchlist items from 2019 inspection have been completed for remaining escrow release.

- b. All landscaping is acceptable with the exception of the rain garden. Original punchlist indicated the rain garden was mowed lawn. Plugs and seed mix are required per approved plans. Rain garden is still mowed lawn. Plugs and seed mix must be installed in order to release the remaining escrow.
- c. **Complete:** Corrections to the rain garden were made and the project is now complete.

2. Cloud 10 Car Wash-4290 Davisville Road

- a. Landscape inspection one (1) tree removal and one (1) tree replacement.
- b. **Complete:** This has been approved.

C. Township Projects

1. UMT Police Building

- a. Revised land development plan submitted 4/17/2024.
- b. **PENDING:** Revise land development submission as reviewed.

2. Davisville and York Landscape Enhancements

- a. Conceptual Plans for Township feedback - 5/8/2024. Opinion of Probable Cost and Site rendering 6/5/2024.
- b. **PENDING:** Design revisions as requested.





**UPPER MORELAND TOWNSHIP  
MONTGOMERY COUNTY  
PROJECT STATUS  
February 4, 2026**

**MORELAND AVENUE BRIDGE RECONSTRUCTION**

- Full reconstruction of bridge along Moreland Avenue at Hatboro Borough border by County.
- Full road closure is required. Approximate 6 - 8 month closure.
- Project Awarded to Haines & Kibblehouse
- Bridge construction started. Detour implemented. Anticipated December 2027 completion.

**ROUTE 611 BRIDGE OVER TURNPIKE RAMP**

- PennDOT selected Designer for the project. (Alfred Benesch and Company)

**BLAIR MILL ROAD**

- Project for widening along Blair Mill Road at Easton Road to lengthen existing right turn lane to new traffic signal at Gibraltar Road and adding sidewalk along the southern side to connect to existing sidewalk.
- DCED MTF Grant - \$175,000 Grant Awarded for construction.
- 2025 DCED MTF Grant Submission for Construction and Construction Inspection – **Awarded \$677,170**
- Coordination with Michael Baker (Horsham Engr) to combine the project with the Horsham Township improvements

**BLAIR MILL ROAD (HORSHAM PROJECT) – PHASE 1**

- Project for widening along Blair Mill Road at Commerce Avenue\Witmer Rd and at Easton Road. Project be led by Horsham Township. Michael Baker is the designer.
- James D. Morrissey is the contractor. Roadwork Ongoing.

**BLAIR MILL ROAD (HORSHAM PROJECT) – PHASE 2**

- Project for widening along Blair Mill Road to provide 5-lane section from Welsh Road to Easton Road. Project led by Horsham Township. Michael Baker is the designer.

**MARYLAND ROAD BRIDGE**

- DCED MTF Grant awarded for \$897,375.00 for construction and construction inspection. No required match.
- Bid Awarded to Bi State Construction Company for \$680,079.25.
- Construction complete. Final punch list items completed.
- **Ongoing Coordination with Township for reimbursement. First reimbursement request submitted.**



#### **POWER LINE TRAIL**

- Installation of Trail along PECO power line from Blair Mill Road to Maryland Road.
- Project selected for TASA grant (\$2.4 million).
- Design Started.

#### **2022 TRAFFIC SIGNAL TECHNOLOGIES AWARD**

- Upgrades to 23 intersections along Route 611 and 263 to replace controller timers, install new radio communication, and connect to PennDOT's Traffic Management Center (TMC).
- Grant Award - \$557,000. Township match \$0.
- In Construction. Controller replacements completed. Awaiting cellular modems from PennDOT

#### **2022 GREEN LIGHT GO AWARD**

- Upgrades to 16 intersections along Route 611 and 263 to replace loops with radar\video detection.
- Grant Request - \$513,360. Township match \$128,340.
- Awarded to Armour Electric lower Bidder for \$395,718.00

#### **BONNET LANE PARK – PHASE 1 UTILITY RELOCATION**

- Improvements to relocate existing overhead utilities. provide new road connection from Mill Road to Bonnet Lane, with turning lane on Mill Road. Closure of Bonnet Lane between St. Dunstons and Burnbridge, and installation of parking lot per Bonnet Lane Park master plan
- Grant Award \$250,000, for utility relocations.
- Coordination Meeting held 5/2 with utilities to finalize relocation work. PECO, Verizon, and Comcast verifying\updating estimates.
- **Coordination with Township for reimbursement.**

#### **GRANT SCHEDULE**

- **DCNR C2P2 Grant – applications open through April 30**
- **Montco 2040 Grant – applications open through March 2**
- **TCDI Planning Grants – applications open through March 13**
- **DCED Greenway, Trails, and Rec Program (GTRP) – applications open through May 31**
- **DVRPC Regional Trail Program – application Open through March 27**
- ARLE Grant – Opens April, application due June 30
- DCED MTF Grant – Opens in Spring, Due in July
- LSA Statewide Grant – Fall
- PennDOT MTF – Late Fall
- PennDOT GLG - Winter



## **February 2026 EAC Report to CDC**

At our Feb. 4, 2026 meeting, we continued to plan for the Earth Day Fair on April 25<sup>th</sup>.

We noted that the annual Bird Town Report was completed and turned in on time last month. Hopefully, we maintained our gold status. Some ideas for 2026 would be to make people aware of how important it is to keep outdoor lights off during spring and fall migrations. Also, how devastating cats are to birds. Ideally, one would keep their cats indoors all year.

The annual Great Backyard Bird Count is Feb. 13<sup>th</sup> to the 16<sup>th</sup>. This event is sponsored by the National Audubon Society and Cornell Lab of Ornithology and it's free to participate. There will be two talks at the UM Library on Feb. 10<sup>th</sup> to learn how one can participate. One talk at 11:00 am and another at 3:30 pm. This event helps ornithologist know how many birds are seen and where the different species are.

We would like to remove invasive plants from Veterans Park twice this year with our first event on Sunday, May 17<sup>th</sup> starting at 10:30 am.

The EAC needs a Facebook page in order to announce events, ask for volunteers, and for weather cancellations. Since several other UMT entities have Facebook pages it seems like the EAC could too.

## **January 2026 EAC Report to CDC**

At our January 7, 2026 meeting we discussed topics for the township's spring newsletter, and started planning for the Earth Day Fair.

We also lamented how 'invisible' the EAC is on the township website. If someone doesn't know we have an EAC, they probably won't find us. We need a much more visible way to post relevant information, volunteer opportunities and if events are affected by weather.

A Facebook page would be very useful.

We are also wondering about doing some zoom presentations on relevant topics, such as native plants for wildlife, how to protect birds, etc.

We would like to have a free tree giveaway like a number of other townships. Is there some way we can do this?

We would like to see the meadow ordinance move ahead.



## **EAC December 2025 Report to CDC**

At our December 3, 2025 meeting, the EAC noted that we would really like to see the solar panels and bird-safe window glass options included in the township and police building upgrades. Solar panels will reduce the township's greenhouse gas emissions and save money over time. Also, with so many windows in the building, it is vital that we protect birds from striking the glass.

We were informed that we could not have a free tree giveaway for Upper Moreland residents since township money could not be used to fund planting trees on private property. Since other townships, such as Abington and Upper Dublin, do this, is there any way we can?

The Upper Moreland High School has received one grant and is applying for others, to build a greenhouse and aquaponics lab in order to teach students about the latest techniques in agriculture. The instructor asked for the support of the EAC for the latest grant and we said we would be happy to help.

Some things we hope that can move forward before too long are a meadow ordinance and water bottle filling stations at Masons Mill Park.

## **EAC Report to CDC November 2025**

The EAC, and Parks and Rec are planning a spring tree giveaway for Upper Moreland residents. We have chosen Octoraro as the native plant nursery to purchase the trees from.

The Outdoor Environmental Education Center at the library is doing well. There was discussion of adding an area of vegetables for the community.

We discussed removing invasive vines and plants from Veterans Park in the spring as well as fall next year.

We hope to have our 2026 Earth Day Fair on April 25th.



## Upper Moreland Historical Commission

### Report to the CDC

January 6, 2026

1. Minutes of our 12/02/2026 meeting were reviewed and approved.
2. Treasurer's Report: Discussed use of remaining 2025 budgeted funds. The treasurer was not provided with all outstanding invoices and pricing and could not make a current statement regarding last year's budget and costs for the purchase of the Mineral Springs historical sign. Costs for the Revolutionary War tour home signs will be provided by the next meeting in addition to other 2026 projected costs.
3. Farmstead Report: Discussed the grants for roof and flashing and the Springhouse renovation. Alan Sentman updated the details of the FIFA watch party, Farmstead on Tap, a Vendors' Fair, and the UMHC/Farmstead Film Festival, May 16/17th 2026, as well as our fifth annual Historical Haunts on October 24.
4. Ground penetrating equipment to research inground historical/architectural items at the Farmstead was discussed. Further research and partnering is being considered
5. The presentation of the 20 historical homes was reviewed. Jackie Cherepinsky will edit the visual presentation. Home owners will be informed of this project.
6. Jackie Cherepinsky is working with the School District to establish a process to engage students to produce a historical wall mural adjacent the train station. In addition, students will be tasked to produce personal art projects commemorating the Americas 250th year anniversary which would be displayed in the community. Approval from the township will be required.
7. A historical house scavenger hunt, similar to last fall's event for the School District, is being developed to include the township community.

Next Meeting: February 3, 2026 in the Caucus Room of the Administration Building at 7:00 p.m. Residents are always welcome to attend.

Respectfully submitted,  
Udo Maron, President

Upper Moreland Historical Commission  
Report to the CDC  
December 2, 2025

1. Minutes of our 11/11/2025 meeting were reviewed and approved.
2. Treasurer's Report: Discussed use of remaining 2025 budgeted funds. Vote was for the purchase of the Mineral Springs sign to complete our downtown historical tour, banner replacements – to be done in the Spring – and signs for the historical tour of the 20 homes on our Inventory that date back to the Revolutionary War period. We will use Treasure Sign and Fast-Signs in Willow Grove for these projects. Motion was passed.
3. Farmstead Report: Discussed the grants for roof and flashing and the Springhouse renovation. Alan Sentman updated the details of the FIFA watch party, Farmstead on Tap, a Vendors' Fair, and the UMHC/Farmstead Film Festival, May 16/17th 2026, as well as our fifth annual Historical Haunts in October.
4. The cost associated with ground-penetrating equipment was reported to be by-the-hour and according to the space to be investigated, and can be upwards of 3,000. We will be looking at the archeology programs at local universities to assist with this project of investigating the Farmstead property.
5. The presentation of the 20 historical homes was reviewed. Jackie Cherepinsky will do a visual presentation based on their location within the Township. Home owners will be informed of this project. Jackie also indicated that those who will work with our students on the mural project will need the usual clearances. She will follow up with the School District in this process.
6. The Commission had been informed that President, Susan Worth-LaManna, will resign at the end of this month, due to her election to the Board of Commissioners. Bonnie MacDonald also informed us that she would need to step aside if her position as a Judge of Elections was deemed a "conflict of interests." With that knowledge, the Commission nominated and voted in a new Executive Board for 2026: President, Udo Maron; Vice-President, Jacqueline Cherepinsky; Secretary, Alan Sentman; Treasurer, Rebecca Berman.

Next Meeting: January 6, 2026 in the Caucus Room of the Administration Building at 7:00 p.m. Residents are always welcome to attend.

Respectfully submitted,  
Susan Worth-LaManna, President



Upper Moreland Historical Commission  
Report to the CDC  
November 24, 2025

1. The Commission met on Tuesday, November 11<sup>th</sup> on ZOOM, as this was a national holiday and the Township was closed. There was a quorum present. Approval of Minutes and Treasurer's Report.
2. Farmstead Report: Winter closing taking place. Discussed grants for roof and flashing. Events are expanding: next up is the Holiday Photo Shoot. In 2026 there is discussion of a FIFA watch party, Farmstead on Tap, and a Vendors' Fair. The UMHC would like to have a Film Festival at the Farmstead in May 2026, highlighting short films, as well as our fifth annual Historical Haunts in October. Alan Sentman stated that there are considerations for buildings to be added to the Farmstead as part of their Master Plan.
3. Reviewed the expansion of the Scavenger Hunt, using the Farmstead property, and the possibility of having ground-penetrating equipment to try and discover more about the property and what might be buried there. Rebecca will look into this.
4. Budget line-items for 2026 were reviewed.
5. The 2026 Revolutionary War house tour project has completed the pictures and now we need to decide on the presentation. Jackie Cherepinsky volunteered to do a preliminary video, as we had decided to have both a virtual and a reality tour option. We will seek the fabrication of small signs to indicate the houses on the walking tour.
6. The Mural Arts Project 2026 in the downtown will be discussed with the business owner. The School District has expressed a strong interest. The acquisition of paints and brushes was also discussed. This is a project for the high school art students, while the middle school students will be asked to create a painting of "what America means to me," which will be displayed in the Community.

Next meeting: December 2, 2025 in the Caucus Room of the Administration Building at 7:00 p.m. Interested residents are always welcome to attend.

Respectfully submitted,  
Susan Worth-LaManna  
President